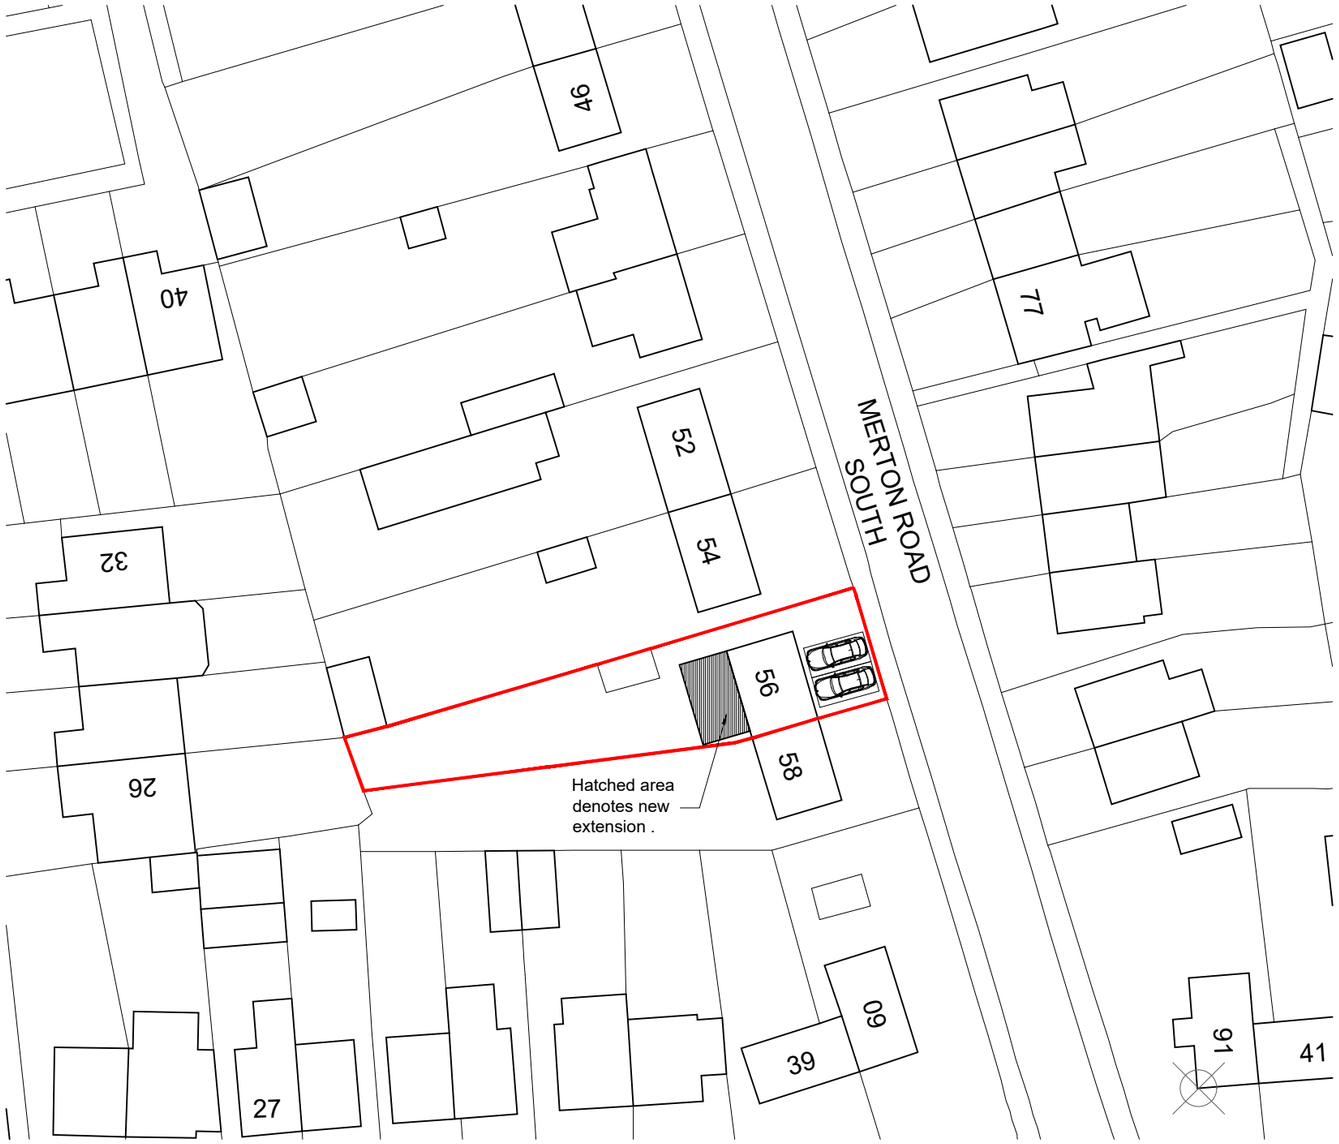

Ordnance Survey, (c) Crown Copyright 2023. All rights reserved. Licence number 10002243

Ordnance Survey, (c) Crown Copyright 2023. All rights reserved. Licence number 100022432

LOCATION PLAN

SCALE 1 : 1250

10m 50m

N

10m 50m

BLOCK PLAN

SCALE 1 : 500

NOTES

© *SK Design consultants* - THIS DRAWING AND DESIGN REMAINS THE COPYRIGHT AND INTELLECTUAL PROPERTY OF SK CONSULTANTS AND SHALL NOT BE COPIED IN ANY FORMAT WITHOUT APPROVAL.

THIS DRAWING IS TO BE READ IN CONJUNCTION WITH ALL OTHER DRAWINGS AND DOCUMENTS PROVIDED. THE CONTRACTOR MUST CHECK ALL DIMENSIONS ON SITE BEFORE PLACING ORDERS FOR MATERIALS OR SHOP FABRICATIONS OR COMMENCING WORKS ON SITE.
ANY DISCREPANCIES SHOULD BE NOTIFIED BEFORE PROCEEDING.

SK Design Consultants
22 Netley close
Caversham
Reading RG4 6SR
Tel : 07821111602

Client:
Mr Hukum Sing Lama

Project:
SINGLE STOREY REAR EXTENSION

Location:
56 MERTON ROAD SOUTH, READING RG2 8AX

Drawing Title:
LOCATION & BLOCK PLAN

Date:	Sheet Size:	Drawn:
FEB 2023	A3	SK

Drawing No: P1395- 01

Revision: .