



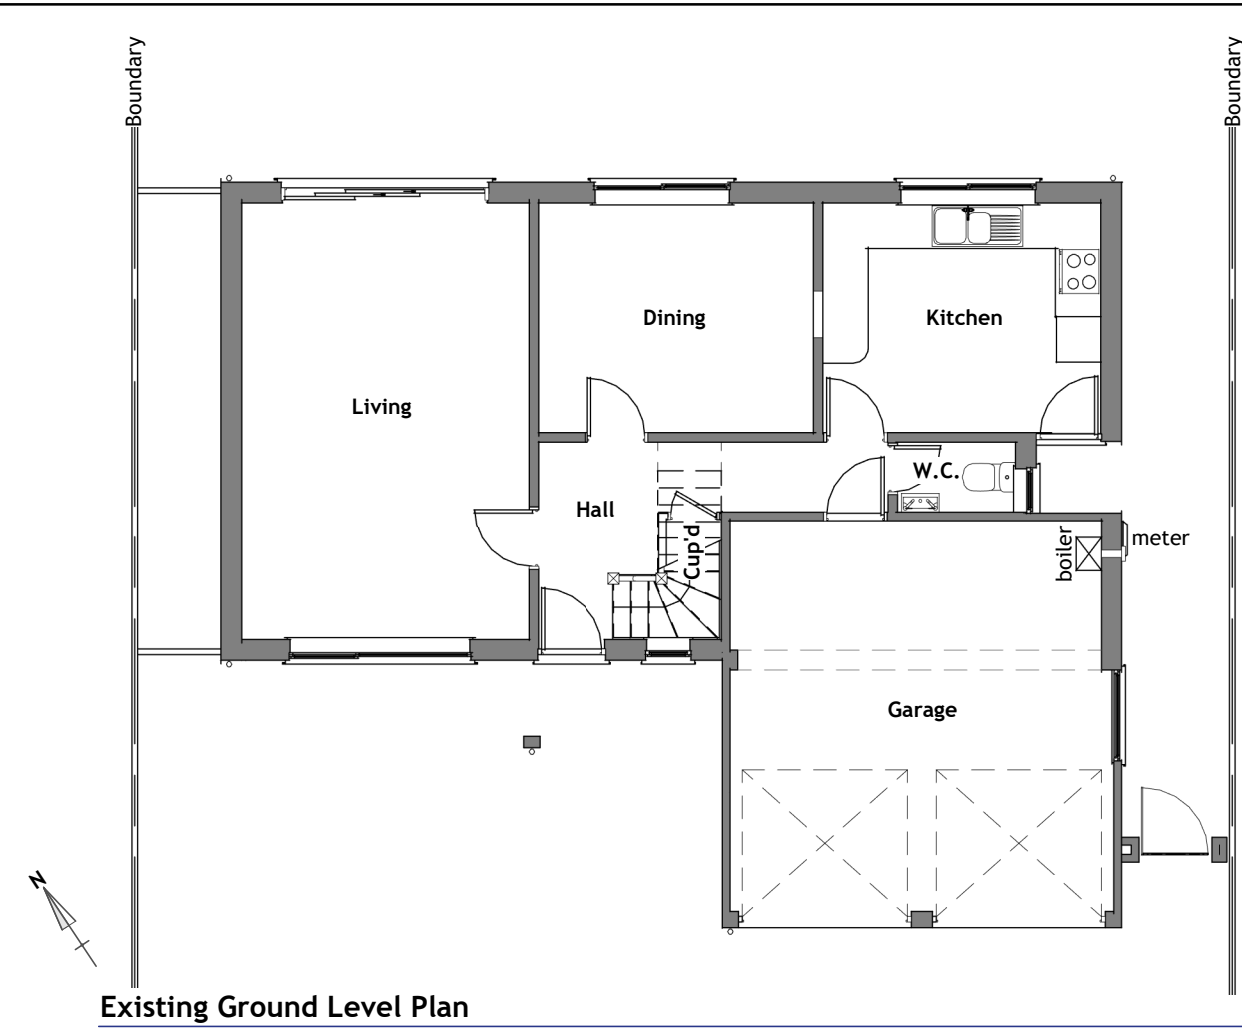


Existing Ground Level Plan

General Arrangement | 00-FFL | Scale 1 : 100

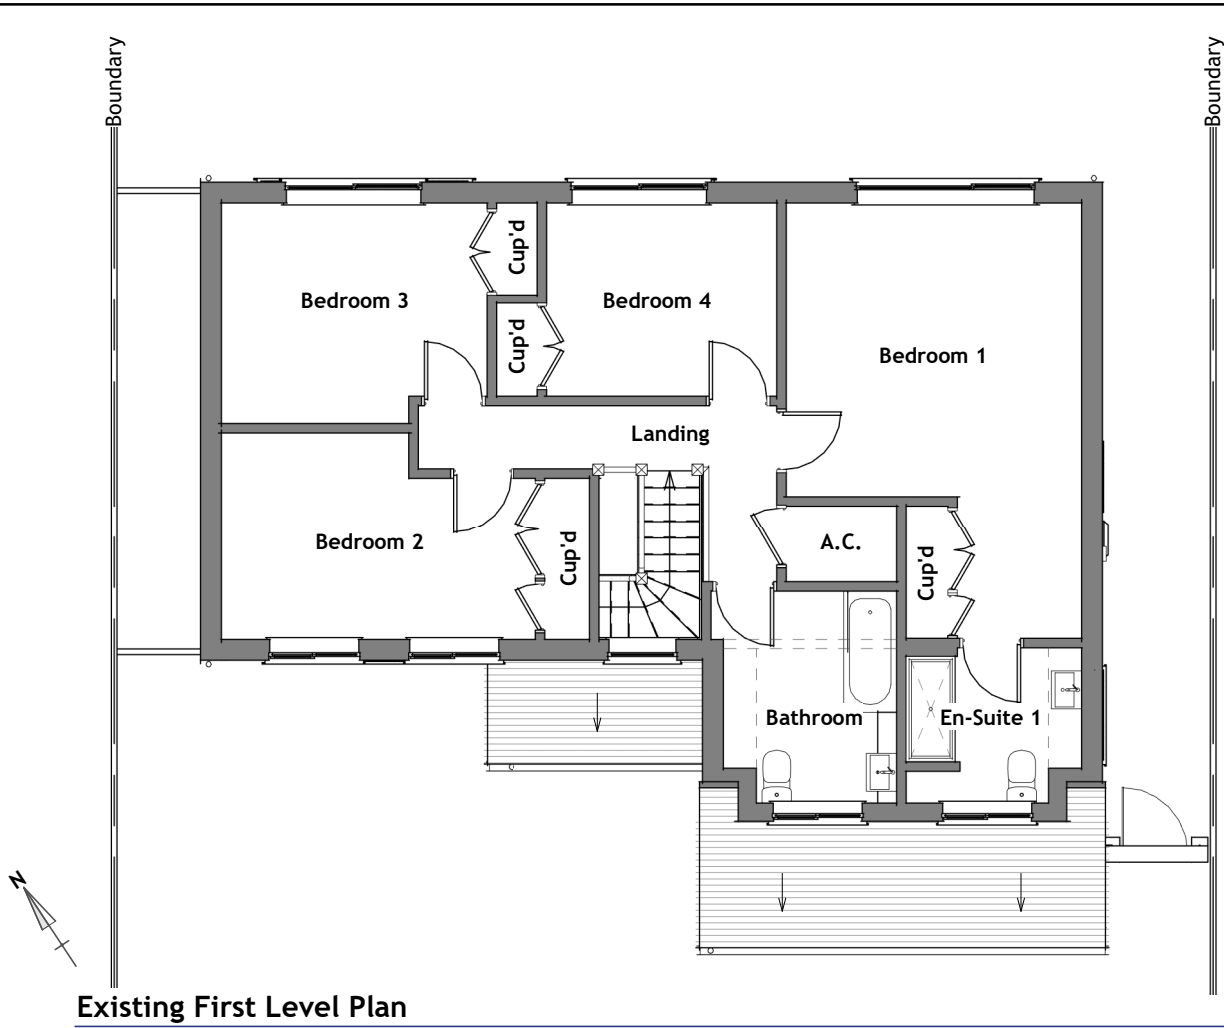


Existing First Level Plan

General Arrangement | 01-FFL | Scale 1 : 100

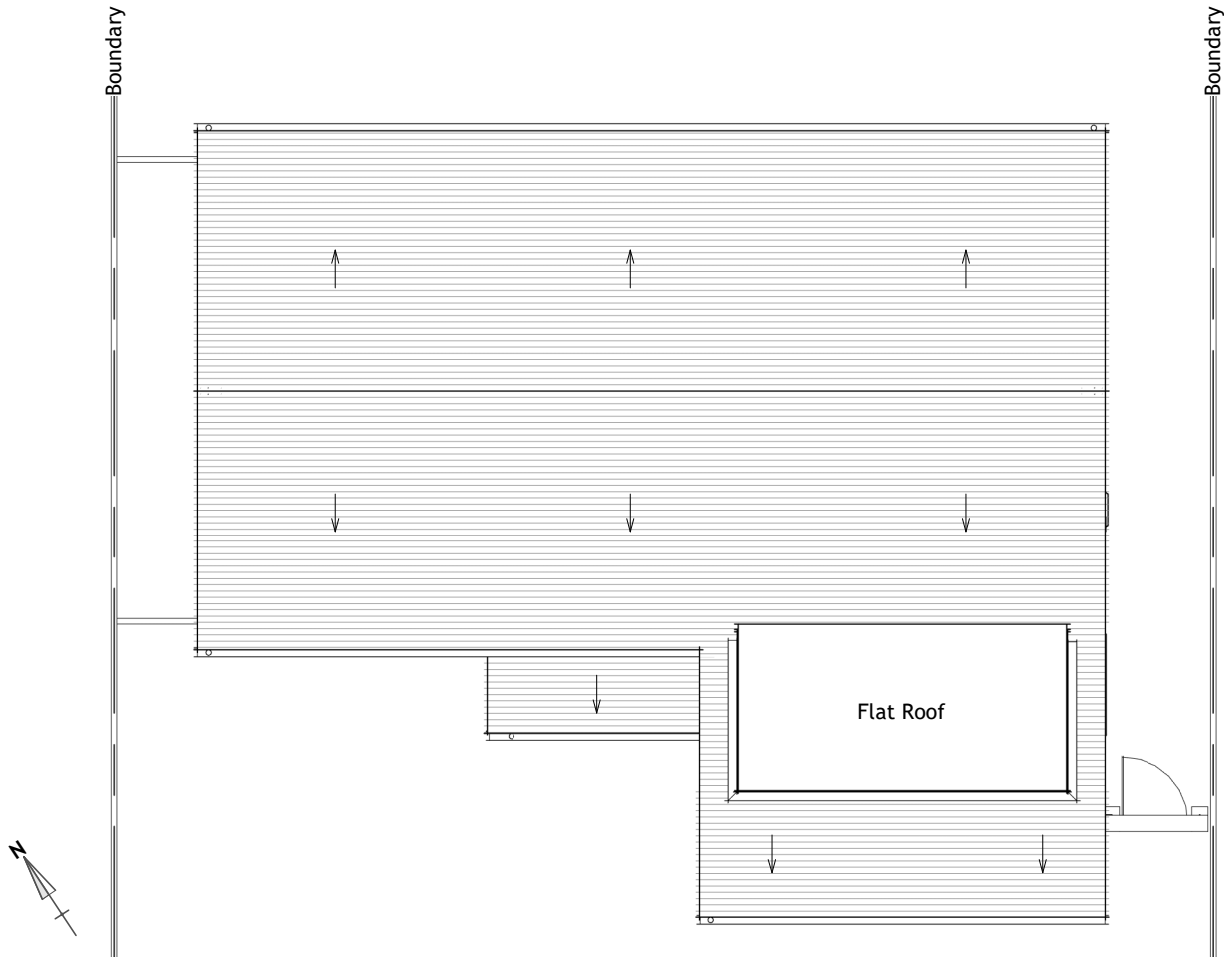

Existing Roof Level Plan

General Arrangement | RF-RDG | Scale 1 : 100

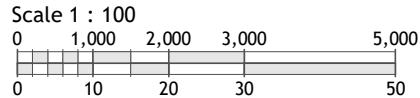

- Copyright © 2022 Michael Aubrey Partnership Ltd. (MAPL)
- Sheet Notes
- a. the drawing is copyright protected and may not be used, reproduced or relied upon by any third party except as explicitly agreed by MAPL
 - b. all dimensions are in millimetres unless noted otherwise
 - c. all measurements must be obtained from stated dimensions only and not be scaled off except for Local Authority Planning application purposes
 - d. all drawings must be read in conjunction with all other project drawings and any discrepancies reported immediately for clarification
 - e. full schedules, specification notes and legends are located on drawings numbered '900' to '999' (900 series)

B	30.01.2023	FM	Project description amended
A	19.01.2023	FM	Project description amended
0	12.12.2022	FM	First issue

Rev	Date	By	Description
-----	------	----	-------------

m michael aubrey
a partnership
• 0118 962 9666 • www.mapl.co.uk

Client
Mr. & Mrs. Reynolds

Project Address
**24 St. Peters Avenue,
Caversham, Reading. RG4 7DD**

Project Description
Single Storey Rear & Front Extension, Part
Garage Conversion, Rendering, Window/Door &
Roof Tiles Replacement

Sheet Title
**Plans - Ground, First & Roof
Level - Existing GA**

Sheet Ref.	MAP-C4475-111	Rev.	B
------------	---------------	------	---

Project Ref.	C4475	Date	30.01.2023
--------------	-------	------	------------

Drawn by	FM	Checked by	CB
----------	----	------------	----

Scale	1 : 100	Sheet Size	A3
-------	---------	------------	----