


EXISTING FLOOR PLANS

Plans prepared for:
Global Profits Limited

126 Queens Road,
Reading, RG1 4DG

© 2020

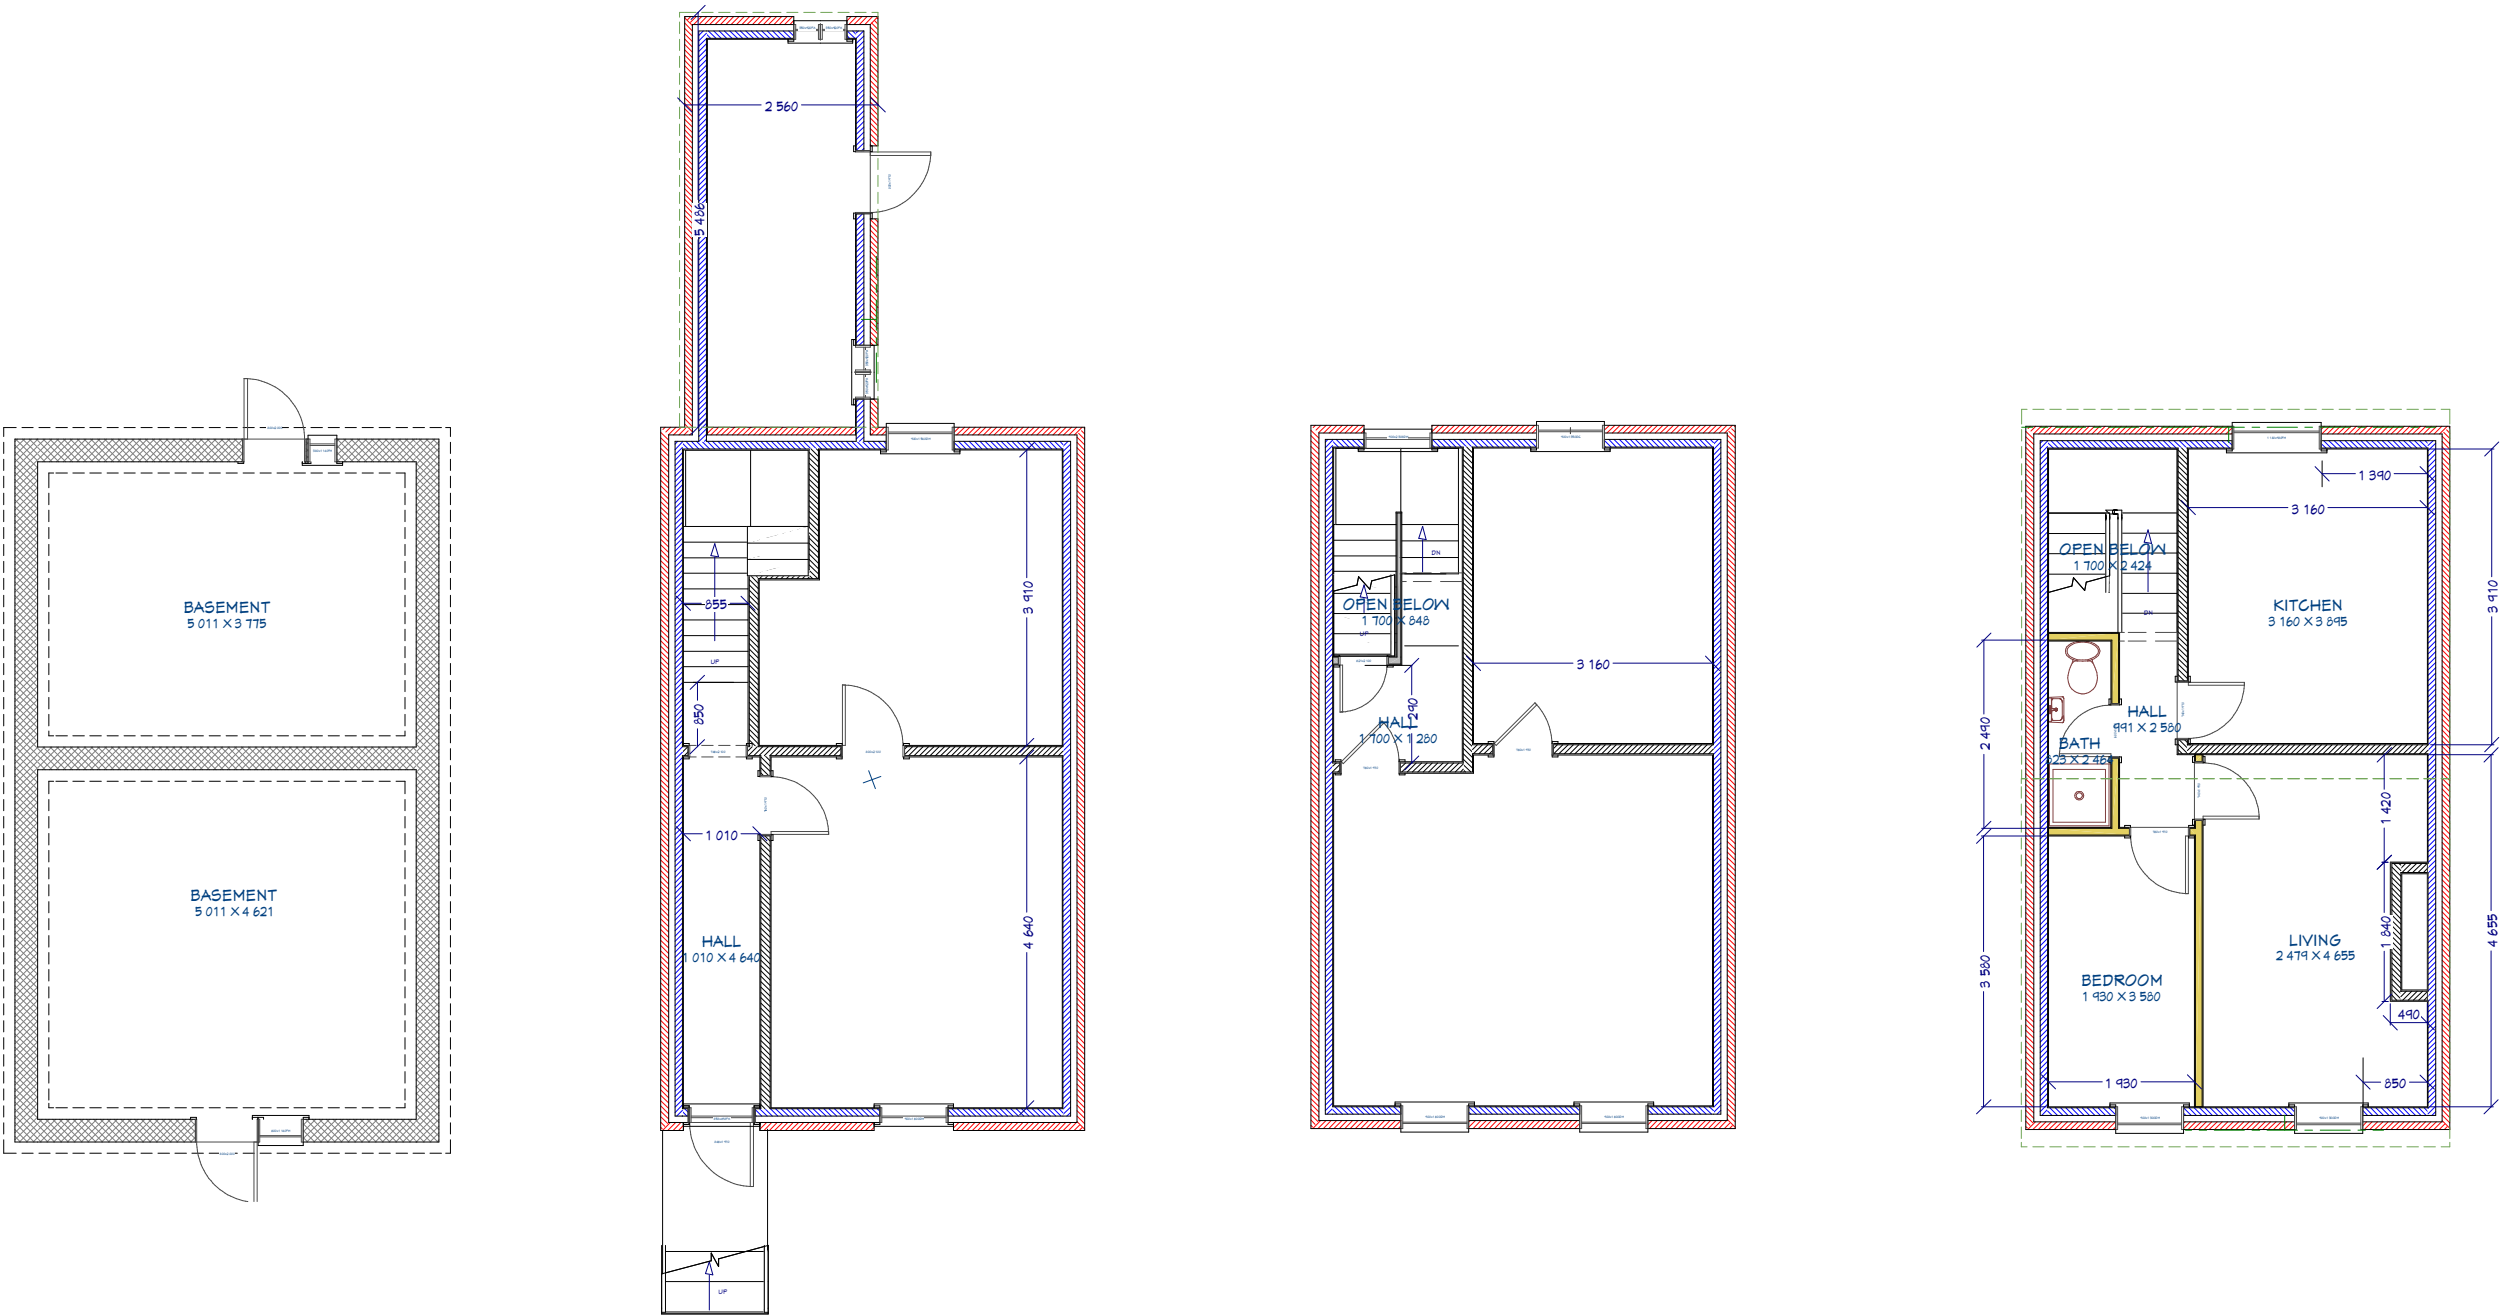

Existing Basement Floor @1:100

Existing Ground Floor @1:100

Existing Second Floor @1:100

Existing Third Floor @1:100

