Proposed Contextual Section 1:100

Previous proposed scheme outline

Revised Contextual Section 1:100

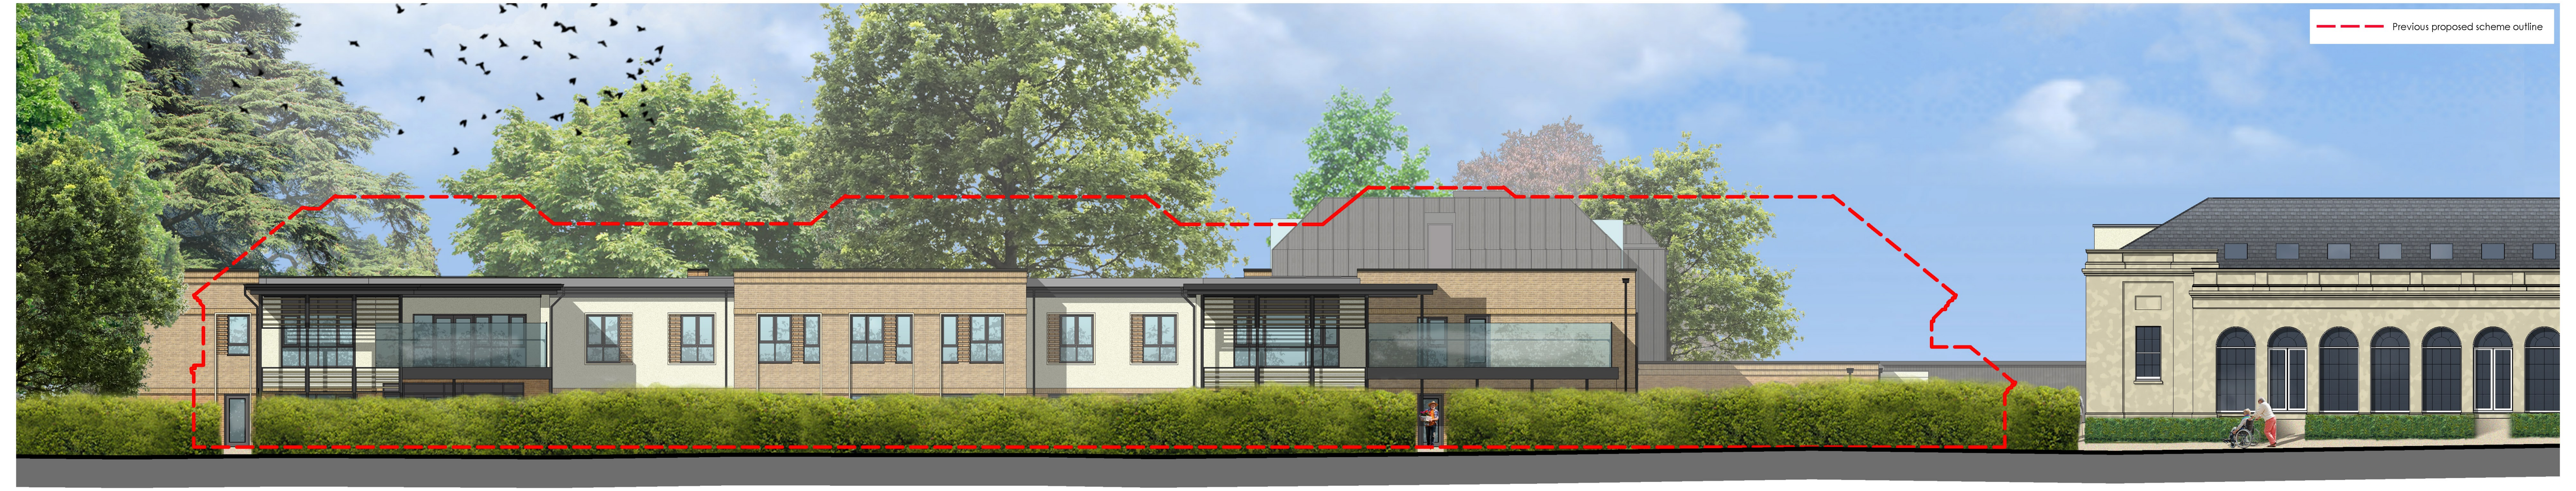

Carehome Parcel Comparison 1:200

Previous proposed scheme outline

LTE Parcel Comparison 1:200

NOTES:
DIMENSIONS ARE NOT TO BE SCALED FROM THIS DRAWING

ALL DIMENSIONS ARE TO BE CHECKED AGAINST ACTUAL SITE DIMENSIONS BEFORE ANY WORK IS FABRICATED

COPYRIGHT RESERVED
THIS DRAWING IS THE PROPERTY OF BHP HARWOOD ARCHITECTS AND MAY NOT BE COPIED, REPRODUCED LENT OR DISCLOSED WITHOUT THEIR EXPRESS PERMISSION IN WRITING.

REVISIONS

Rev.	Date	Description
A	08.06.23	Updated
B	14.06.23	Updated

Navigation Plan (NTS)

Client :
Beechcroft
Developments Ltd.

Job :
CAVERSHAM PARK

Drawing Title:
Site Wide
Contextual Section

Scale:
1:100 @ A1 Extended

Date: Dec 22
Drawn By: JO
Checked: RN

Drawing No: 3251.P.250
Revision: B

PLANNING

The White Barn, Manor Farm, Manor Road
Wantage, Oxfordshire, OX12 8NE
T: 01235 765322 F: 01235 765373

The Mansion House, Hartham Park, Corsham,
Wiltshire, SN13 0RP
T: 01249 700489 F: 01249 470077

info@bhpharwood.co.uk - www.bhpharwood.co.uk

BHP HARWOOD
ARCHITECTS