



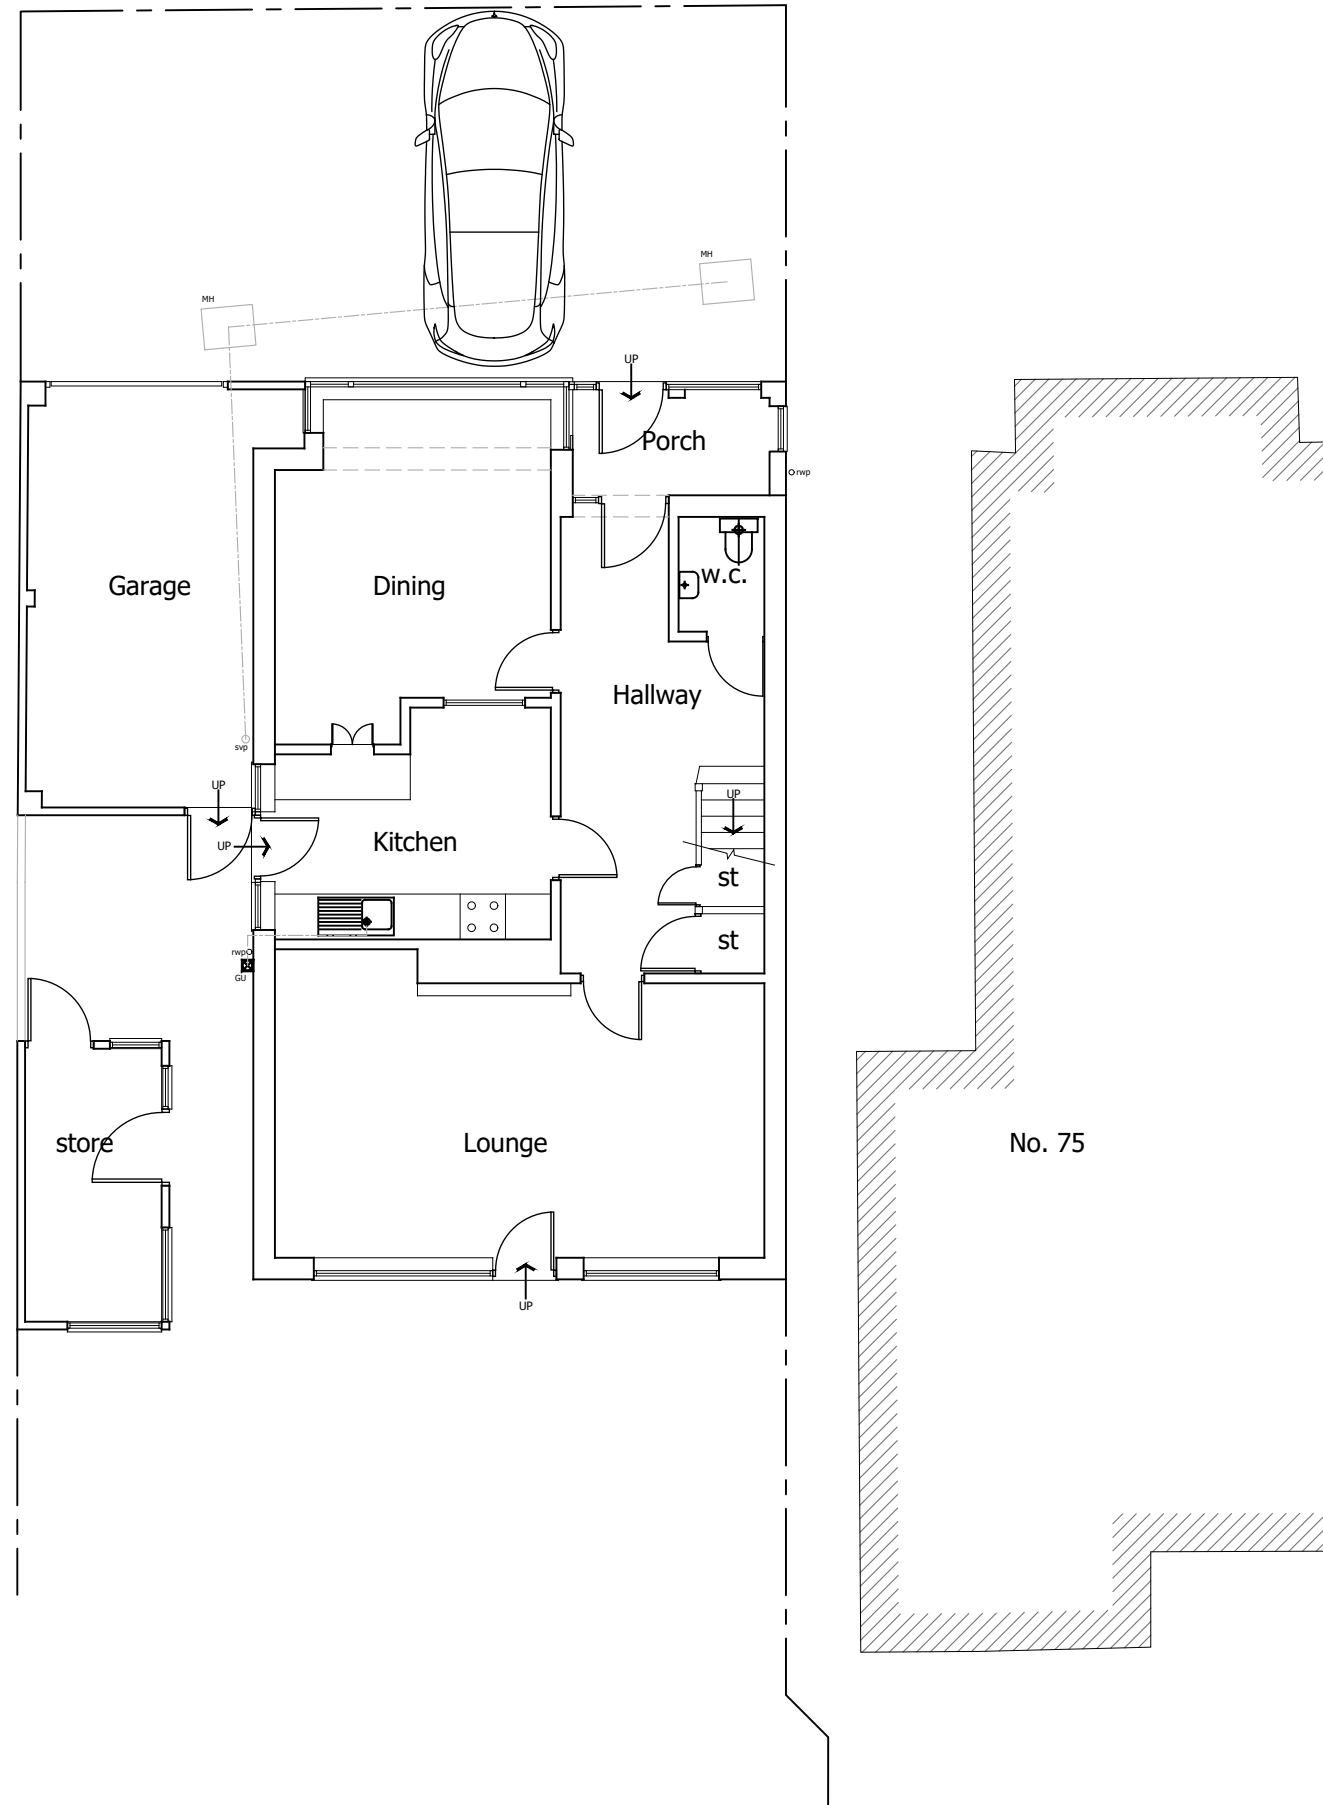

1 Ground Floor
Existing SCALE 1:100


This drawing has been prepared without the benefit of a measured building survey.

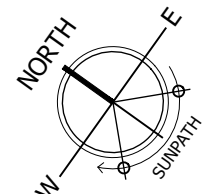

PLANNING

Project
77 Albert Road, Caversham,
Reading RG4 7PE
Drawing Title
Existing G.F. Layout

Date 06.12.2022	Scale As noted @A3	Drawn by SJ
Project No 161	Drawing No 002	Revision -

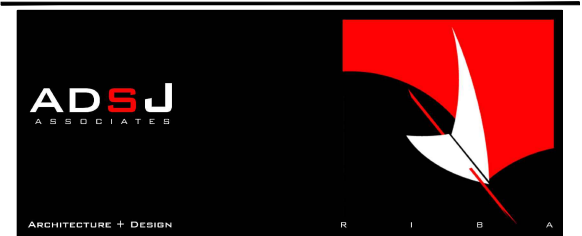

68 Norton Road Woodley Reading Berkshire RG5 4AJ

07968 141918 info@adsj.co.uk www.adsj.co.uk