



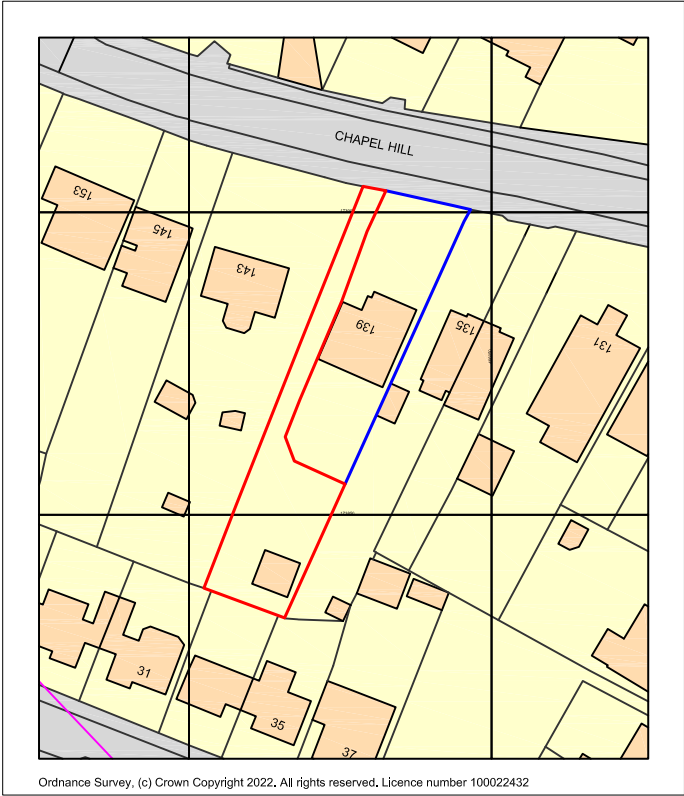

LOCATION PLAN SCALE 1:1250

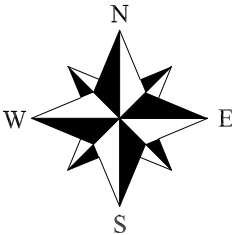

 PHILIP WADGE ARCHITECTURE		www.philipwadge.co.uk info@philipwadge.co.uk 01635 736440
PROJECT New Dwelling to replace garage		AT 139 Chapel Hill Tilehurst Reading RG31 5DD
CLIENT Mr & Mrs Rickard		
TITLE LOCATION PLANS		DATE 14/07/23
SCALE 1:1250 @ A4	DRAWING NUMBER 22075/PL/01	Rev B
All Rights Reserved © Philip Wadge Associates Ltd 2023		