


NOTES:
DIMENSIONS ARE NOT TO BE SCALED FROM THIS DRAWING
ALL DIMENSIONS ARE TO BE CHECKED AGAINST ACTUAL SITE
DIMENSIONS BEFORE ANY WORK IS FABRICATED


COPYRIGHT RESERVED
THIS DRAWING IS THE PROPERTY OF BHP HARWOOD
ARCHITECTS AND MAY NOT BE COPIED, REPRODUCED, LENT OR
DISCLOSED WITHOUT THEIR EXPRESS PERMISSION IN WRITING.

REVISIONS		
Rev.	Date	Description
A	10.11.22	Minor amendments
B	11.11.22	Minor amendments
C	11.11.22	Minor amendments
D	02.12.22	Minor Text Amendment
E	02.06.23	Updated
F	09.06.23	Updated
G	15.06.23	Updated

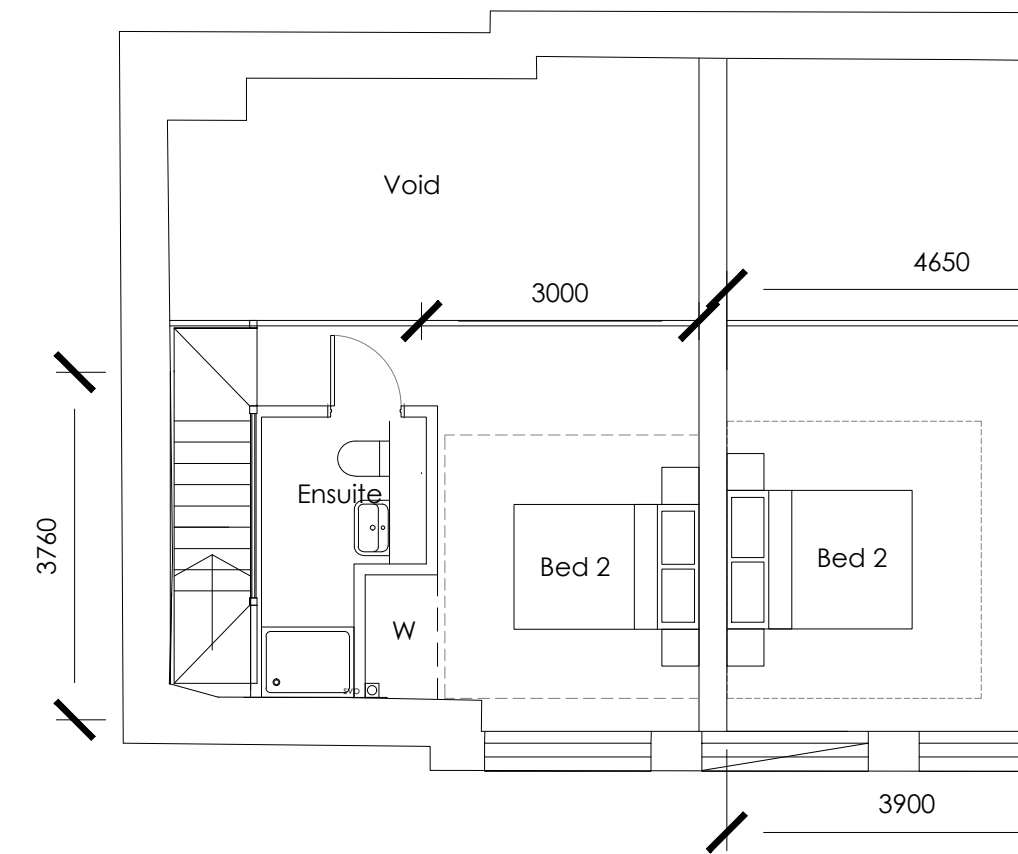


Plot 15- Mezzanine level

Plot 16- Mezz

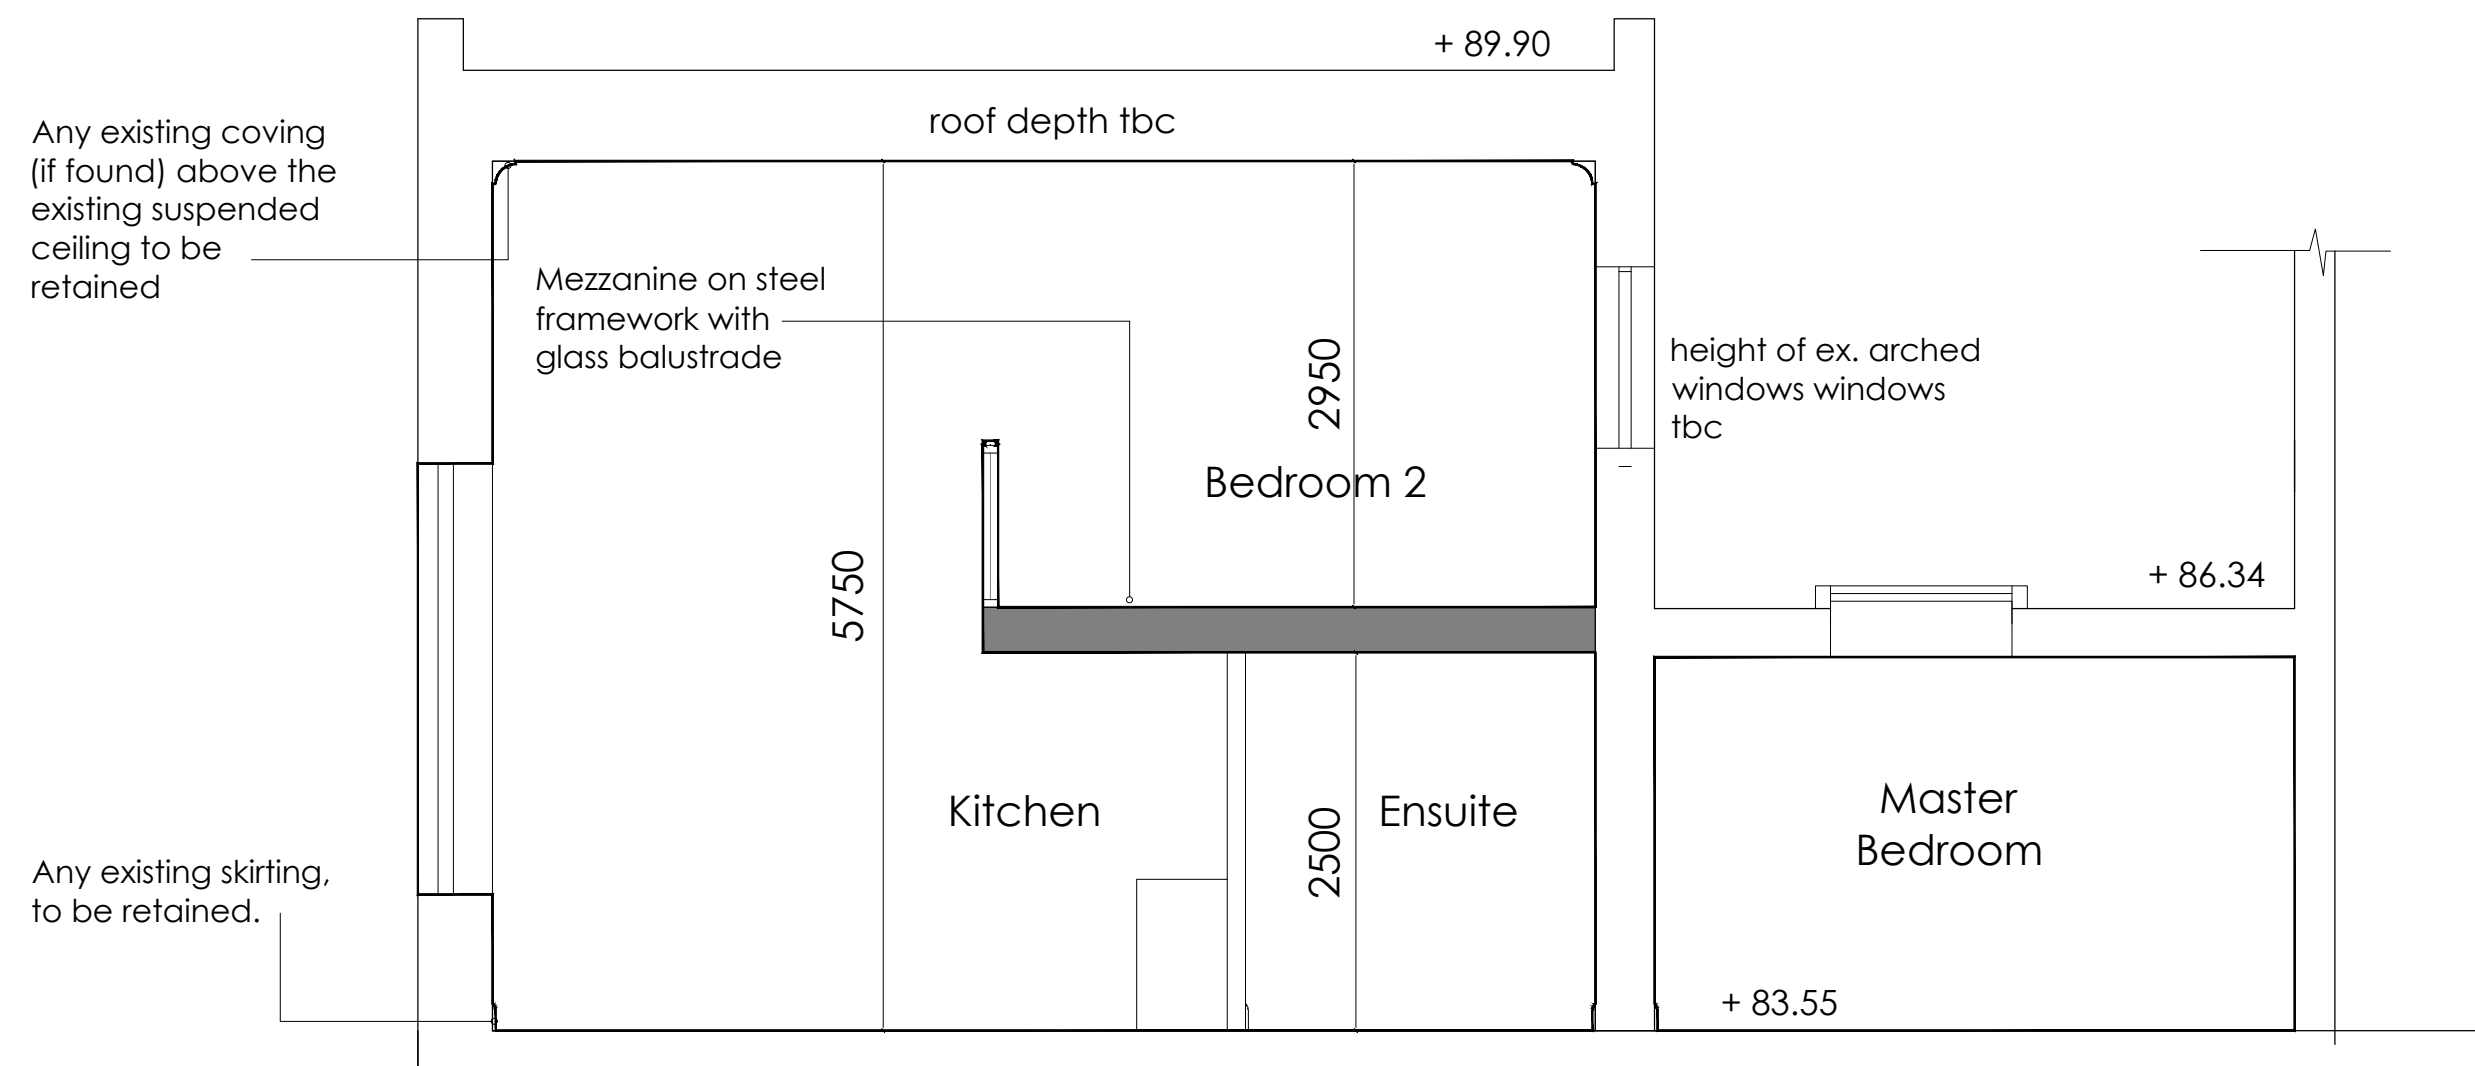

Plot 15 - Section

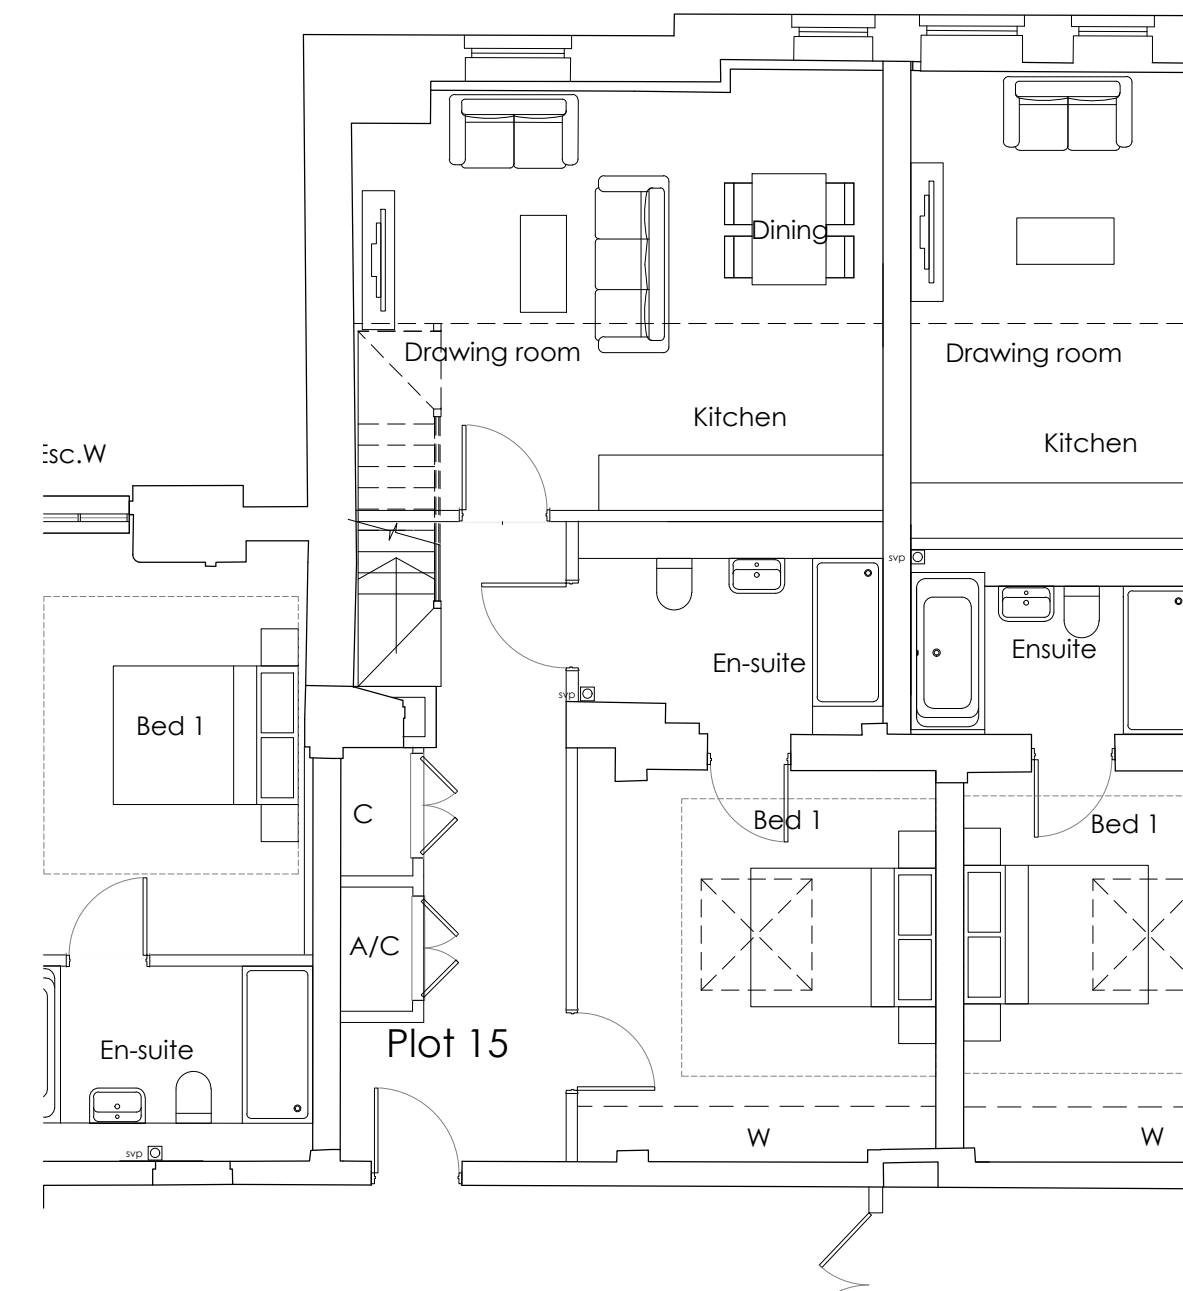

Note:
Typical mezzanine detail also
applies to Plots 13, 14 & 16.

Client :
**BEEHCROFT
DEVELOPMENT LTD**

Job :
CAVERSHAM PARK

Drawing Title:
**Main House
Conversion
Plot 15
Mezzanine Section**

Scale:
1:50 @ A1

Date: Nov 22 Drawn By: AK Checked: CM

Drawing No: **3251.P.193** Revision: **G**

PLANNING

The White Barn, Manor Farm, Manor Road
Wantage, Oxfordshire, OX12 8NE
T: 01235 765322

BHP Harwood, Box House Estate,
Bath, SN13 8AA
T: 01225 969380

info@bpharwood.co.uk - www.bpharwood.co.uk

