




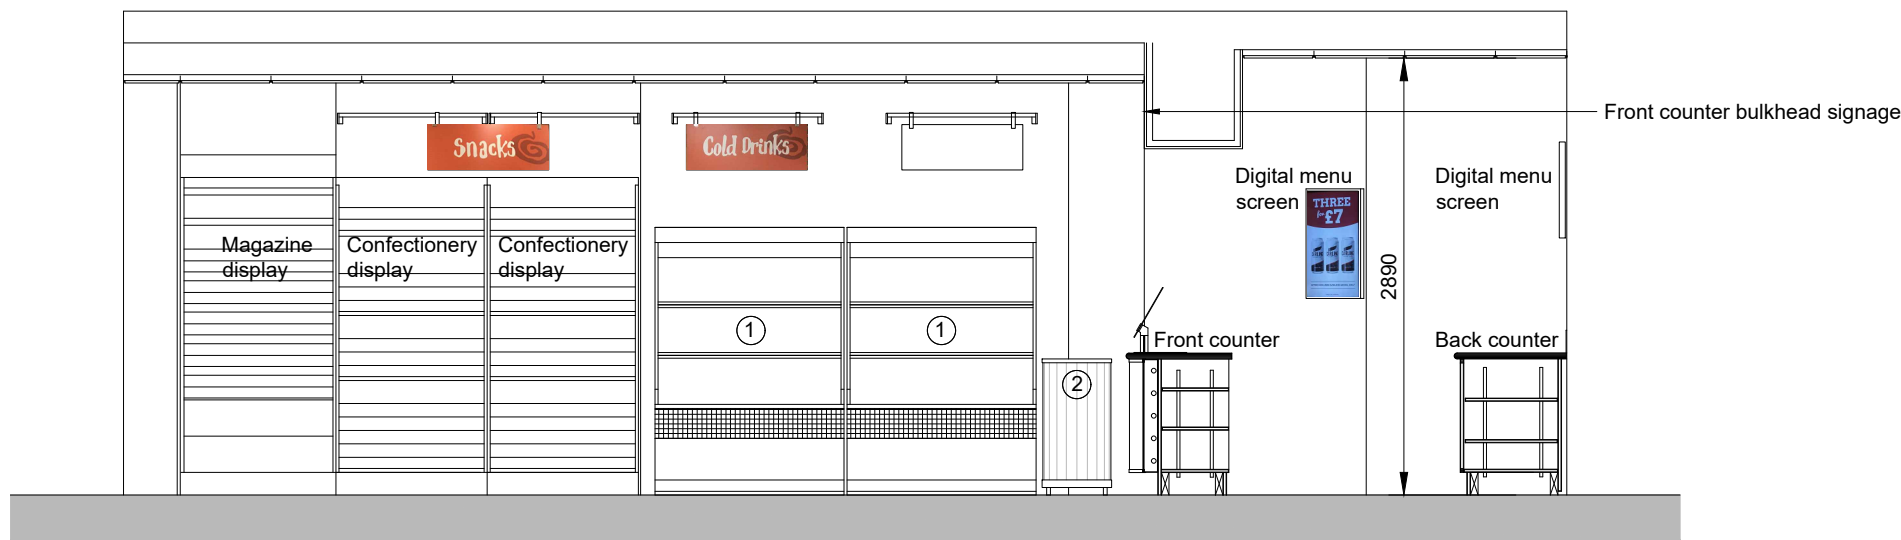


SECTION A-A

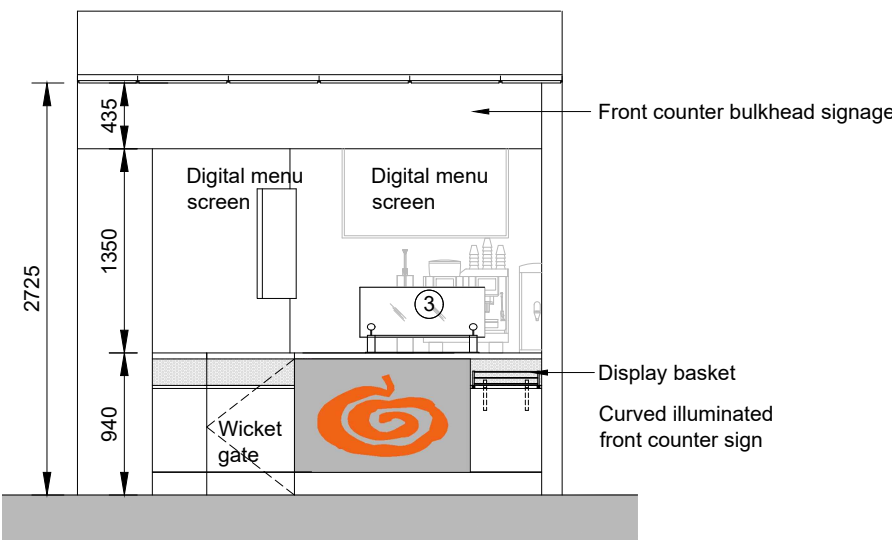

SECTION B-B
-FRONT COUNTER

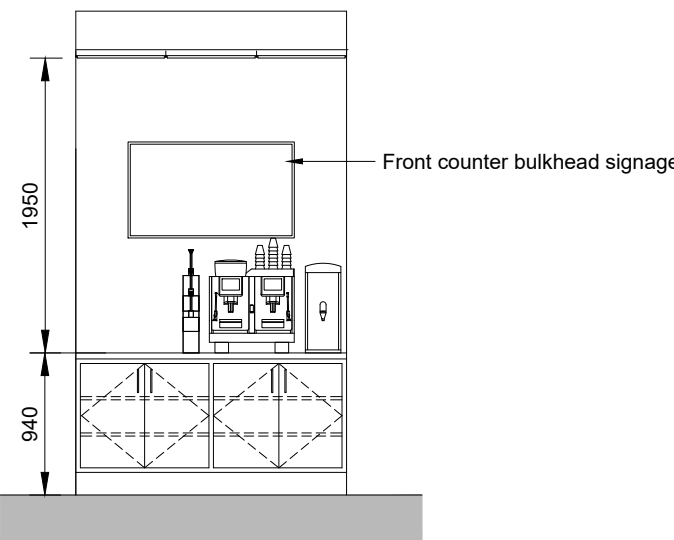

SECTION C-C
-BACK COUNTER

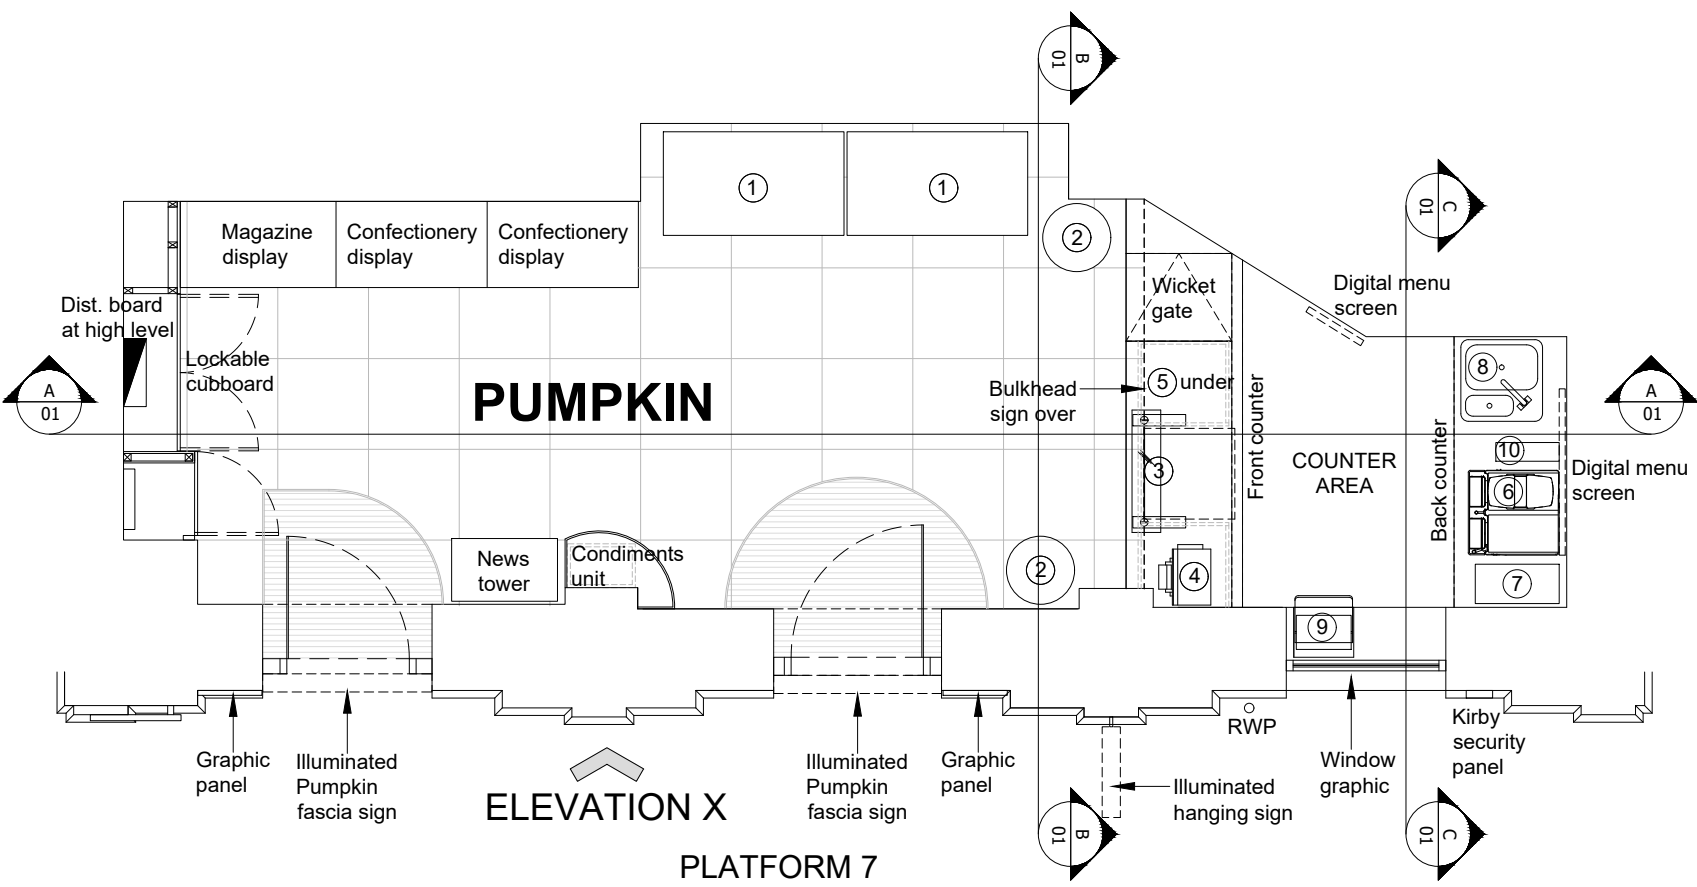

EXISTING LAYOUT PLAN

EQUIPMENT SCHEDULE

Item No.	Quantity	Description
1	2	Upright refrigerated display unit
2	1	Icecream tub
3	1	Sneeze screen
4	1	Till, cash drawer, printer and swipe card
5	1	Milk fridge 600mm wide - Stainless steel
6	1	Coffee machine
7	1	Hot tap
8	1	Inset sink
9	1	Panini grill
10	1	Syrup dispenser



FRONT ELEVATION X