


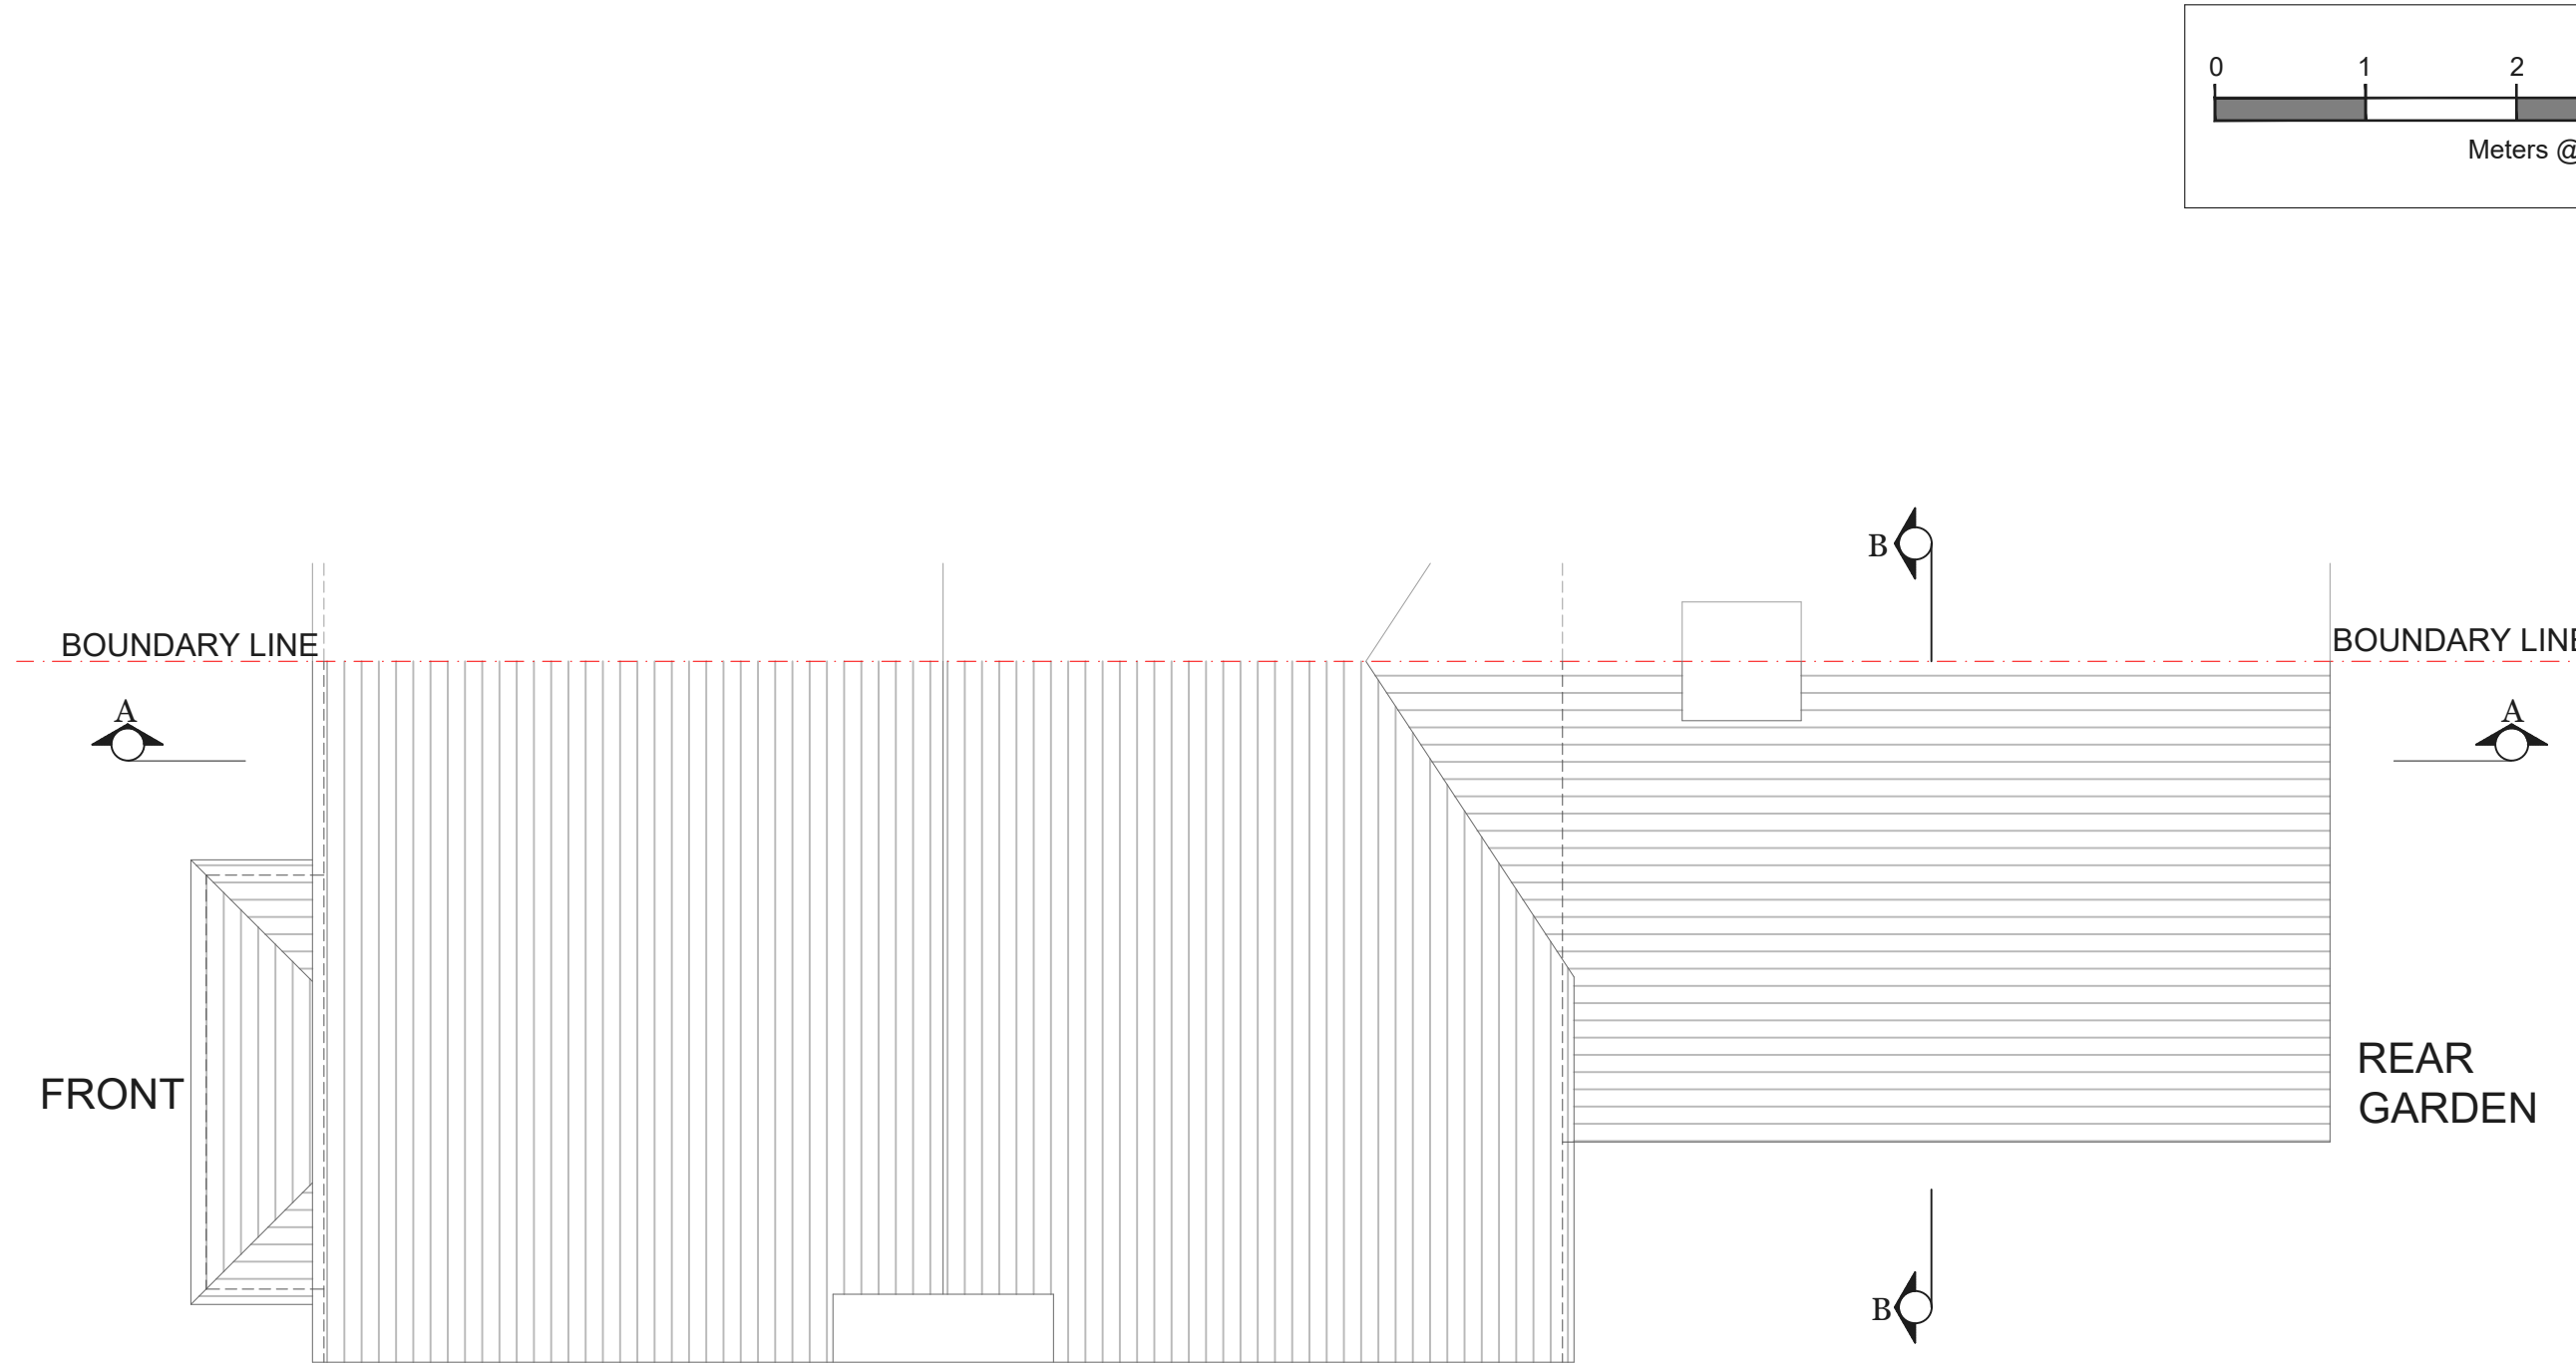

EXISTING ROOF TOP PLAN
SCALE 1:50

012345

Meters @ 1:50 @ A3

NOTES

REV	DATE	NOTES

CLIENT

MR BOUEDO &
MRS PERILLA

PROJECT

3 WOSLEY ROAD,
CAVERSHAM RG4 8BY

DRAWING TITLE

EXISTING ROOF
TOP PLAN

SCALE

1:50@A3

DATE	DRAWN
03-04-23	SN-R

DRAWING NO.	REV.
PP-04	

N

LOFT-PLAN

LOFTPLAN DESIGNS LIMITED
1 Saturn House, Calleva Park
Aldermaston, Reading RG7 8HA
Telephone: (01256) 881041
Email: customerservices@loftplan.co.uk
www.loftplan.co.uk