


This drawing is covered by copyrights. Storyboard Design owns this drawing and all associated designs. The information and drawings may NOT be used for any other purpose than for which it was originally intended

All dimensions and descriptions on any drawings produced by Storyboard Design is for information only, as such all information is to be checked by a professional body/ specialist. Storyboard Design hold no responsibility for any errors or misleading information produced on its drawings. Any discrepancies found before final revision should be reported to Storyboard Desgin.


This drawing is for information/illustration purposed only and as such, NO Dimensions are to be scaled from this drawing.

Drawings to be read in conjunction with a standing professional body before construction starts on site. All structural information should be checked against a Structural Engineers calculations.

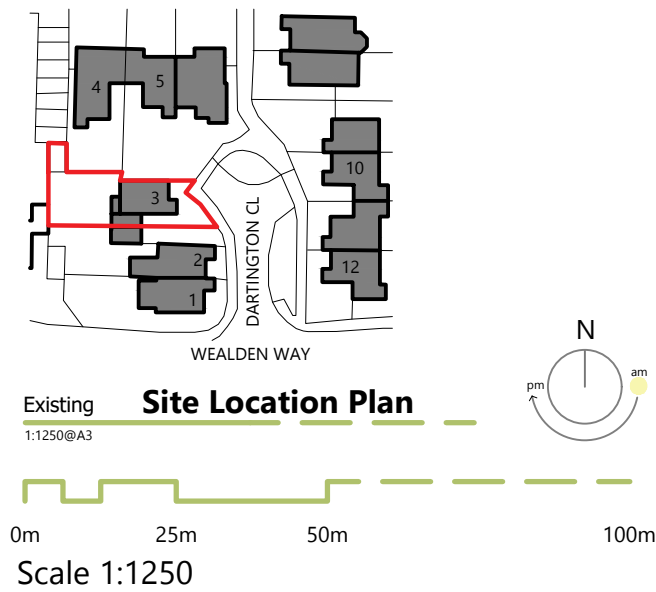

-	First Issue	17/07/2023	LR
Revision	Description	Date	By

Storyboard
design

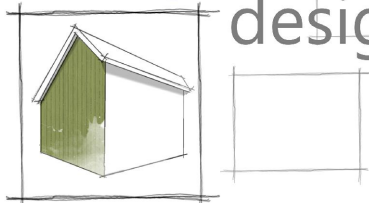

Sustainable Architecture for the self builder and refit

Storyboard Design
17 Herald way
Bicester OX26 4SE

T: 01865 606885
E: contactus@storyboard-design.co.uk
W: storyboard-design.co.uk

Project

REAR EXTENSION, GARAGE CONVERSION AND OUTBUILDING
Mr Arthur De Sousa
3 Dartington Close, Reading
RG30 6DG

Drawing Title

SITE LOCATION PLAN AND BLOCK PLAN

Scale as shown @A3

Date 07/2023

Drawing Status

PLANNING DRAWINGS

Job No 2301.00