
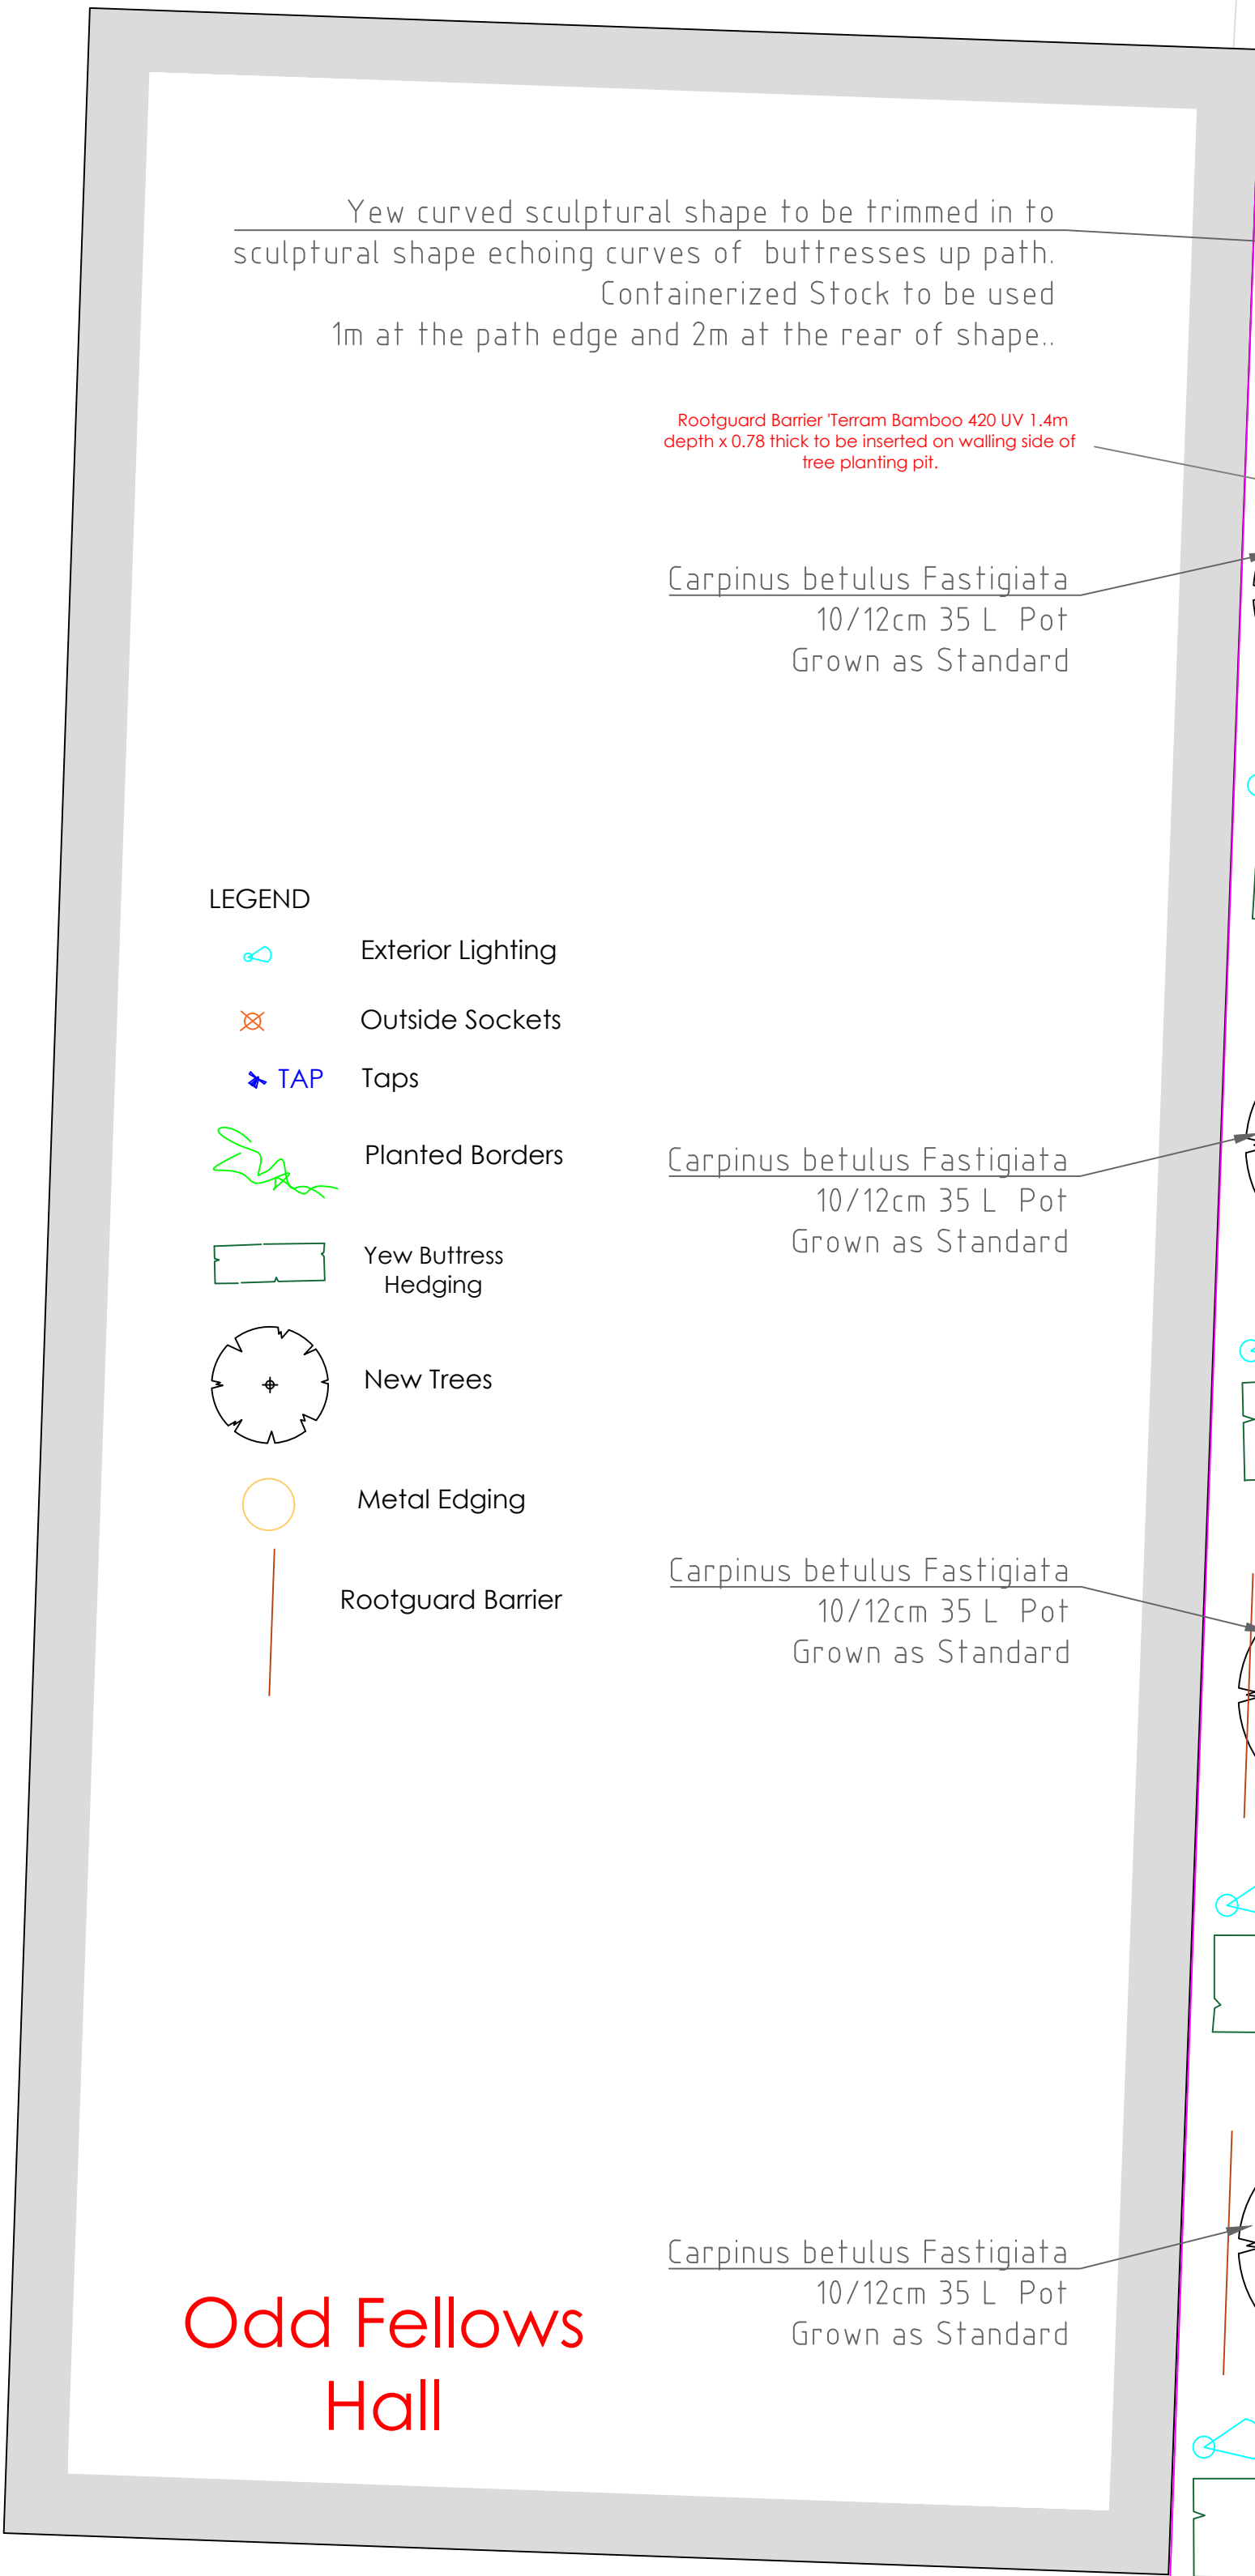


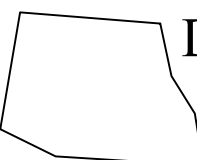

Drg Title	Courtyard Entrance Yew Buttressed Path	Issue E
Drg No	P1 and P2	A1
Client	Turner Property Ltd Hillside House Allcroft Rd Reading Berks RG1 5DJ	
Drawn By GAA	Date 6-6-2023	Scale 1:50
 Designer Landscapes 20, Brompton Common Near Reading, Berks, RG7 4RZ 0118 9817878		