




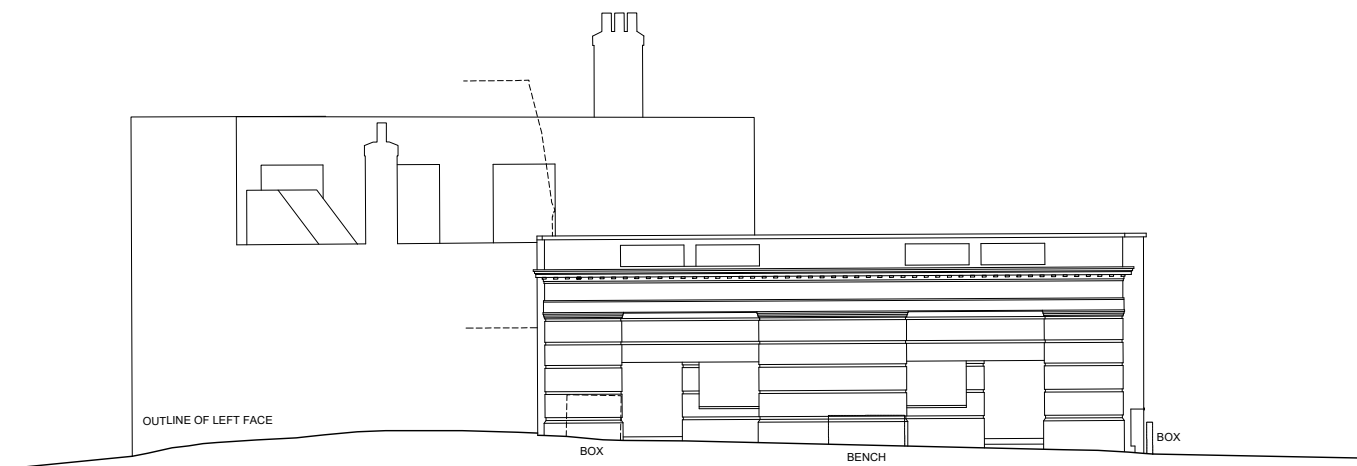


FRONT (LONDON STREET - EASTERN) ELEVATION

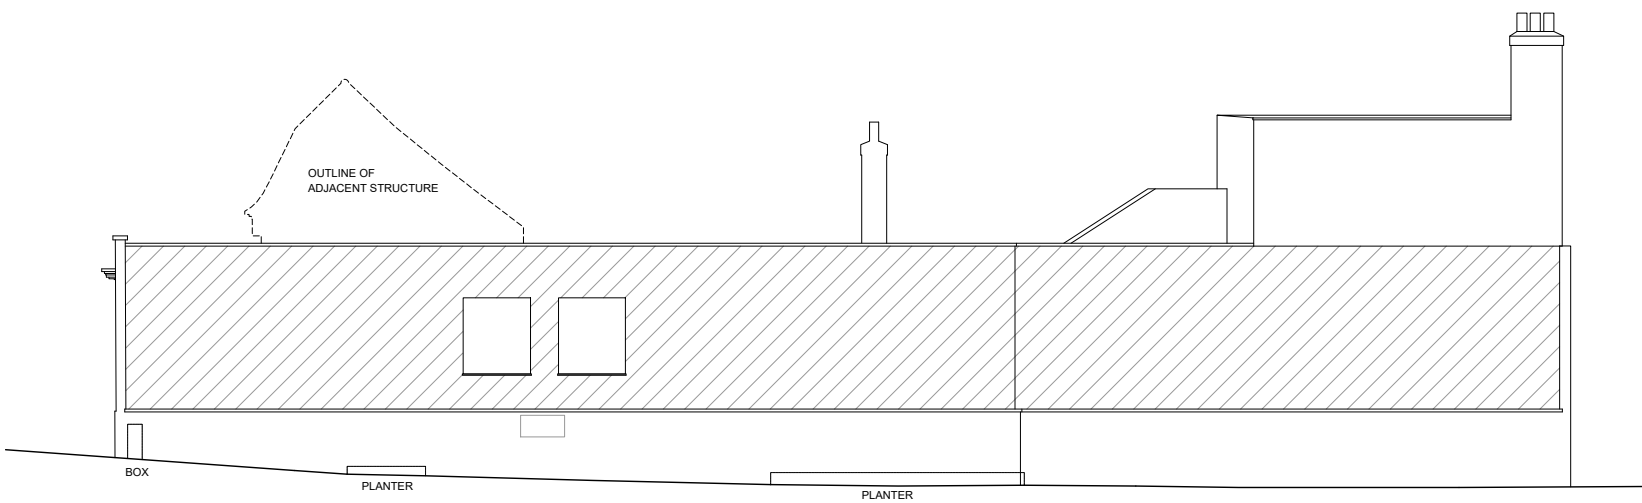

RIGHT (MILL LANE - NORTHERN) ELEVATION

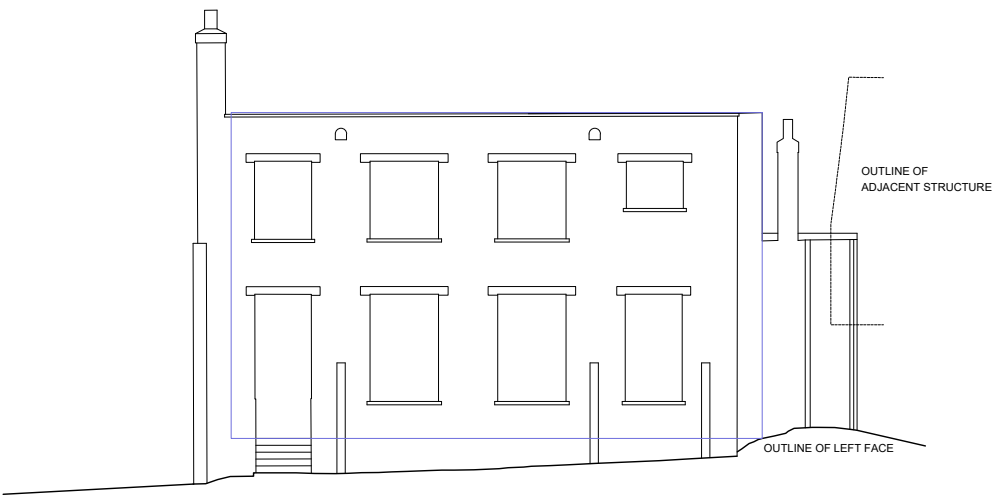

REAR (CROSSLAND ROAD - WESTERN) ELEVATION

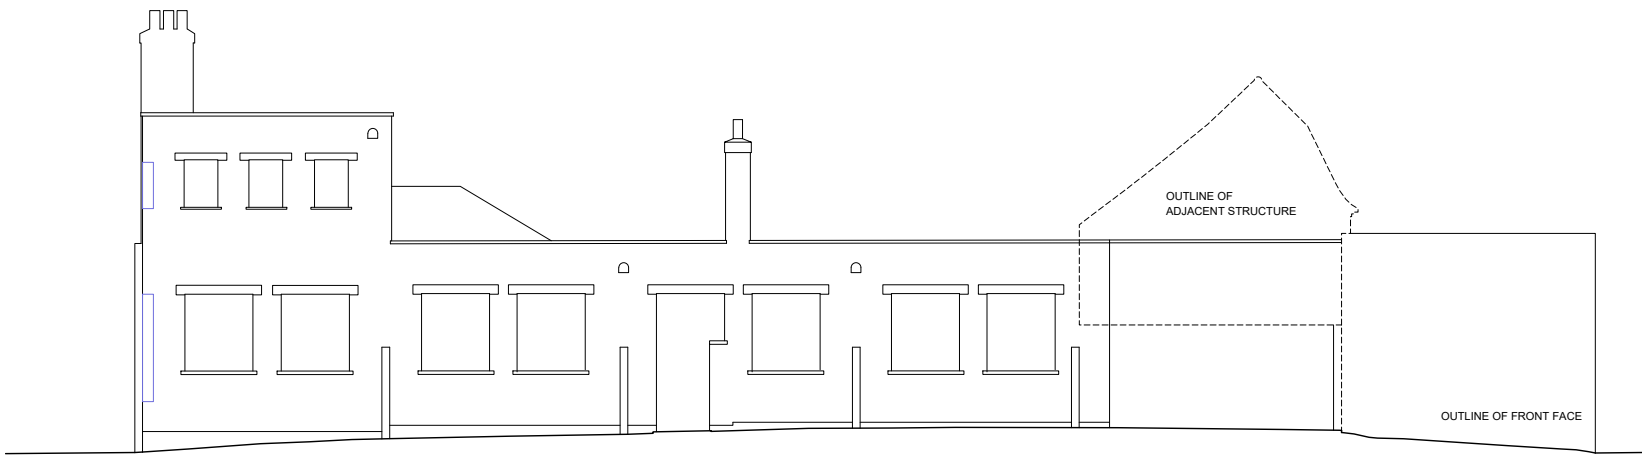

LEFT, (SIDE ALLEY - SOUTHERN) ELEVATION

all drawings remain the copyright of colony and cannot be reproduced on whole or part without our approval this drawing is for planning purposes only and not a construction issue documents & drawings are not to be altered without the consent of colony dimensional accuracy only applies to the written notation drawings issued by colony are to be cross-referenced where necessary with other relevant consultants' information if any contradiction is found in the drawing set, or if you are in any doubt, ask the architect					Project: Central Club Reading RG1 4SQ								
	Collaborating with: Red Line Land Central Club Ltd.				Drawing Name: Existing elevations				Colony Architects Ltd. The Wine Store, Brewery Court, Theale, Reading, RG7 5AJ +44 (0)118 380 0328 hello@colonyarchitects.com colonyarchitects.com				
	Job: 426	Drawing: 05-00	Revision: -	Date: 13.2022	Status: planning	Drawn By: OA	Checked By: EM/SH						
NOTES	1:200	02	04	06	08	10	12	14	16	18	20	22	24