



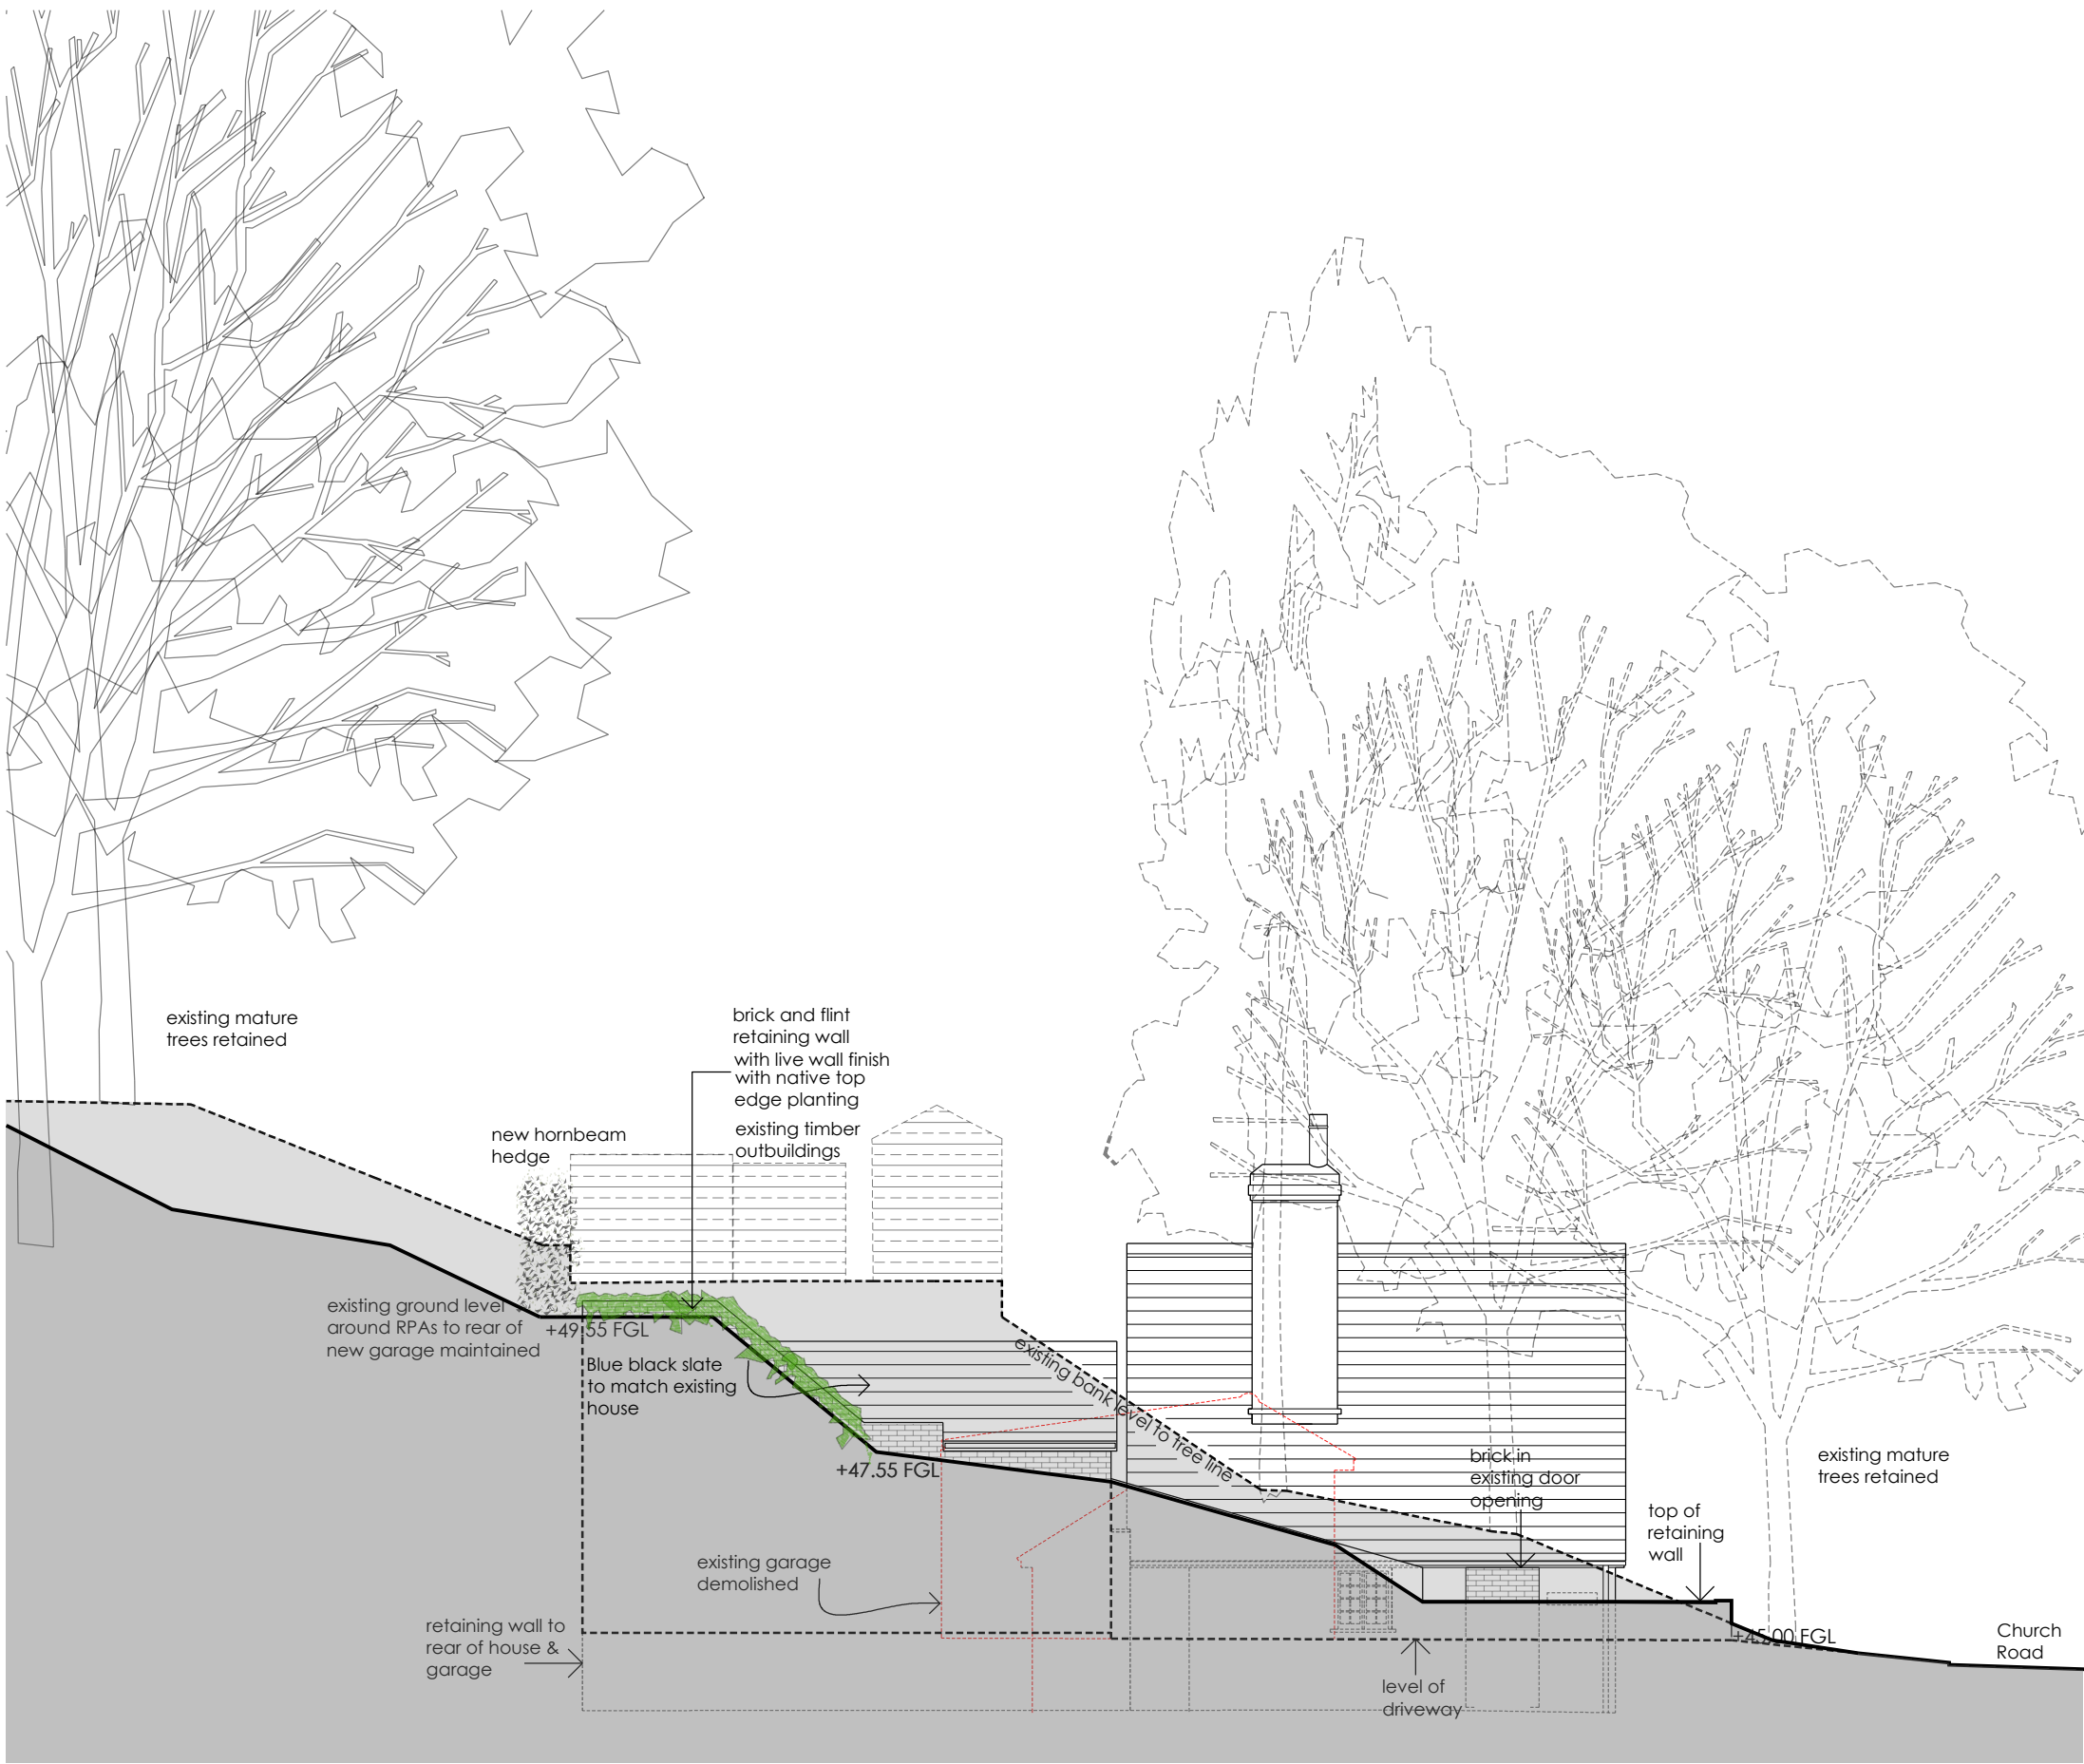


Proposed Church Road Elevation



Proposed North West Elevation

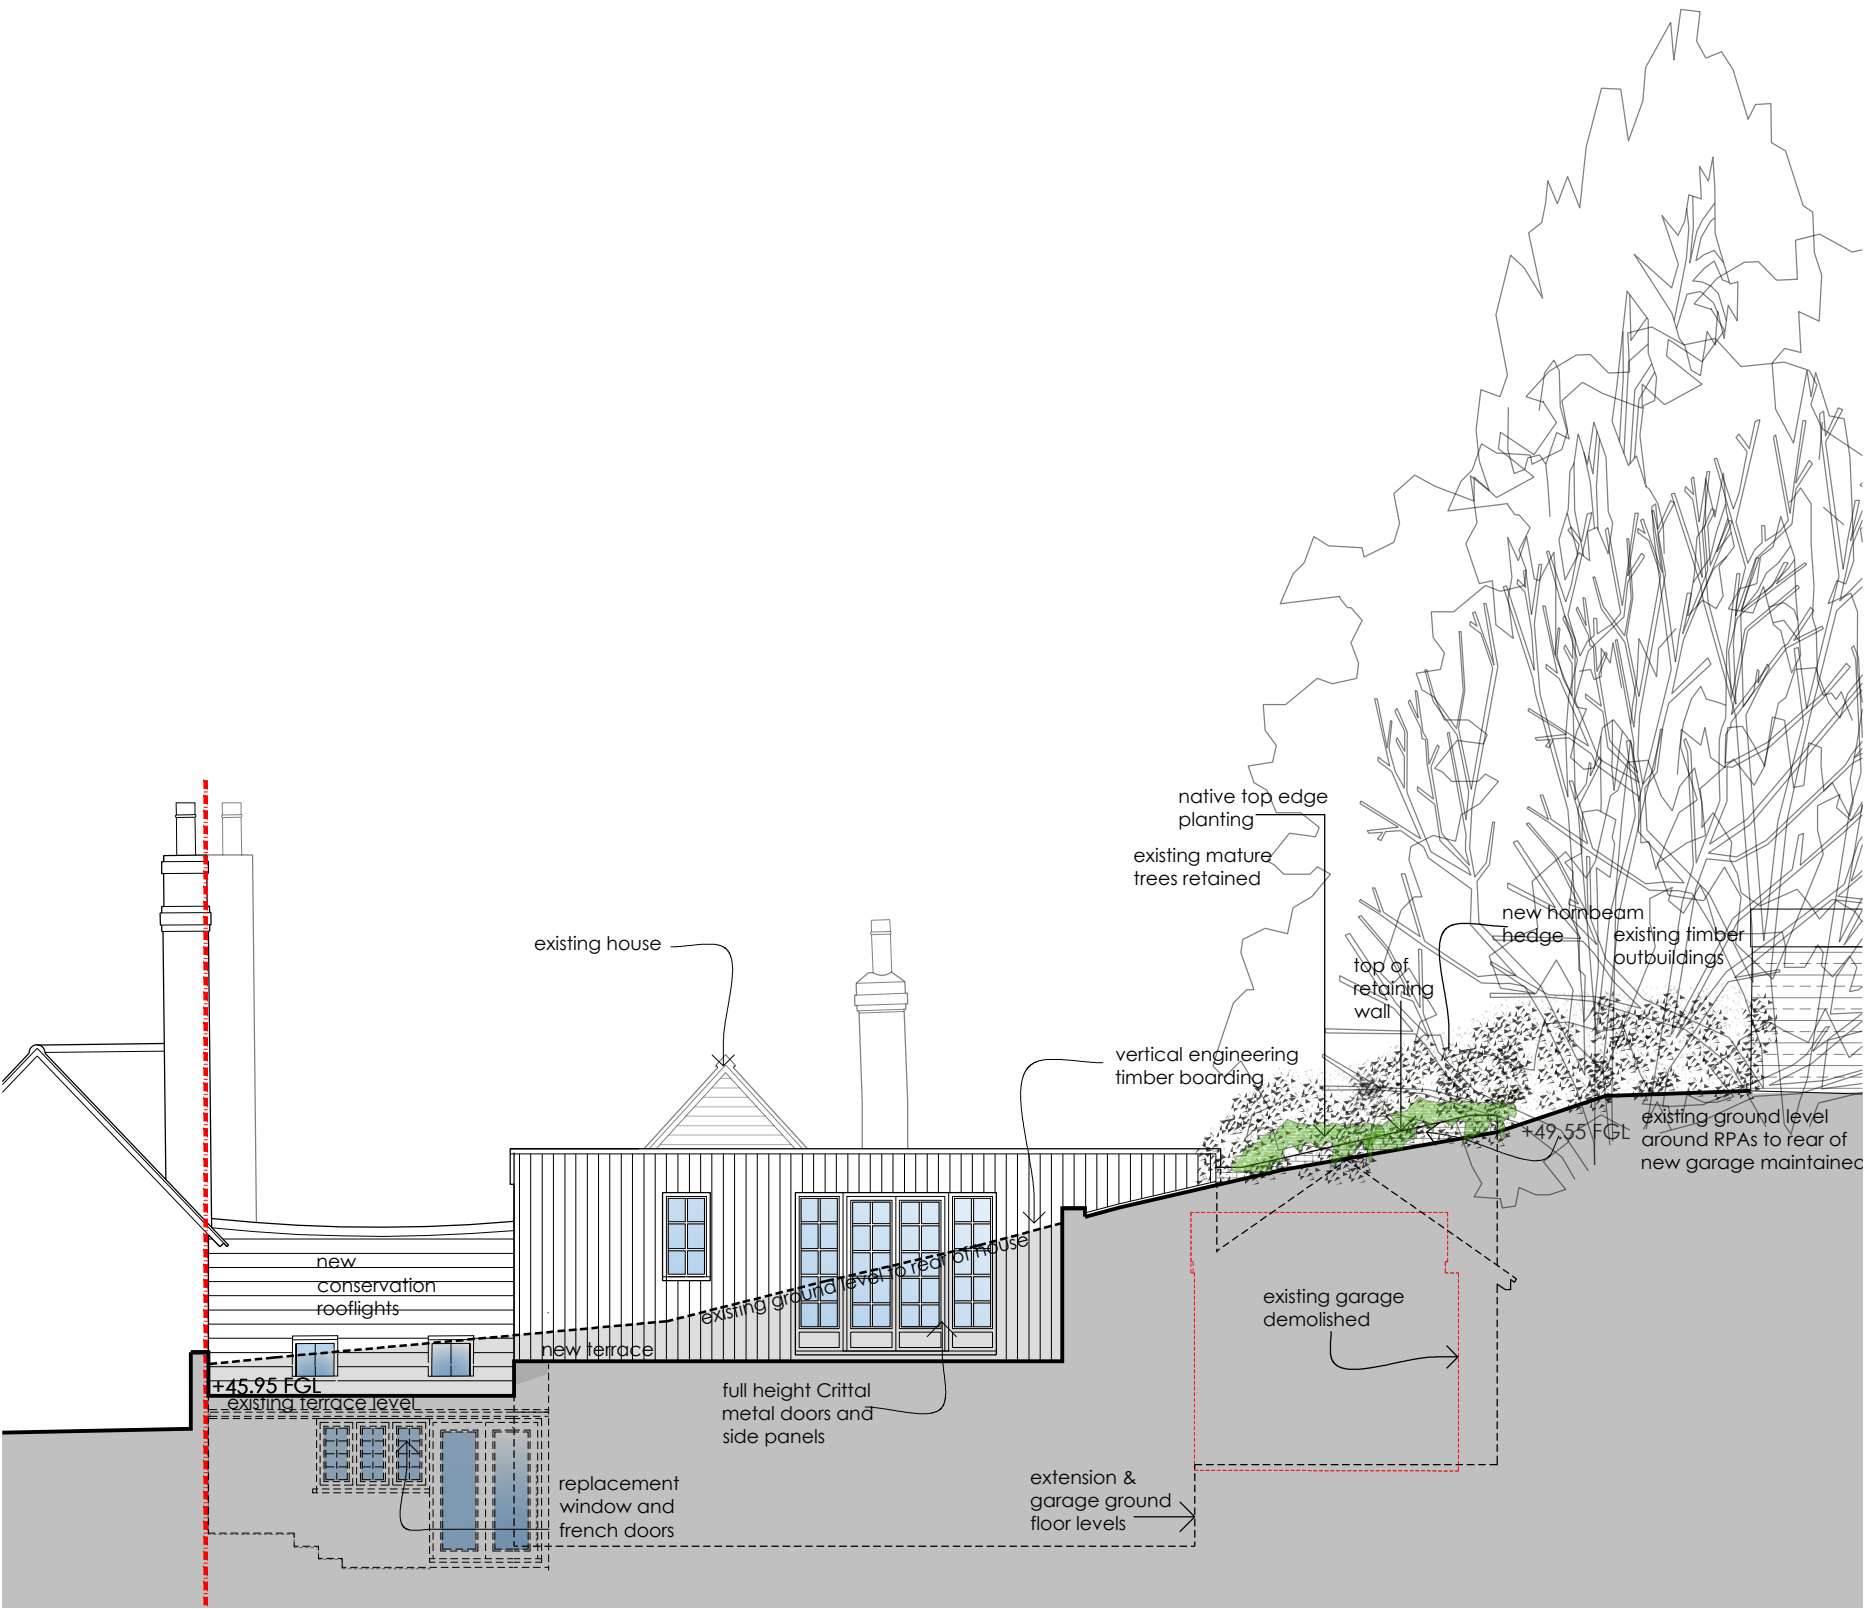

Proposed Rear North East Elevation

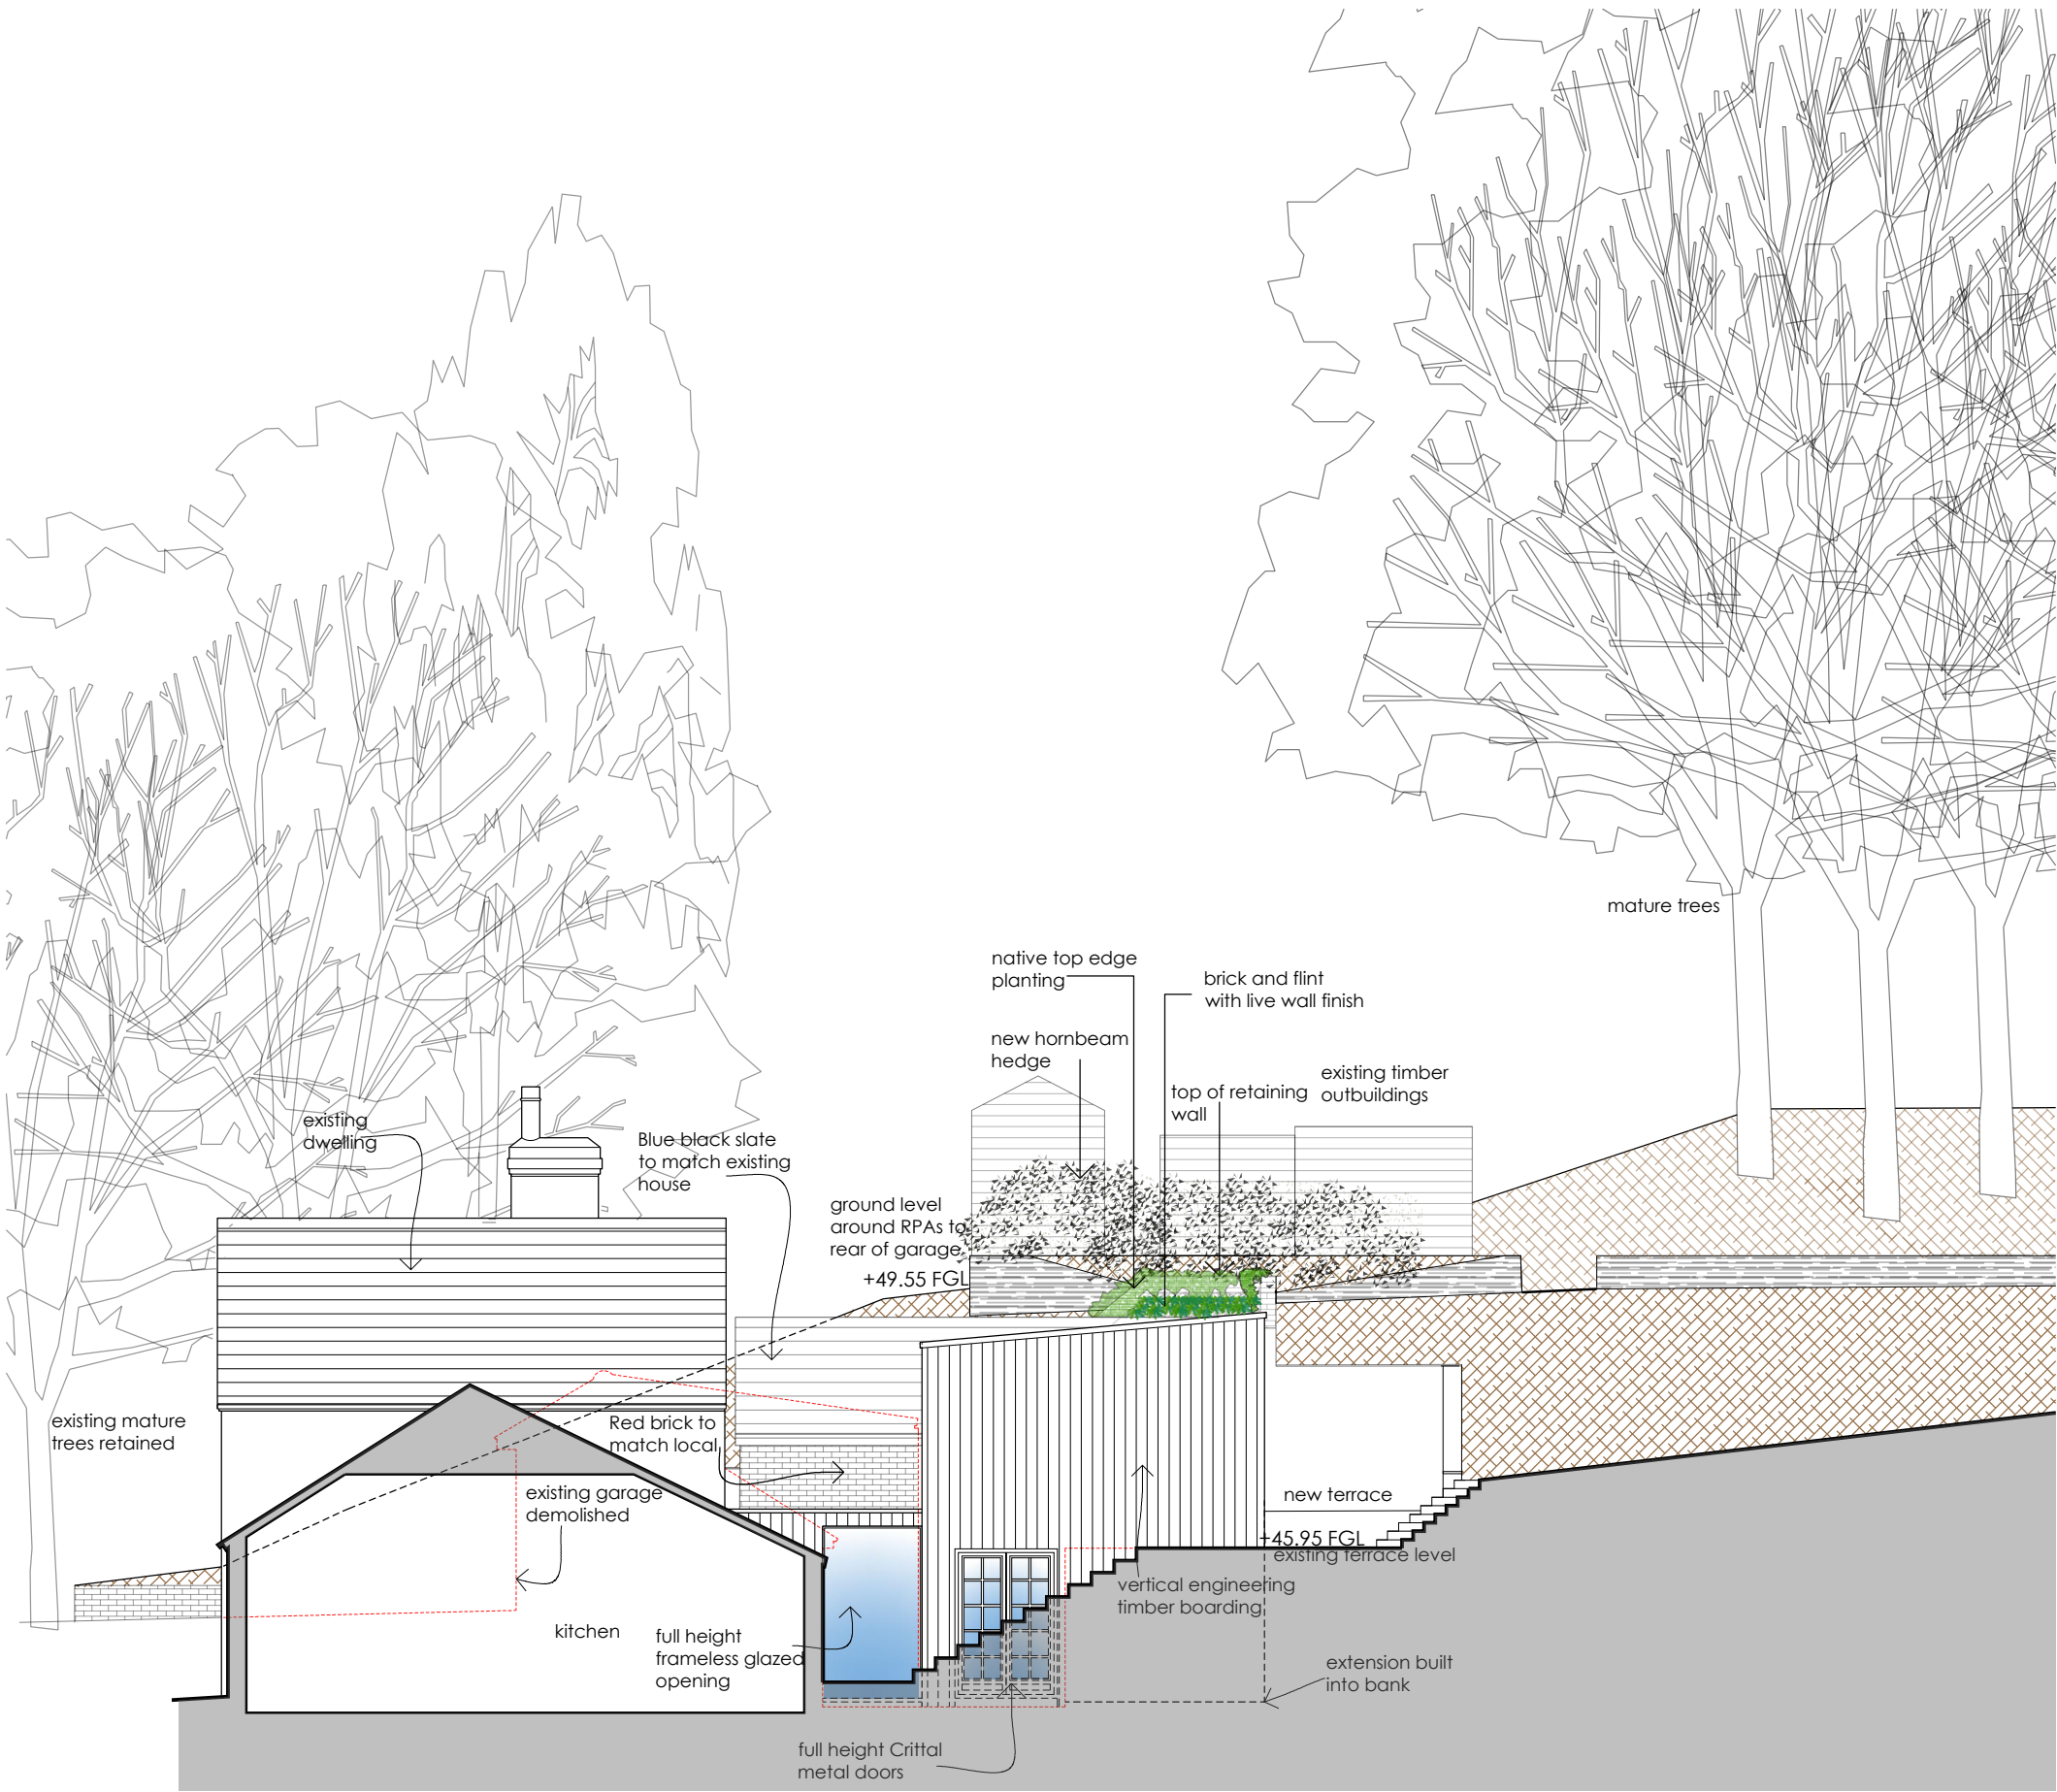

Proposed South East Section Elevation