
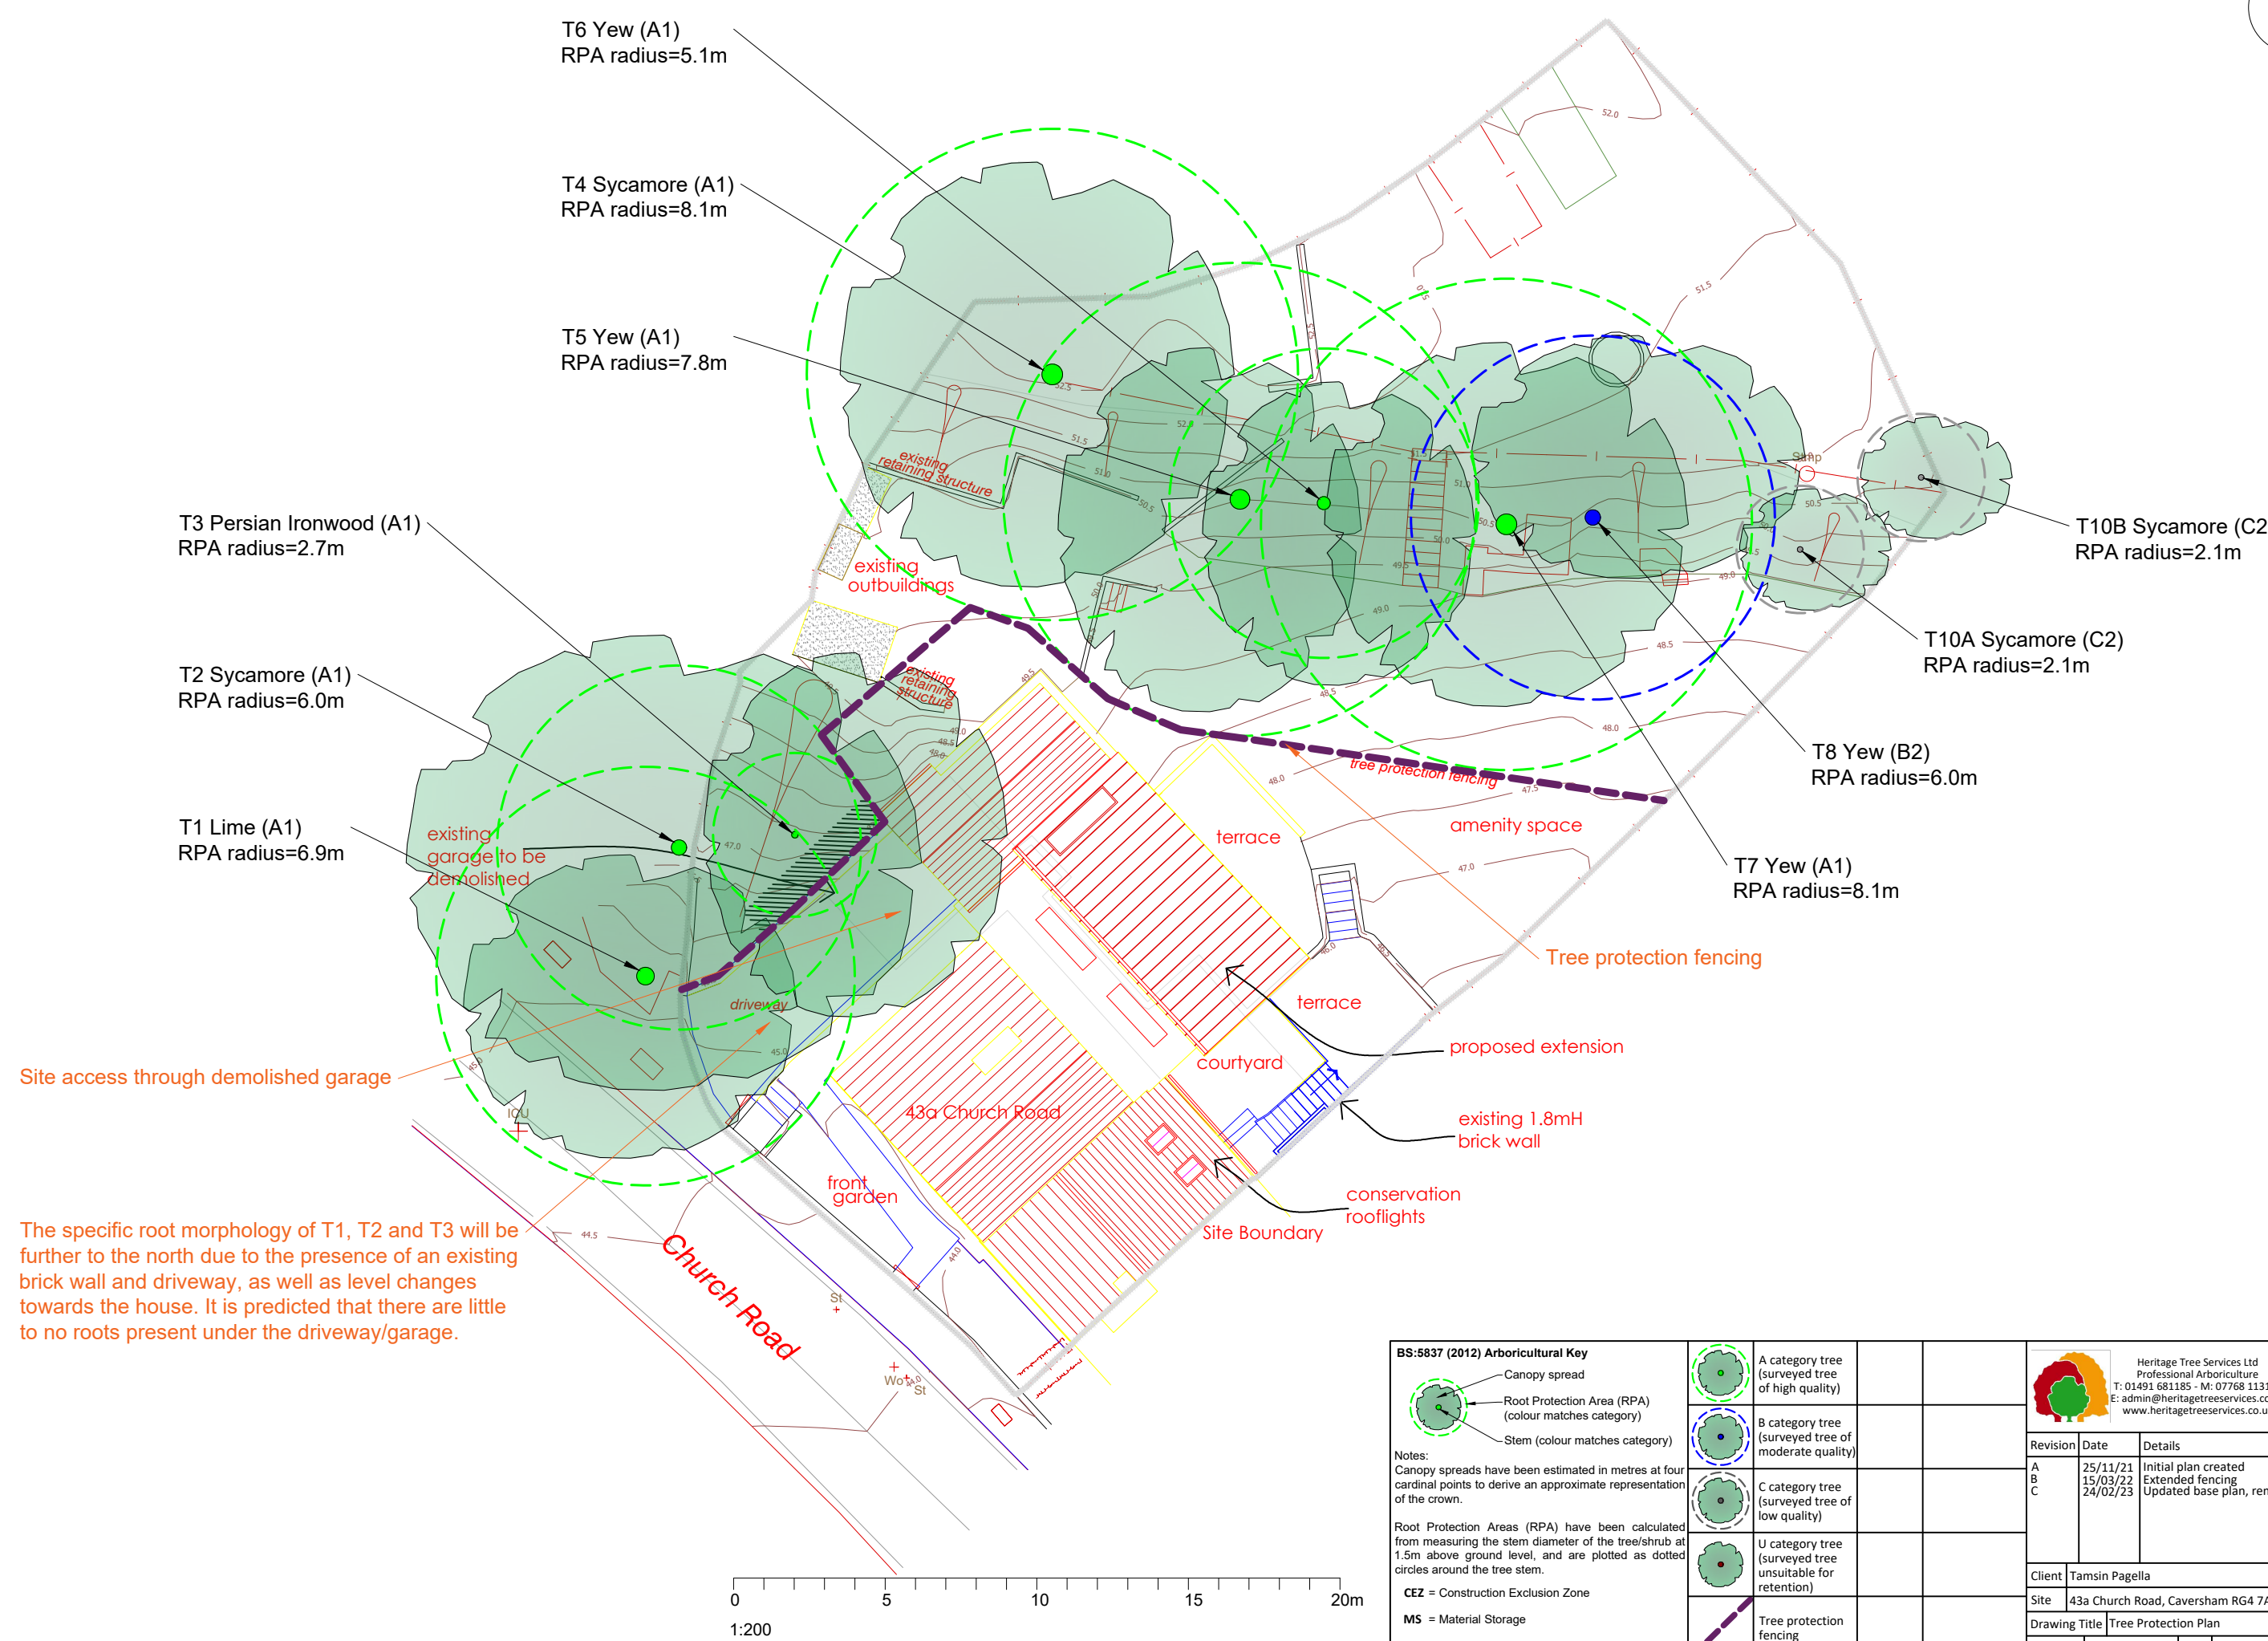


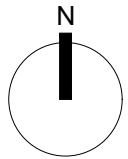

BS:5837 (2012) Arboricultural Key

- Canopy spread
- Root Protection Area (RPA) (colour matches category)
- Stem (colour matches category)

Notes:
Canopy spreads have been estimated in metres at four cardinal points to derive an approximate representation of the crown.

Root Protection Areas (RPA) have been calculated from measuring the stem diameter of the tree/shrub at 1.5m above ground level, and are plotted as dotted circles around the tree stem.

CEZ = Construction Exclusion Zone

MS = Material Storage

CP = Contractor Parking

	A category tree (surveyed tree of high quality)		
	B category tree (surveyed tree of moderate quality)		
	C category tree (surveyed tree of low quality)		
	U category tree (surveyed tree unsuitable for retention)		
	Tree protection fencing		

Heritage Tree Services Ltd
Professional Arboriculture
T: 01491 681185 - M: 07768 113114
E: admin@heritagetreeservices.co.uk
www.heritagetreeservices.co.uk

Revision	Date	Details
A B C	25/11/21 15/03/22 24/02/23	Initial plan created Extended fencing Updated base plan, removed T9
Client	Tamsin Pagella	
Site	43a Church Road, Caversham RG4 7AG	
Drawing Title	Tree Protection Plan	
DWG No.	HTS-TPP-01C	Scale 1:200@A3
Date	24/02/23	

The specific root morphology of T1, T2 and T3 will be further to the north due to the presence of an existing brick wall and driveway, as well as level changes towards the house. It is predicted that there are little to no roots present under the driveway/garage.