


NOTES


CONTRACTORS MUST VERIFY ALL DIMENSIONS ON SITE BEFORE COMMENCING ANY WORK ON SHOP DRAWINGS

DO NOT SCALE FROM THIS DRAWING

RS ATPA COPYRIGHT

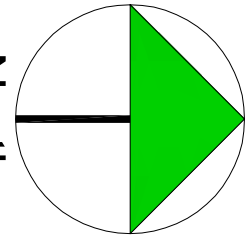

- Notes:
1. All dimensions to be verified on site and any discrepancy reported to the client
 2. This drawing to be read in conjunction with all relevant drawings

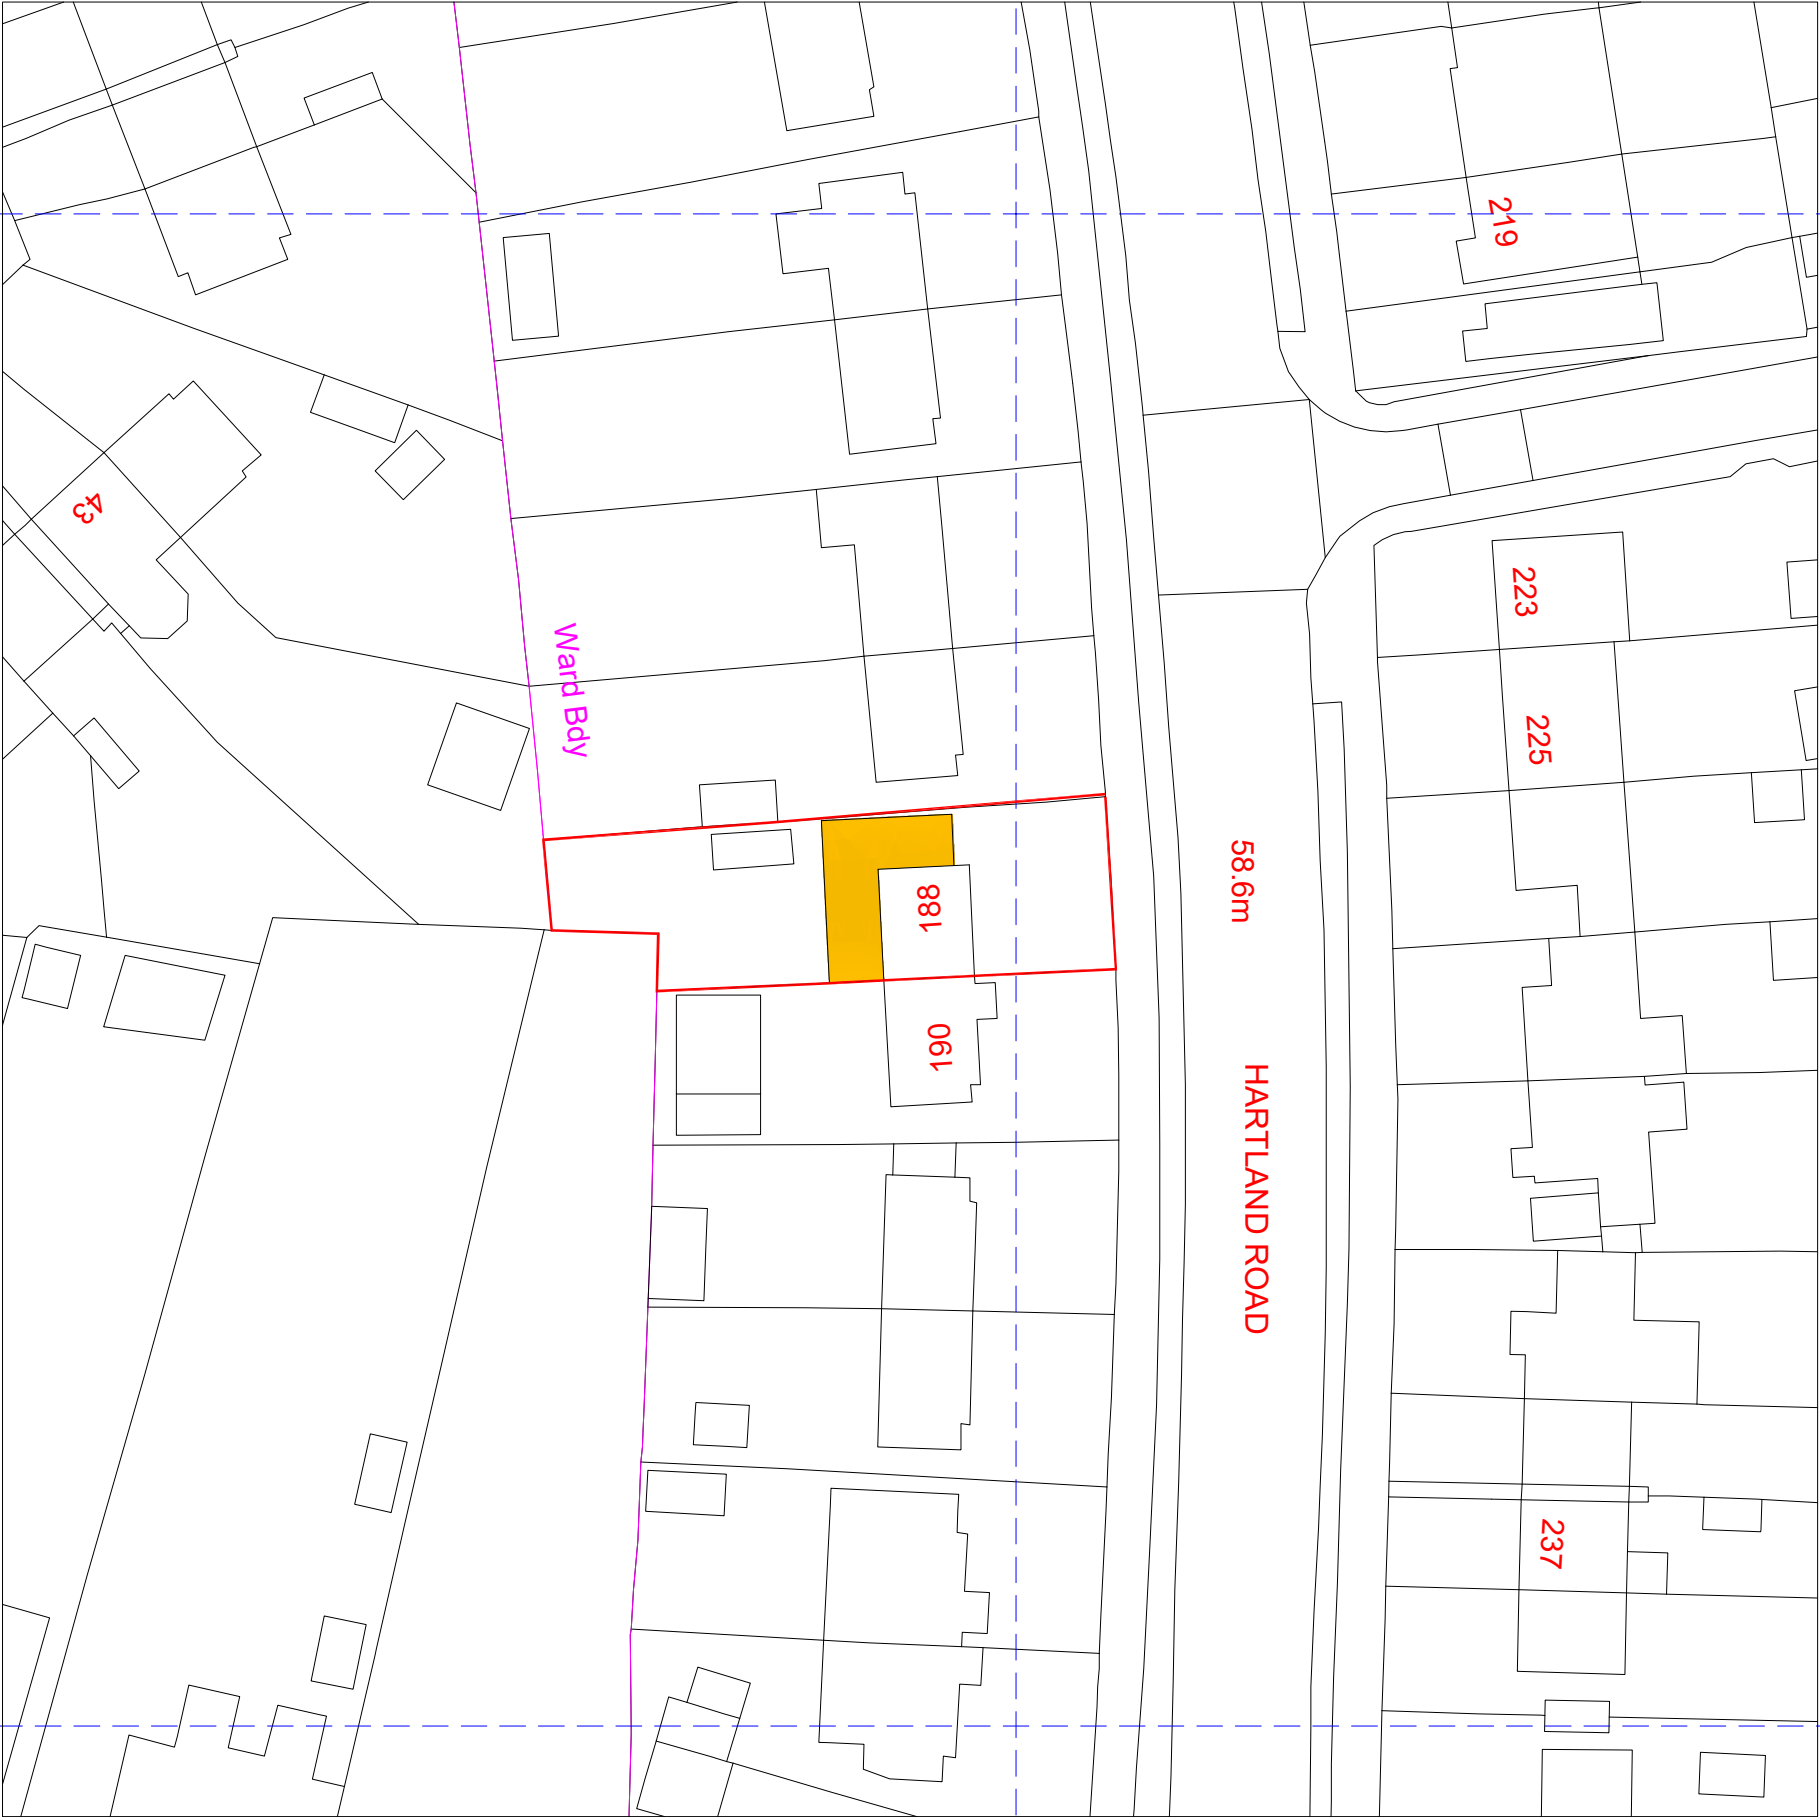

REV	Drawing Updated To Suit Case Officers Requirements 07.09.23		RS
	B	Case Officers Requirements 07.09.23	RS
REV	Planning Issue		RS
	A	Planning Issue	RS
REV	AMENDMENT	DATE	CHD

CLIENT	Jaspai Sandul
PROJECT	188 Hartland Road Reading RG2 8DR
DRAWING TITLE	Block Plan Sheet 4

DRAWING STATUS

Planning Issue

SCALE	DRAWN BY	CHECKED	DATE
1:250 @ A1	RS	RS	26.06.23
1:500 @ A3			
DRAWING NUMBER	2023 - 04 - 04	REVISION	B