

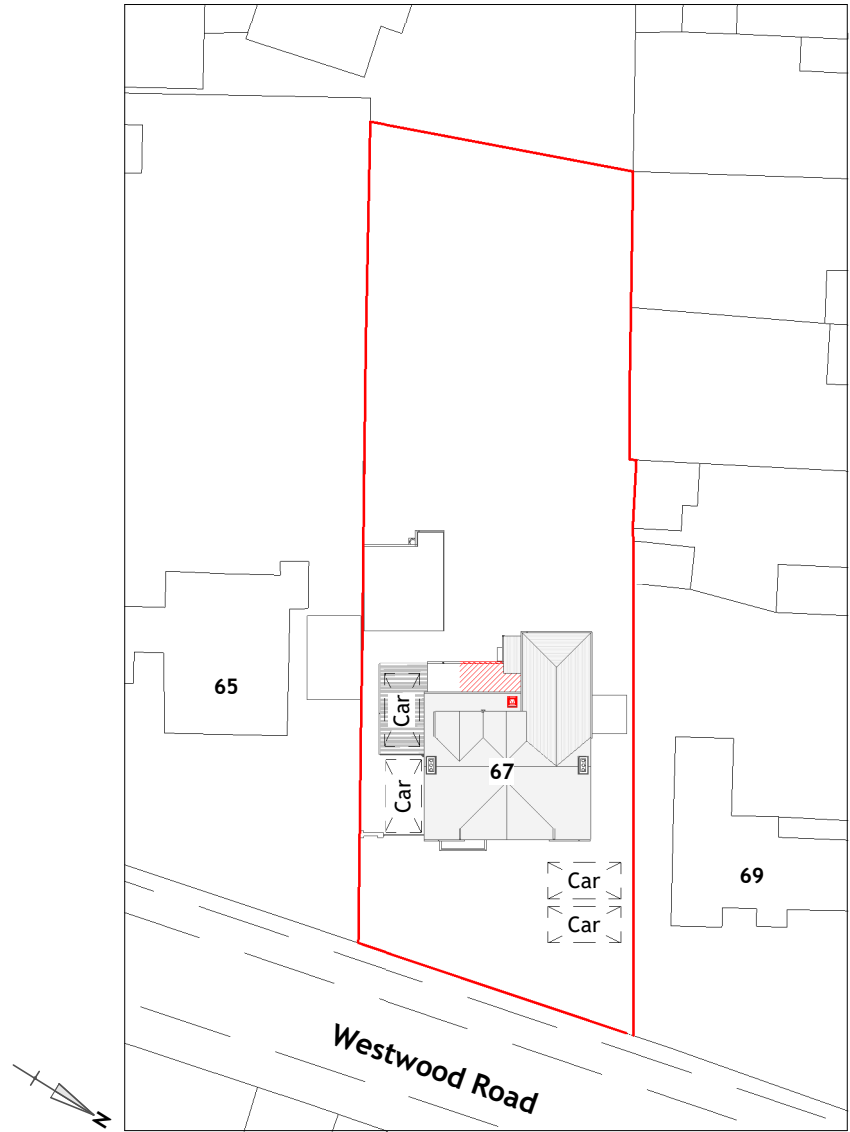


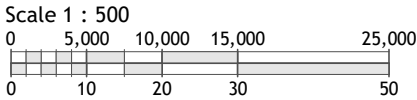

Ordnance Survey (c) Crown Copyright 2023. All rights reserved. Licence number 100022432

Existing Location Plan

Location | RF-RDG | Scale 1 : 1250

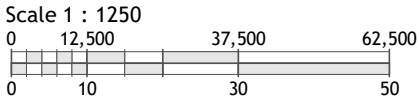

Proposed Site Level Plan

General Arrangement | RF-RDG | Scale 1 : 500

Sheet Notes

- the drawing is copyright protected and may not be used, reproduced or relied upon by any third party except as explicitly agreed by MAPL
- all dimensions are in millimetres unless noted otherwise
- all measurements must be obtained from stated dimensions only and not be scaled off except for Local Authority Planning application purposes
- all drawings must be read in conjunction with all other project drawings and any discrepancies reported immediately for clarification
- full schedules, specification notes and legends are located on drawings numbered '900' to '999' (900 series)

Rev	Date	By	Description
0	26.04.2023	APC	First issue

m **micro** **aubrey**
a **partnership**
• 0118 962 9666 • www.mapl.co.uk

Client
Mr. R. Scaldwell

Project Address
**67 Westwood Road, Tilehurst,
Reading. RG31 5PN**

Project Description
Single Storey Rear Extension

Sheet Title
Plans - Location & Site

Sheet Ref.	MAP-C4641-001	Rev.	0
Project Ref.	C4641	Date	26.04.2023
Drawn by	FM	Checked by	CB
Scale	As indicated	Sheet Size	A3