



notes:  
all rights reserved. this work is copyright  
and cannot be reproduced or copied or modified  
in any form or by any means, graphic electronic  
or mechanical, including photocopying without  
the written permission of bungard architecture +  
design studio.

 site application boundary

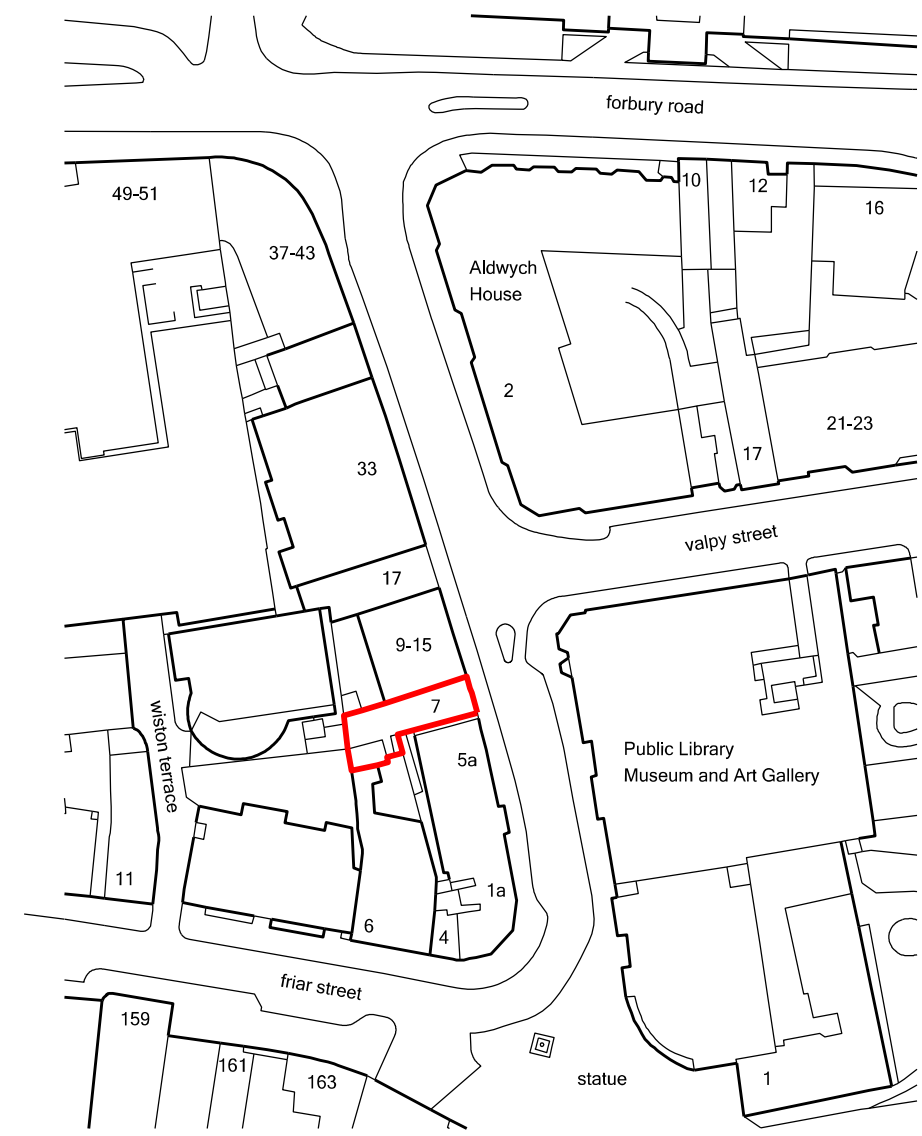

Location Plan 1:1250 @ A3

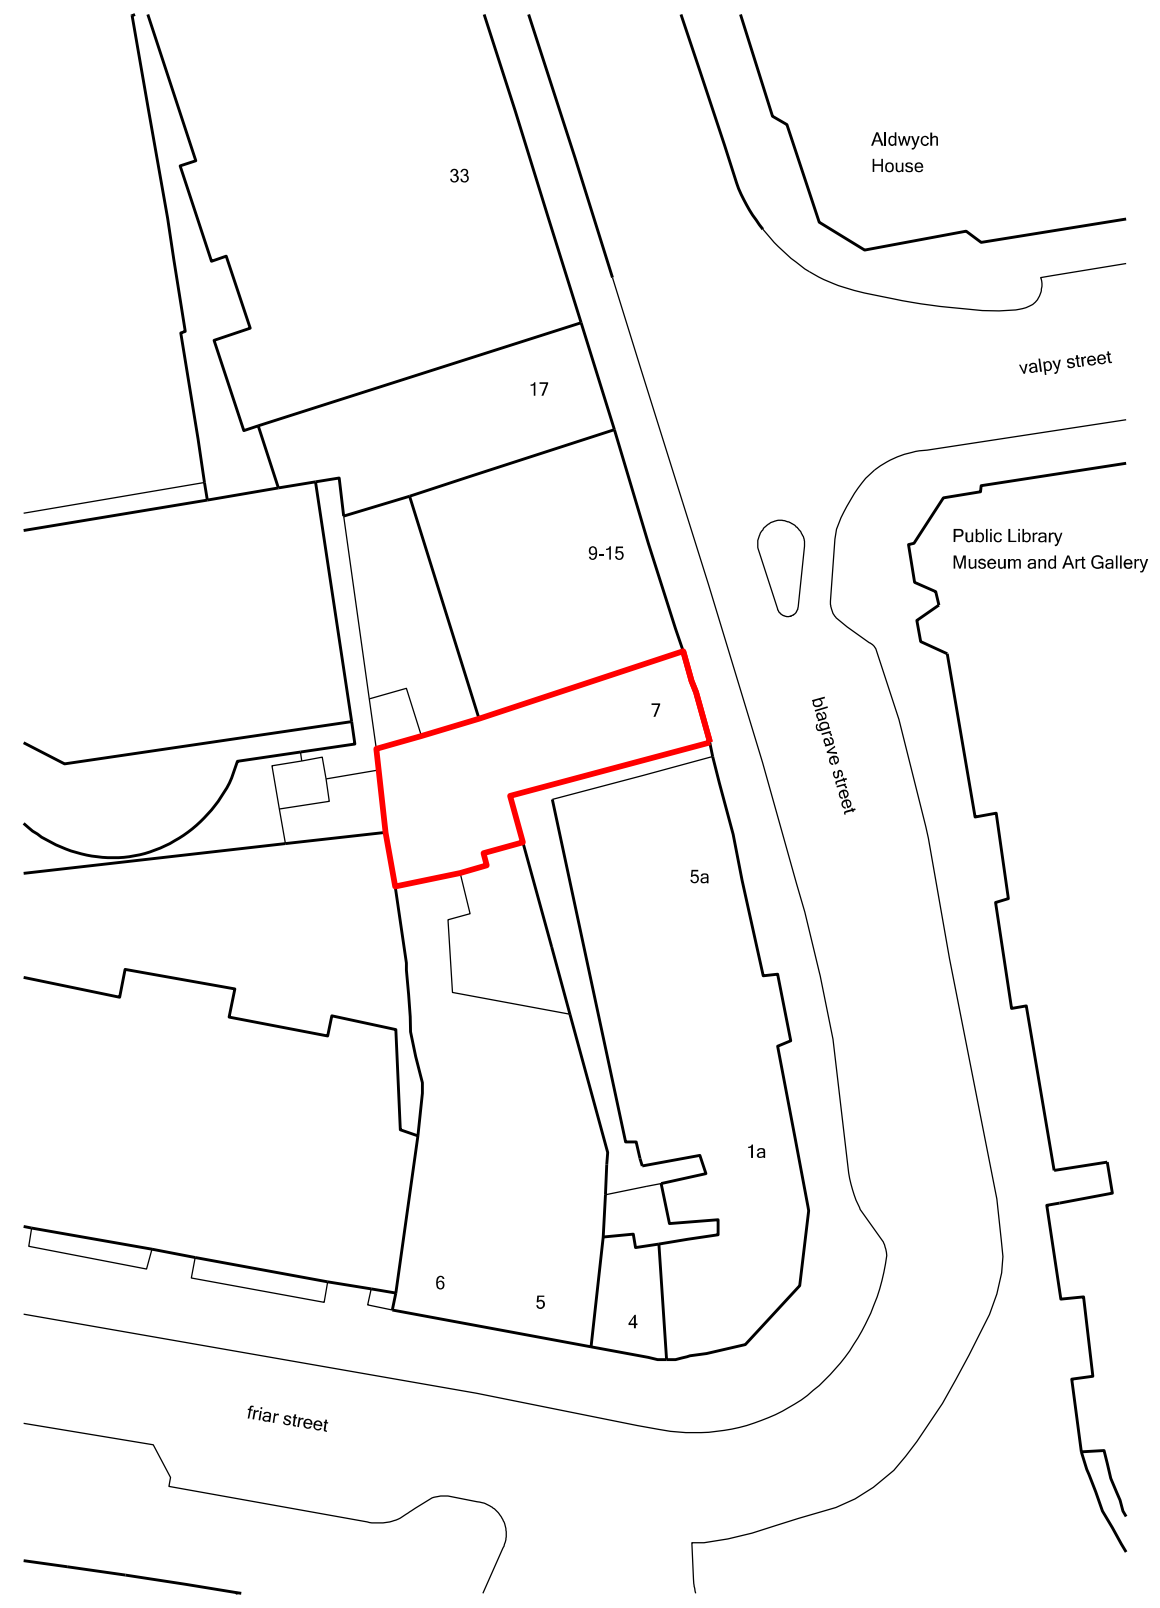

Site Plan 1:500 @ A3

|                      |          |     |
|----------------------|----------|-----|
| Planning Submission  | 01.07.22 | /   |
| Revision description | date     | Rev |

**bad**

bad-studio  
one braemar road  
worchester park  
kt4 8sn  
[www.bad-studio.uk](http://www.bad-studio.uk)

*Studio*

Project  
7 Blagrove Street - Reading - RG1 1PJ

Drawing  
Location + Site Plan

|                     |                 |
|---------------------|-----------------|
| Scale               | Date            |
| 1:1250 / 1:500 @ A3 | 25.07.22        |
| Job number          | Revision        |
| 2205                | P_00_G100_001 / |