


Notes:

© This drawing remains the property of The Keen Partnership and shall not be copied without prior written consent.

All dimensions to be checked on site and any discrepancies to be reported before work commences.

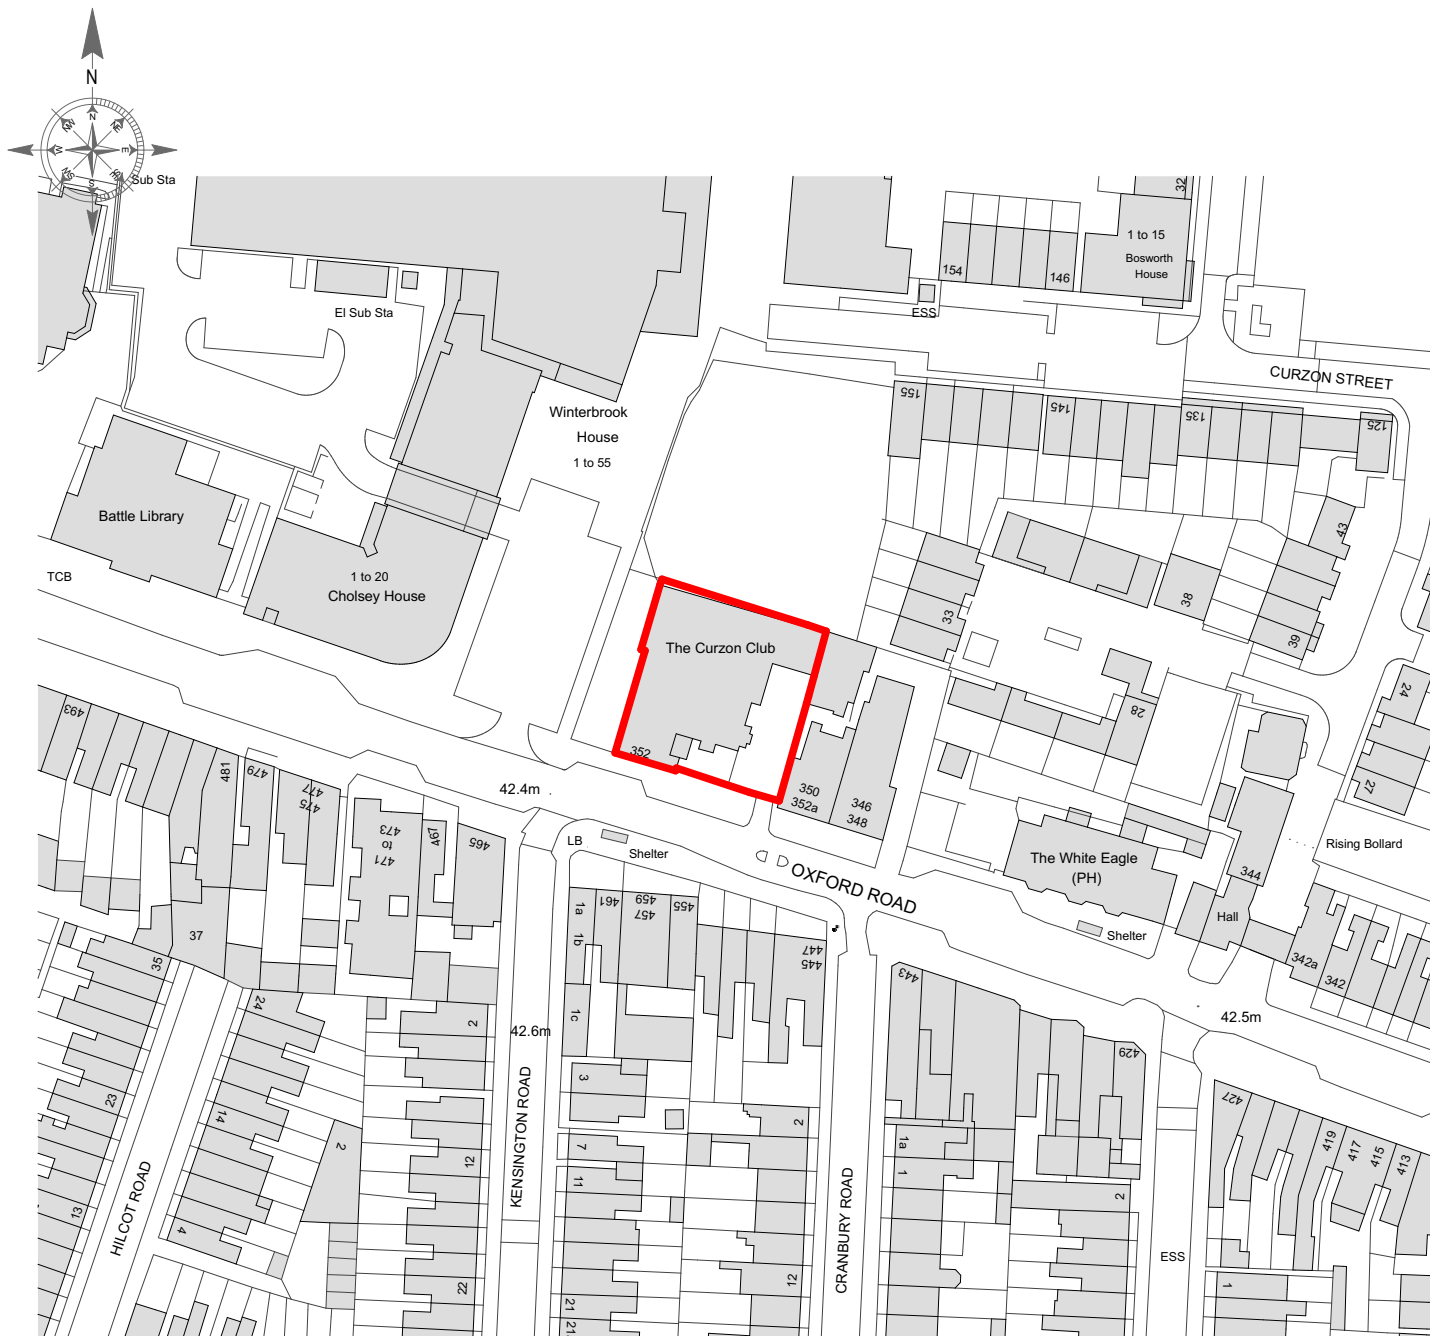

Ordnance Survey, (c) Crown Copyright 2021. All rights reserved. Licence number 100022432

1:1250

0 12.5 25 37.5 50 62.5 m

Drawing Title:

Location Plan

THE KEEN PARTNERSHIP

The Courtyard
Edinburgh Road
Reading RG30 2UA
Tel: 0118 9510 855
Fax: 0118 9510 866
chris@keenpartnership.co.uk
www.keenpartnership.co.uk

Client:
City Wide Serviced Apartments Limited

Job Title:
362 Oxford Rd, Reading RG30 1AQ

cabe
chartered association
of building engineers

RICS

Drawing Date:
30.05.2021

Issue Date:
20/04/2023

Job No:
9046

Status:
PLANNING DRAWINGS

Drawn By: **CM** Scale: **1:1250@A4**

Drawing No:
PL-01

Rev: