


All datum levels & dimensions shown are based on the survey information provided by A.D.S & Associates in 2014. Levels and dimensions are in meters.

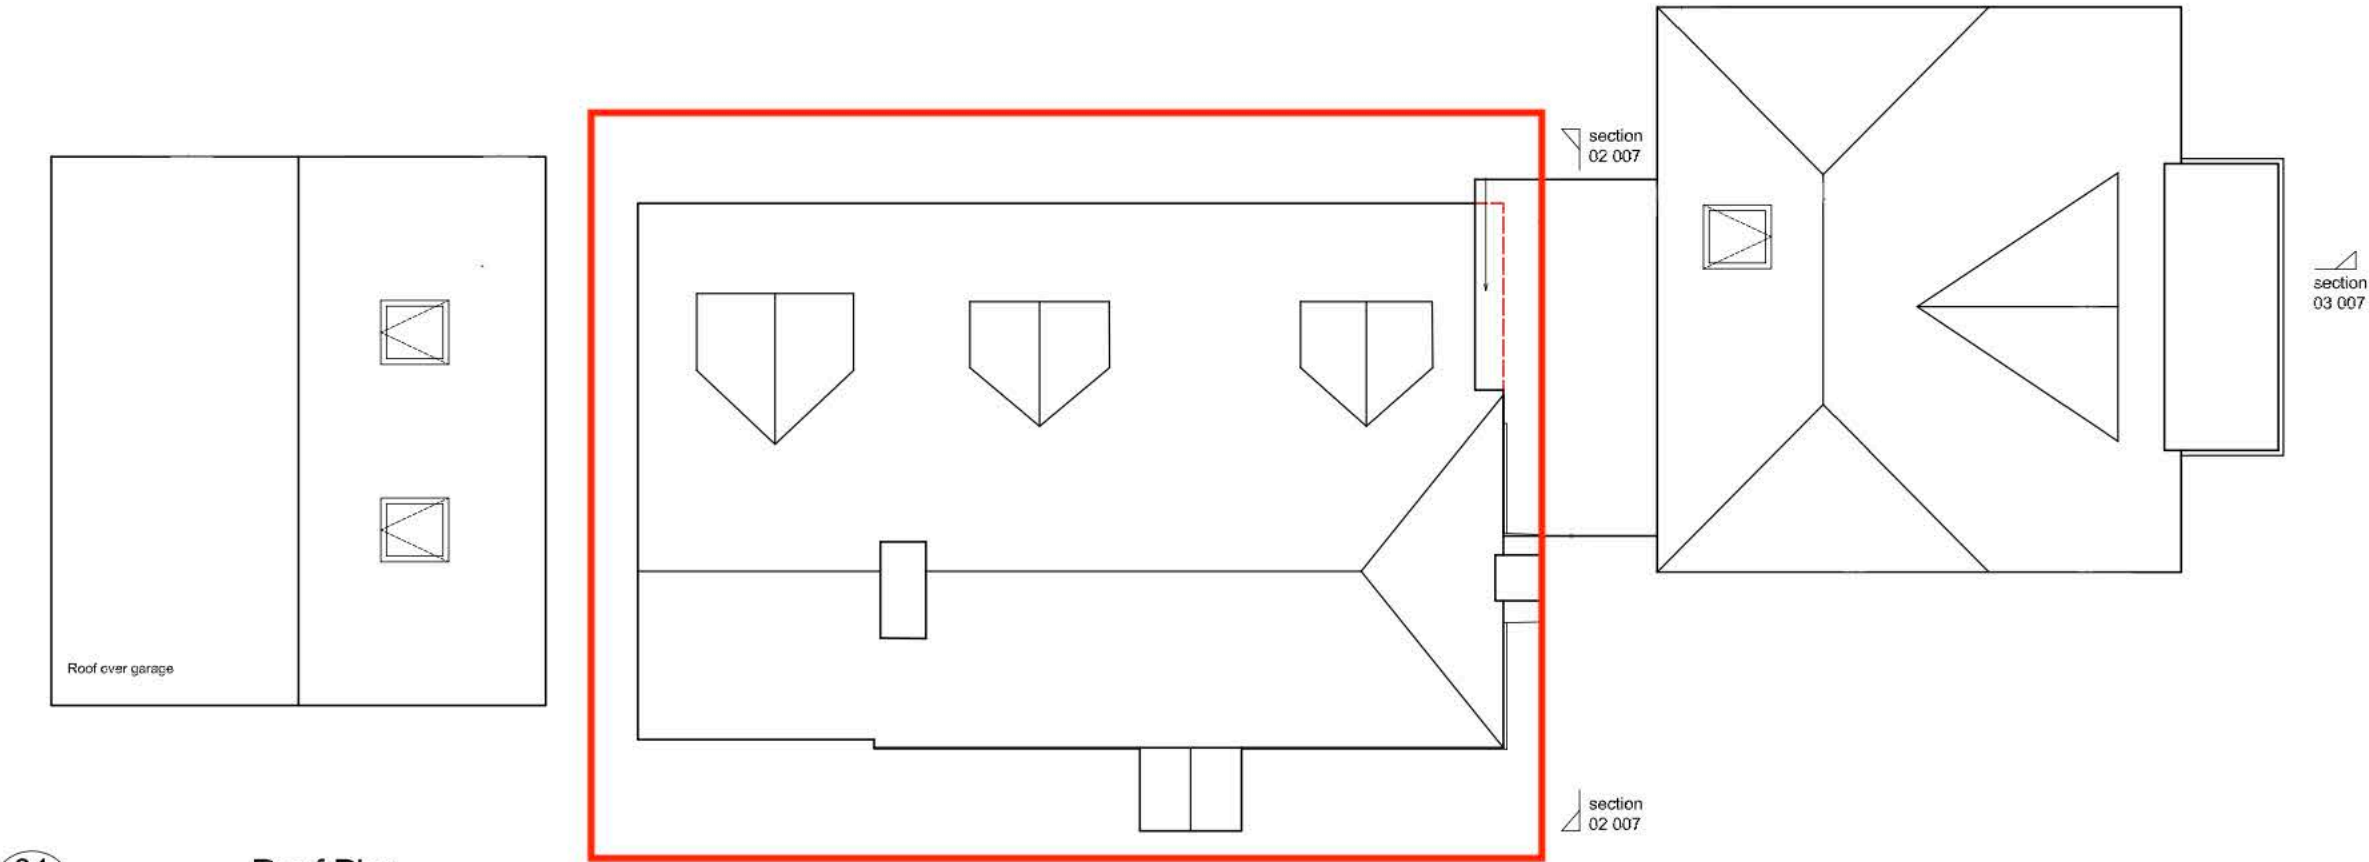

01 007 1:100 Roof Plan


- KEY:
- A Existing clay tiles
 - B Existing black rainwater gutter and down pipes
 - C Existing brickwork (mix of red and blue brick)
 - D Existing white render
 - E Existing black painted timber porch with timber door
 - F Existing rendered plinth
 - G Existing brick corbel detail
 - H Existing brick chimney (north chimney rendered up to eaves height)
 - I Existing dormers
 - J Existing brick and rendered garage with black painted timber doors and security lights at the front and rear
 - K Existing timber carport
 - L Surface fixed black painted timbers (not original)

All existing windows and doors are painted timber. Windows on the front elevation are painted white. Windows on the rear elevation are painted black.


- KEY:
- 01 clay tiles match existing
 - 02 Black rainwater goods (gutters and down pipes)
 - 03 timber window aluminium and glass
 - 04 link with zinc roof
 - 05 Untreated timber weather boarding
 - 06 tiled dormer with aluminium window
 - 07 timber and glass external door
 - 08 brick plinth (brick match existing red brick)
 - 09 single storey bay (architectural materials and details match glass link)
 - 10 brick garage with clay tiled pitch roof, brick (front) and rendered (side and rear) walls

- 11 Rooflight
- 12 aluminium window

 'Old' part of building whose roof needs replacing

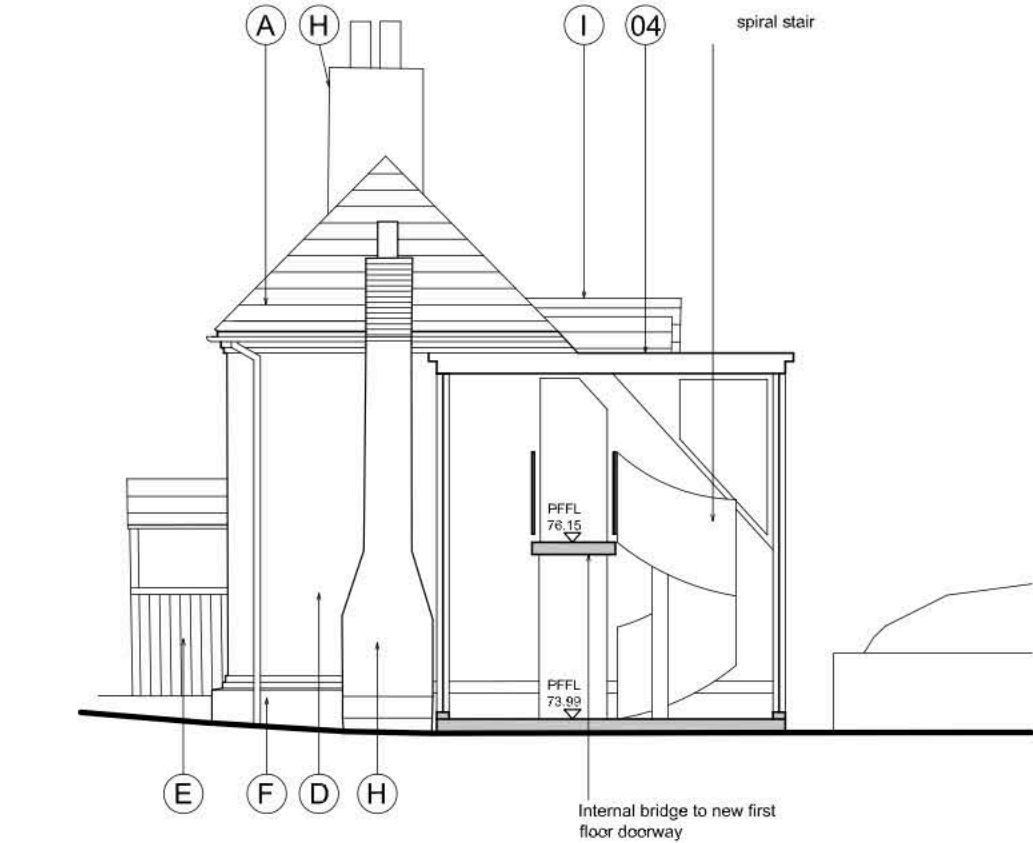

02 007 1:100 Glass Link Section (02/007)

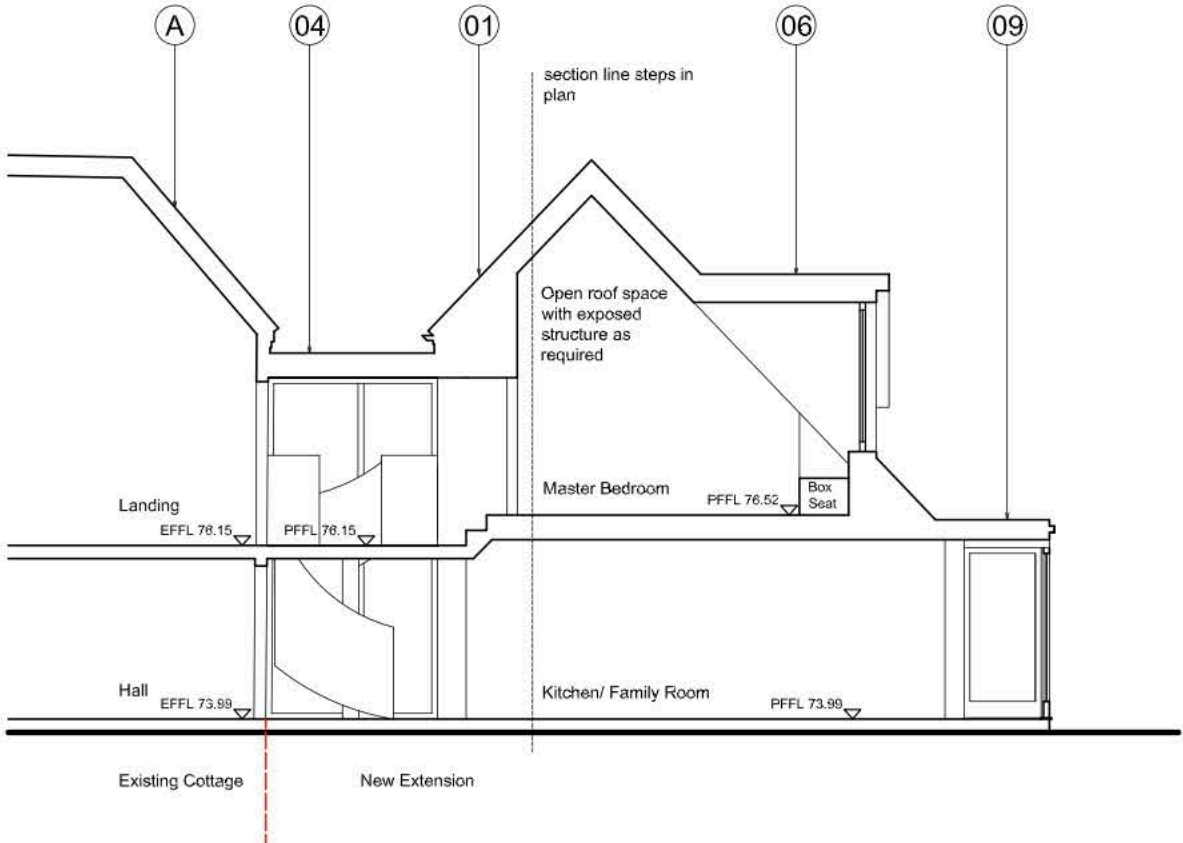

03 007 1:100 Extension Section (03/007)

This drawing was produced by Justine Rattray Architecture Ltd for Planning purposes only. Justine Rattray Architecture Ltd cannot be liable for any other use of the drawing other than use for the planning application and Listed Building Consent it was drawn for.

This drawing is not to be scaled for construction purposes. The architect is to be informed of any errors before work proceeds. All dimensions are to be checked on site. It is the main contractors responsibility to ensure all dimensions are checked before construction.

1:100 SCALE BAR



North point relates to the roof plan not the sections



justine rattray architecture
34a Foundry Street, Brighton, BN1 4AT
www.j-architecture.com
justine@j-architecture.com

Project
Christmas Cottage
24 Lower Elmstone Road

Drawing
roof plan and sections

Job No	Draw No	Revision	Scale	Sheet
JO2	007	07	1:100	A3

Planning