
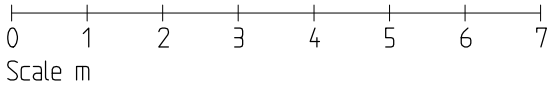
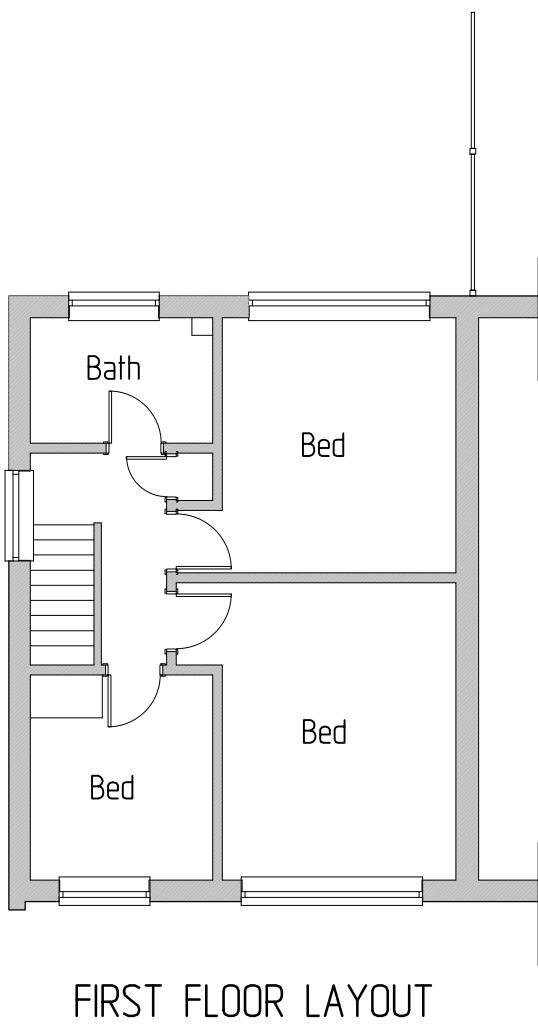
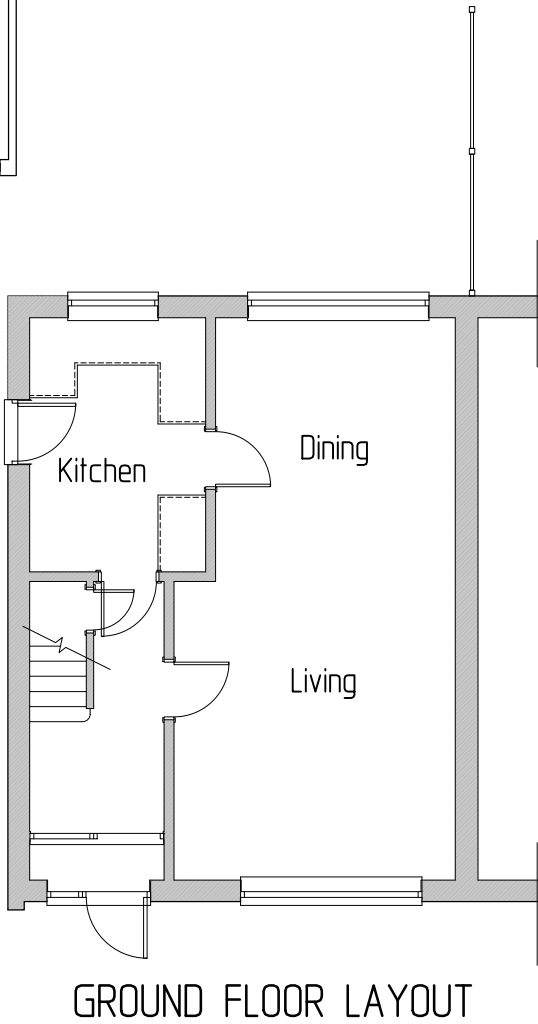
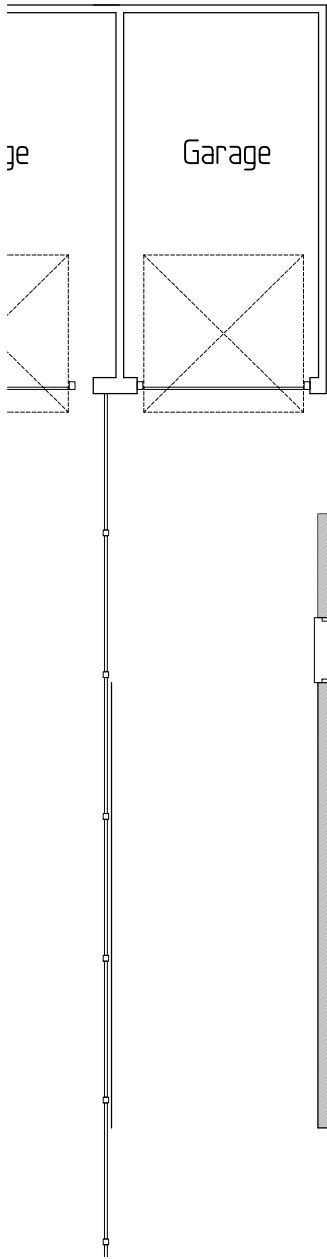


NOTE
Any discrepancies between this drawing, specialist contractor's drawings and client's specification should be notified immediately.
All specialist contractors must visit site and be responsible for their own dimensions

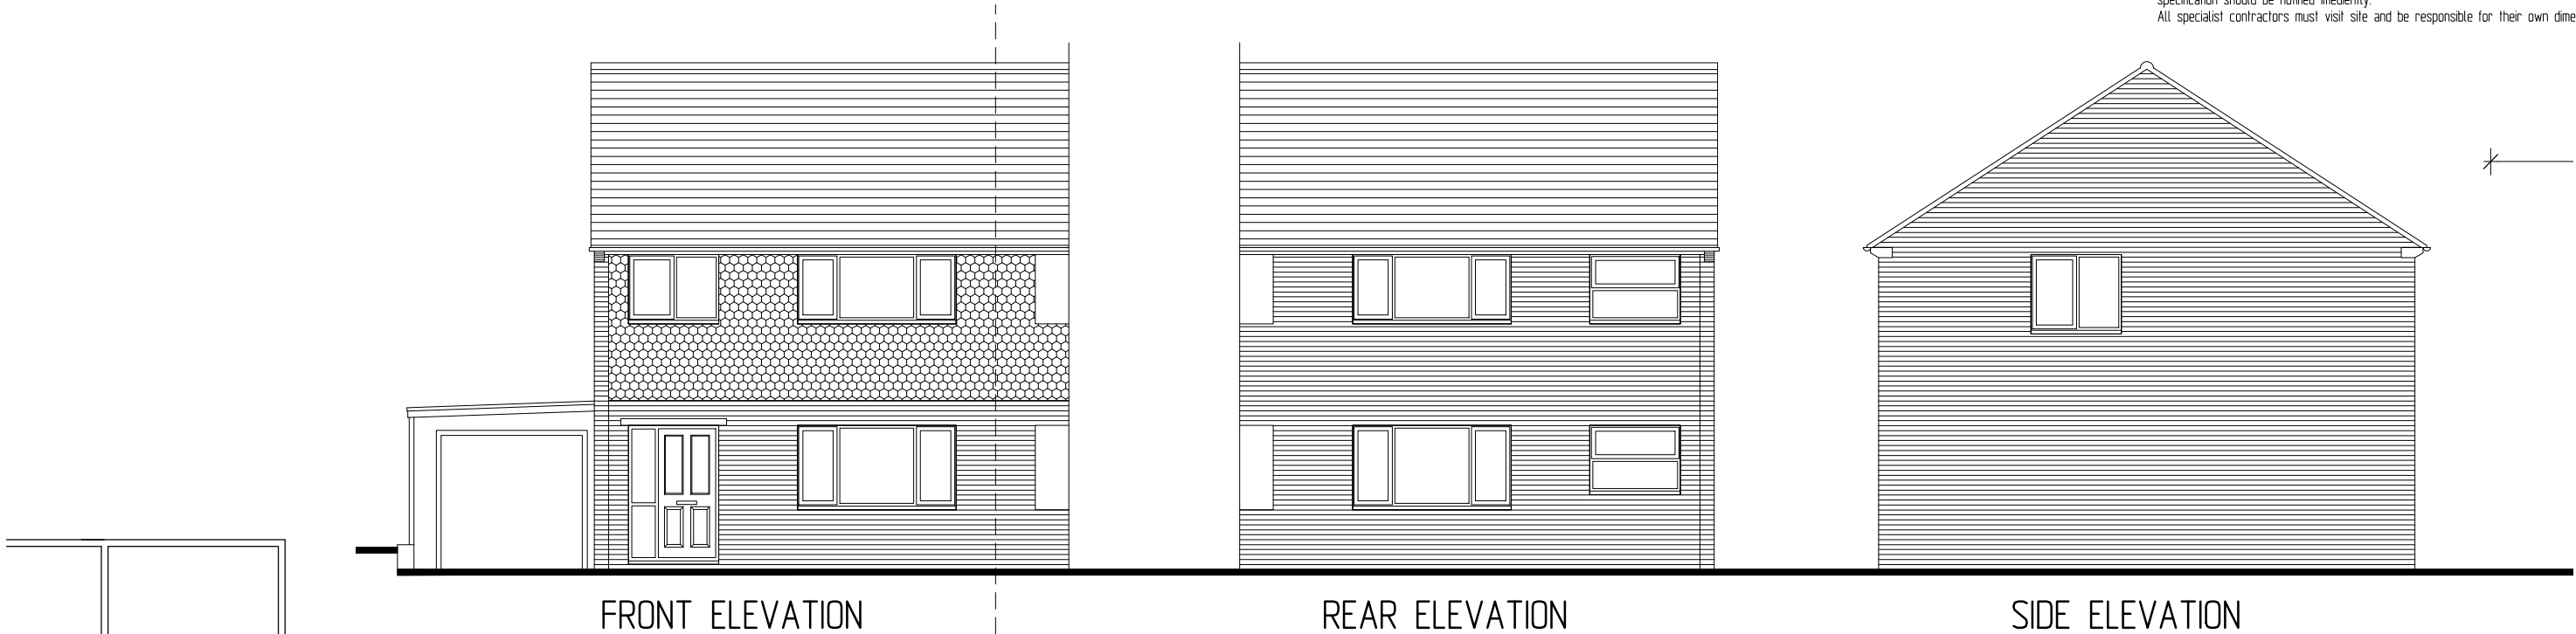

REV.	DATE	COMMENTS
PROJECT 45 Kentwood Close, Reading, RG30 6DH		
PROJECT TITLE Demolition of existing garag, erection of two storey side/rear extension and single storey front extension		
DRAWING TITLE EXISTING PLAN & ELEVATIONS		
SK-tec Ltd Planning & Technical Services 58 Hilltop Road, earley, Reading, Berkshire, RG6 1DA tel: 01183 759987, mob: 07714 100537 e-mail: steve@sk-tec.co.uk		
CLIENT Mr & Mrs Witney		
SCALE 1:100 (A3)	DATE Jan '23	
DRG. No. 22/869-01	REV.	