



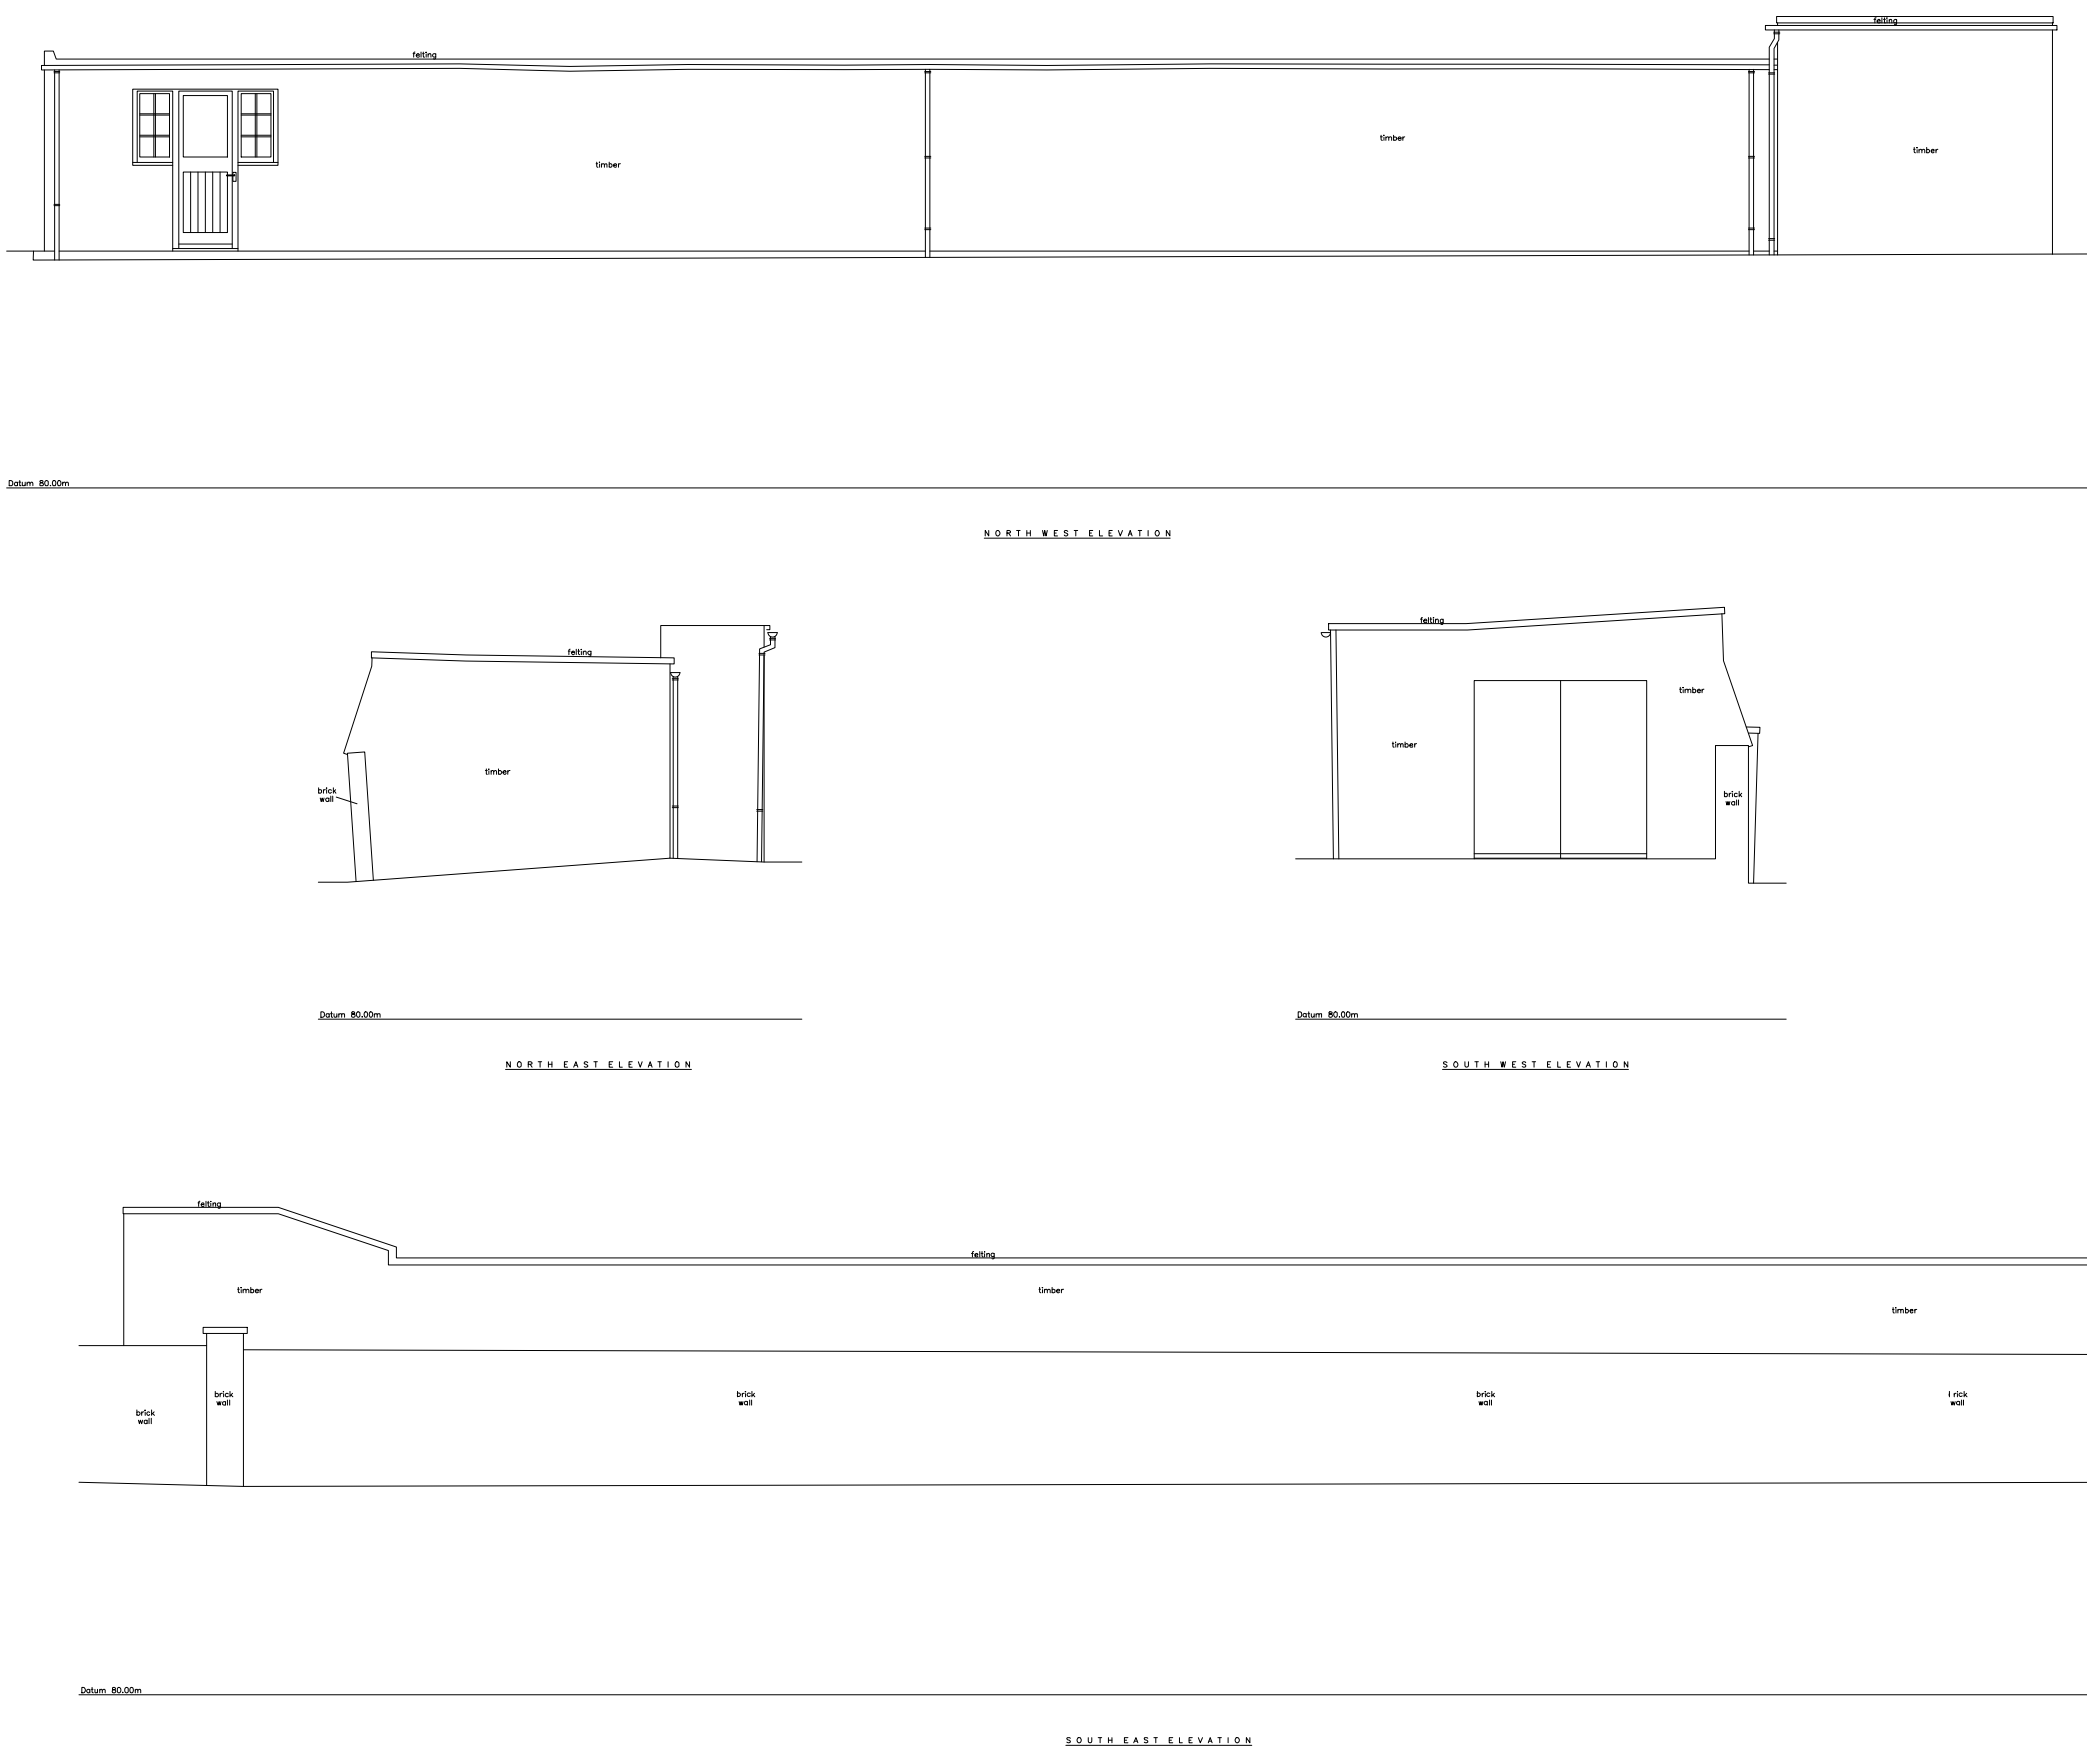


Timber Building Plot 5

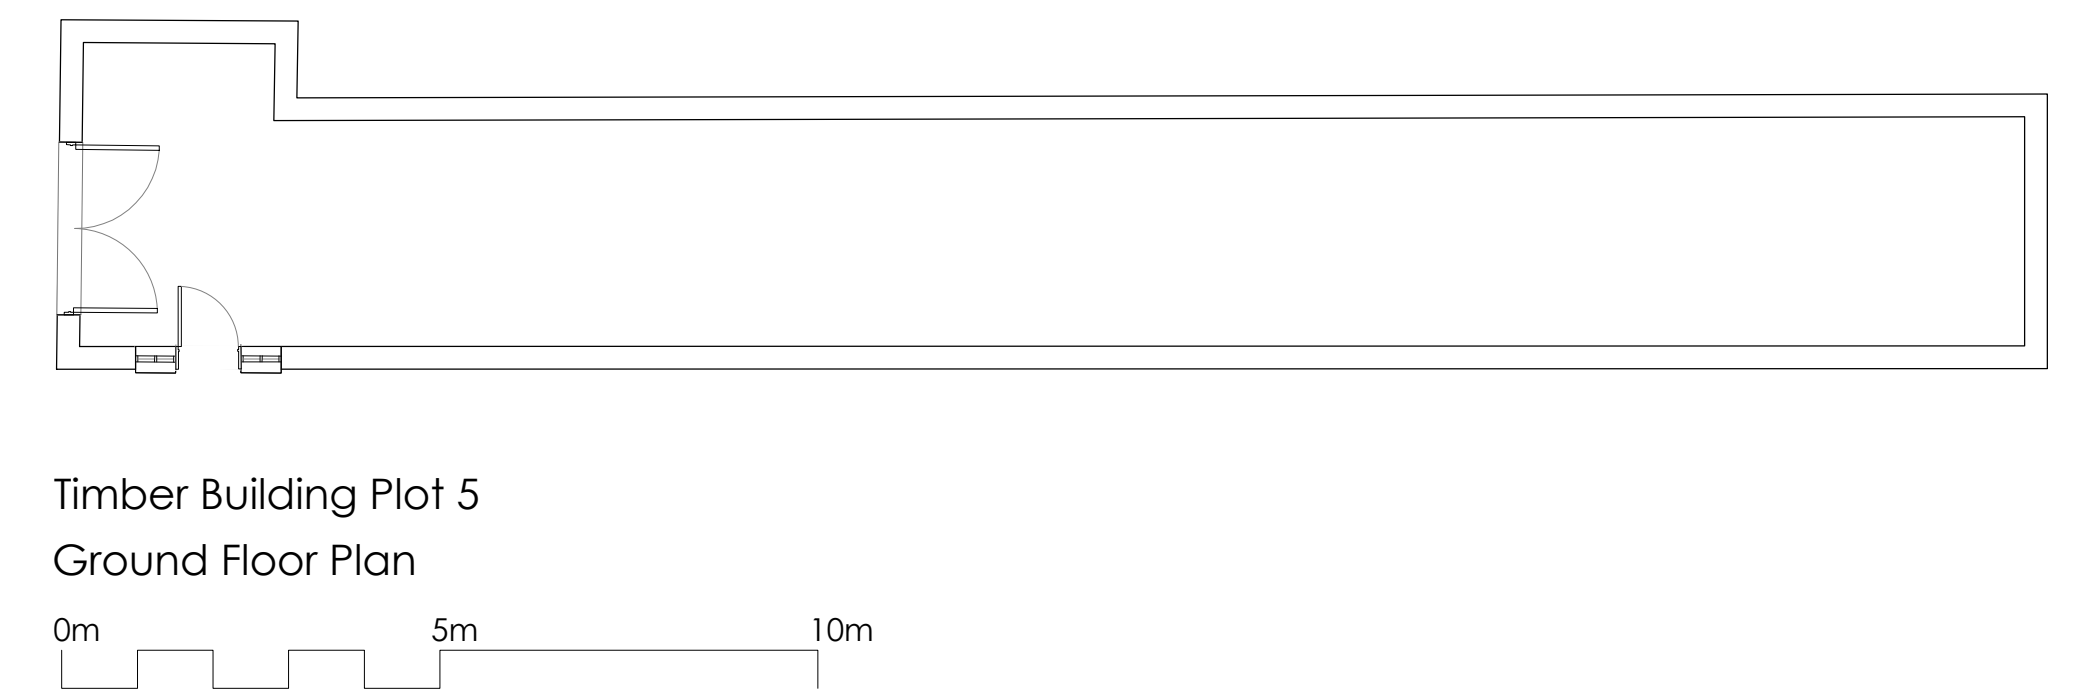


Timber Building Plot 5
Ground Floor Plan




Roof Plan

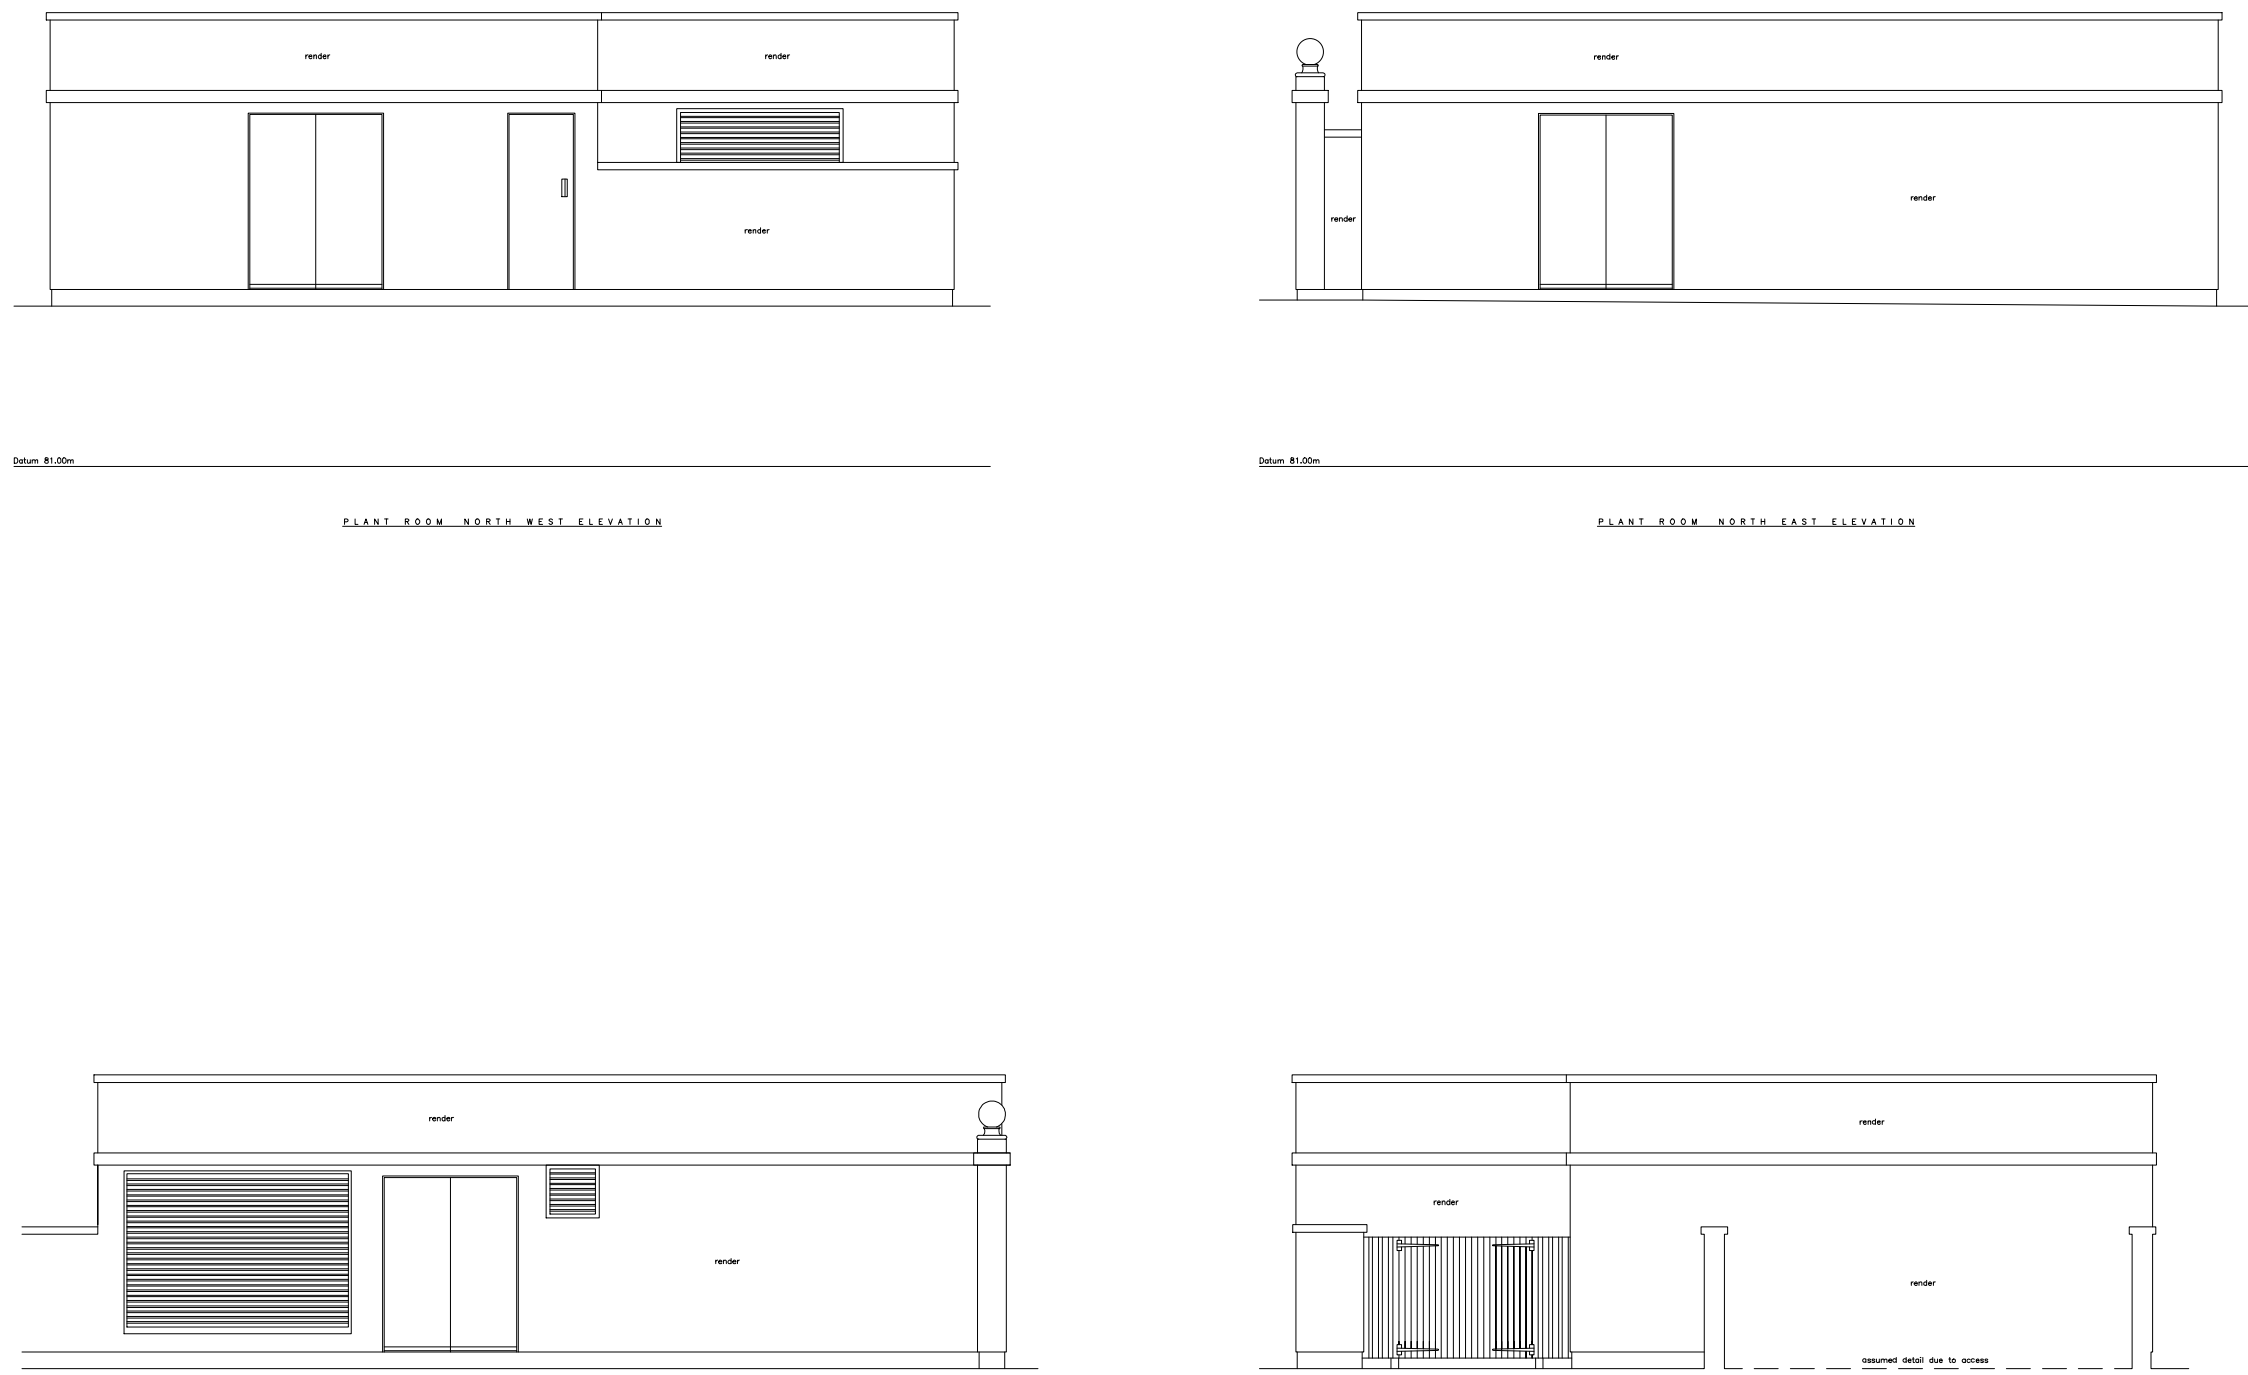


Plant Room Plot 6

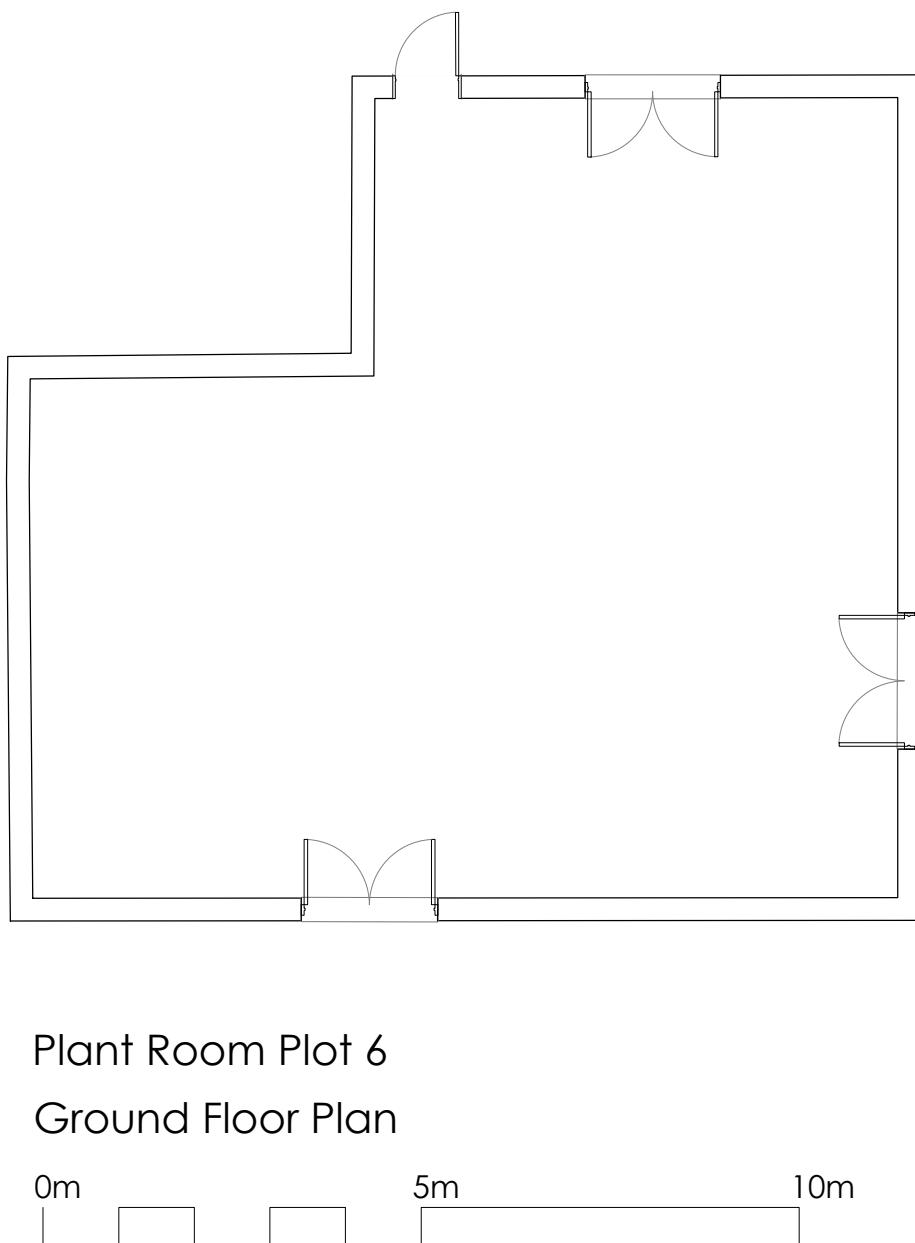


Plant Room Plot 6
Ground Floor Plan

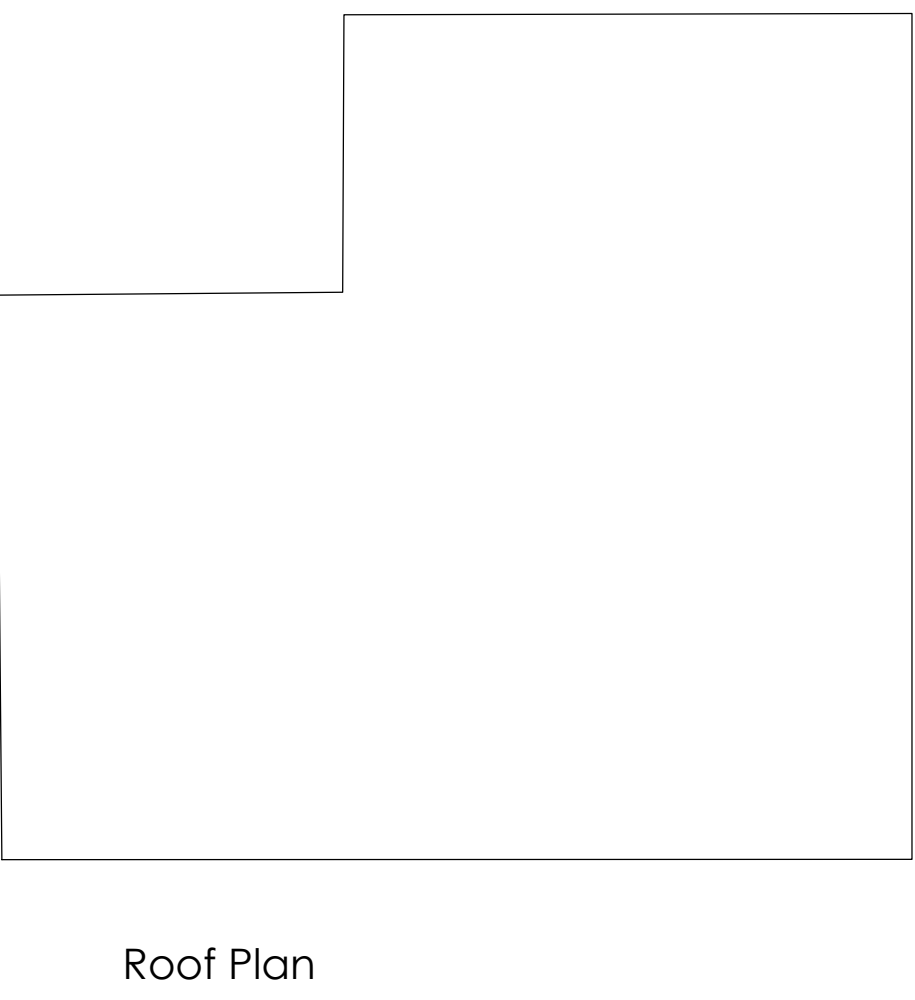

Roof Plan

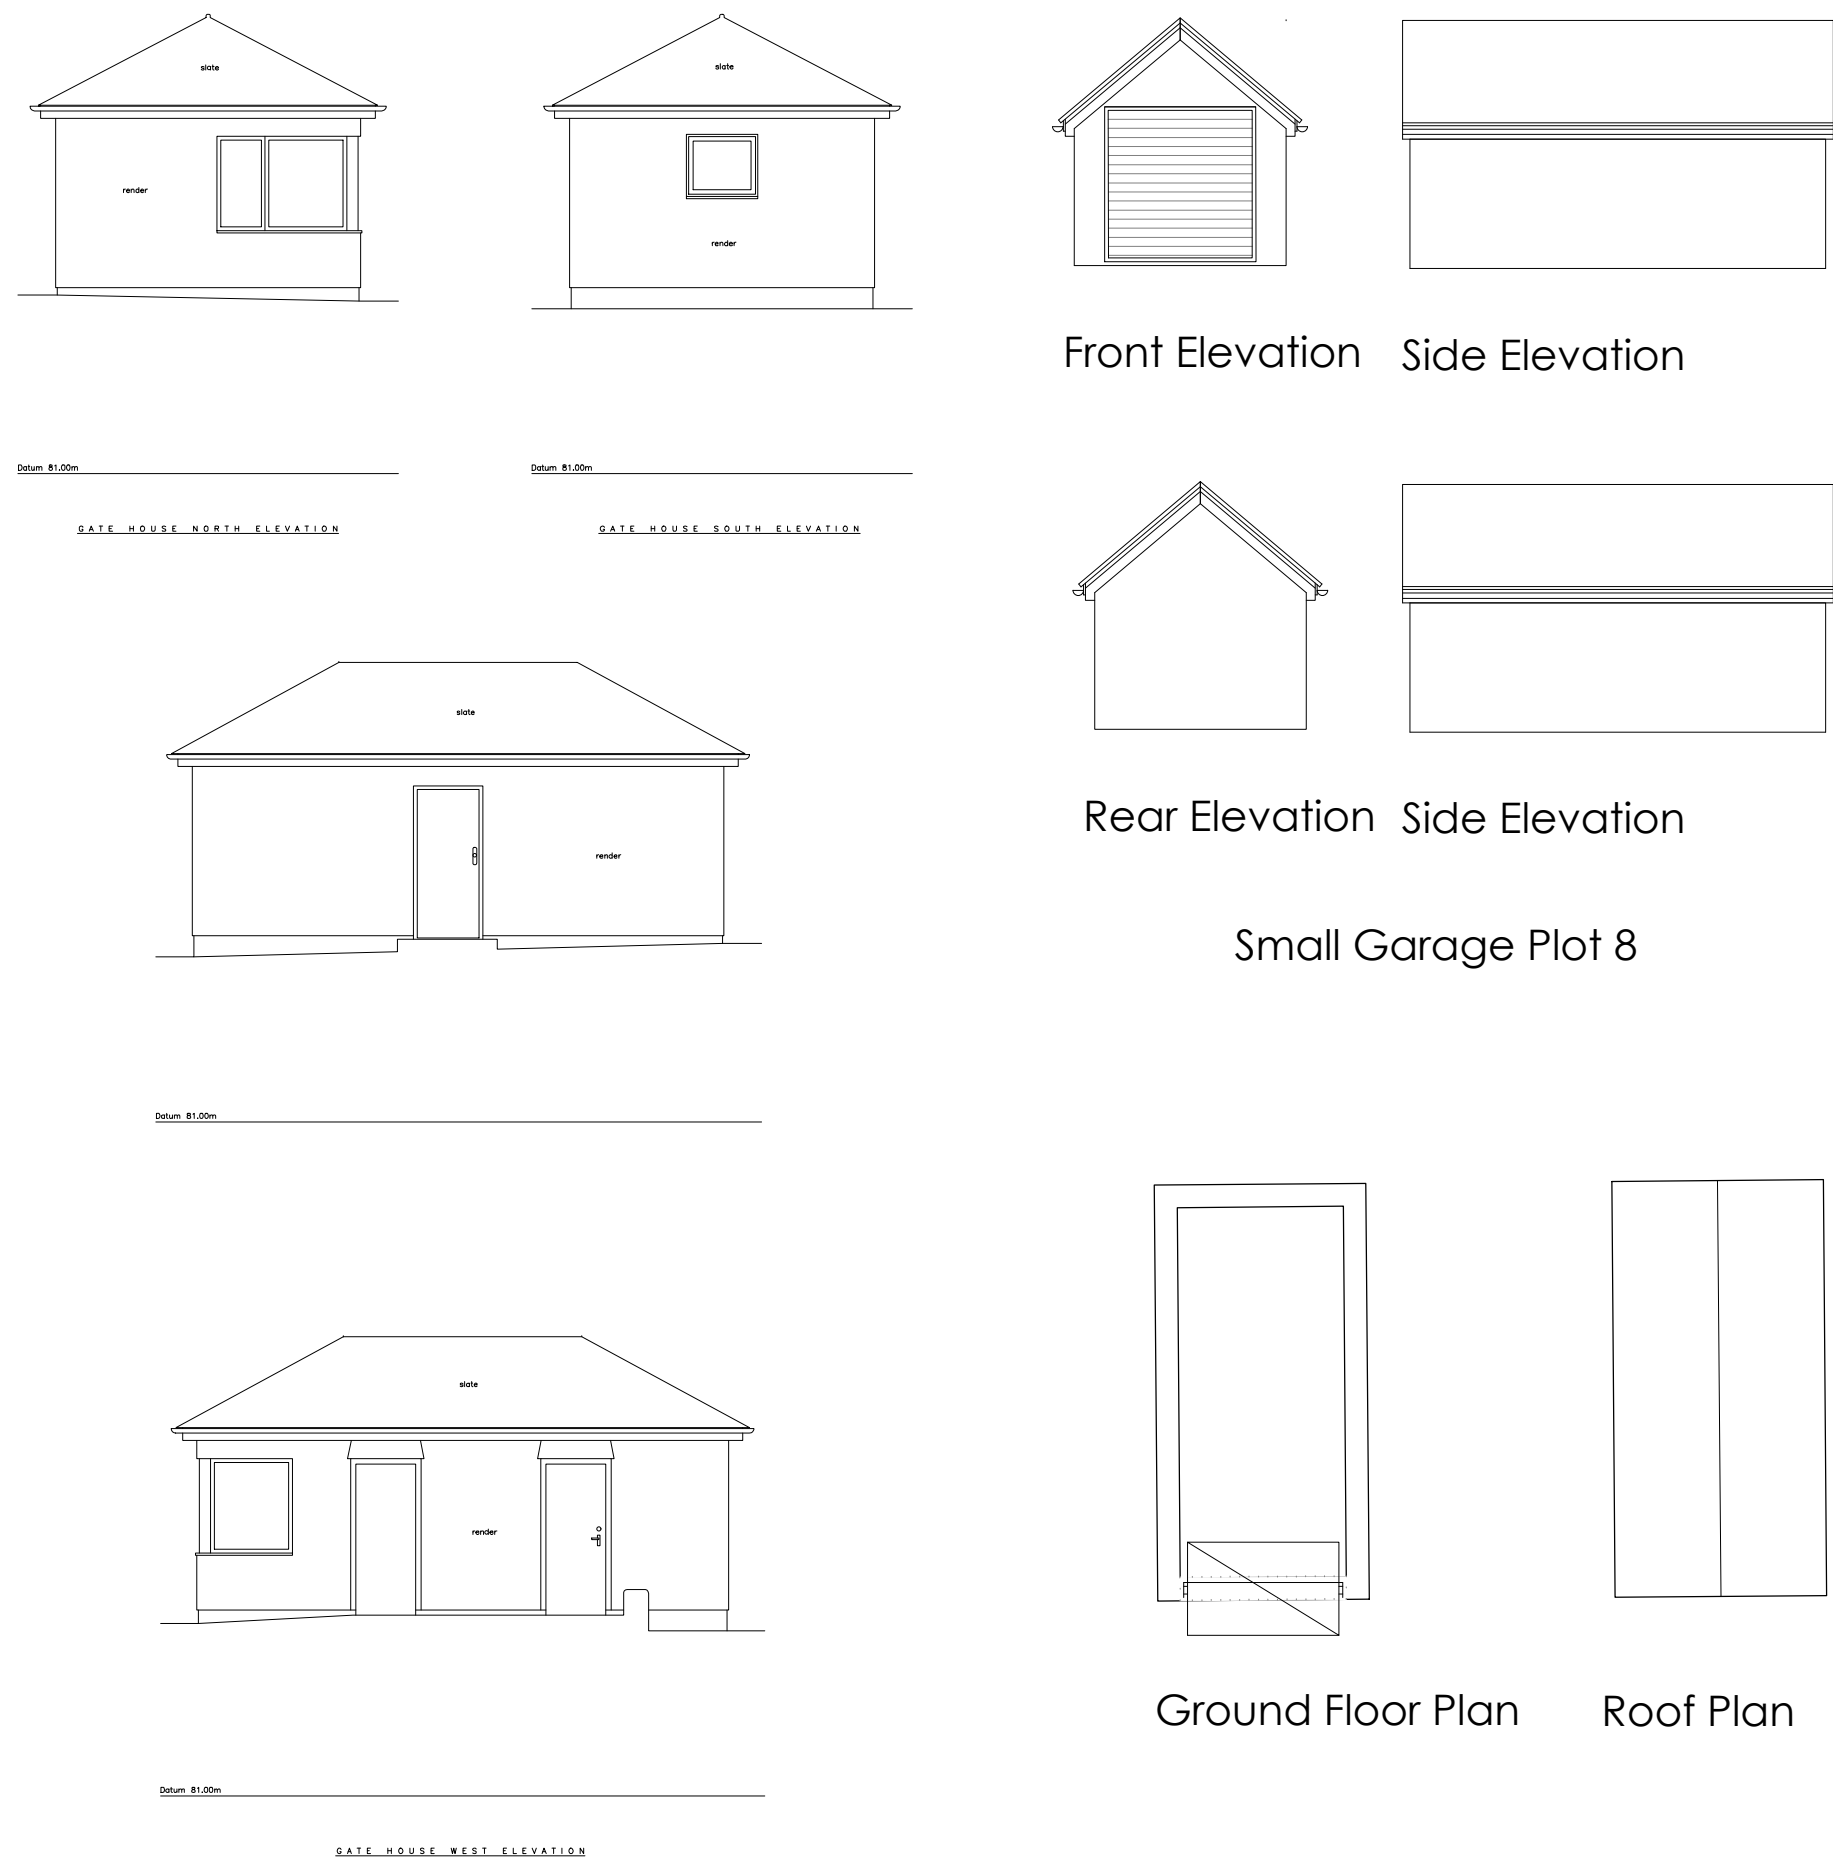

Security Booth Plot 7

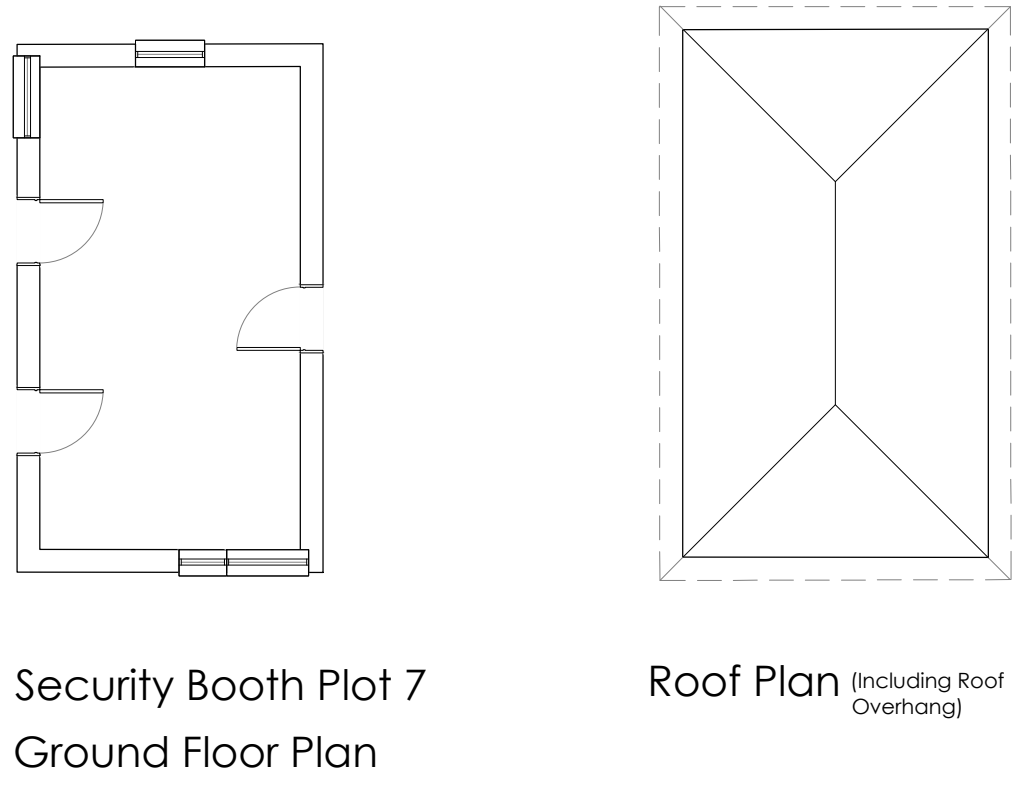

Security Booth Plot 7
Ground Floor Plan

Roof Plan (Including Roof Overhang)

