


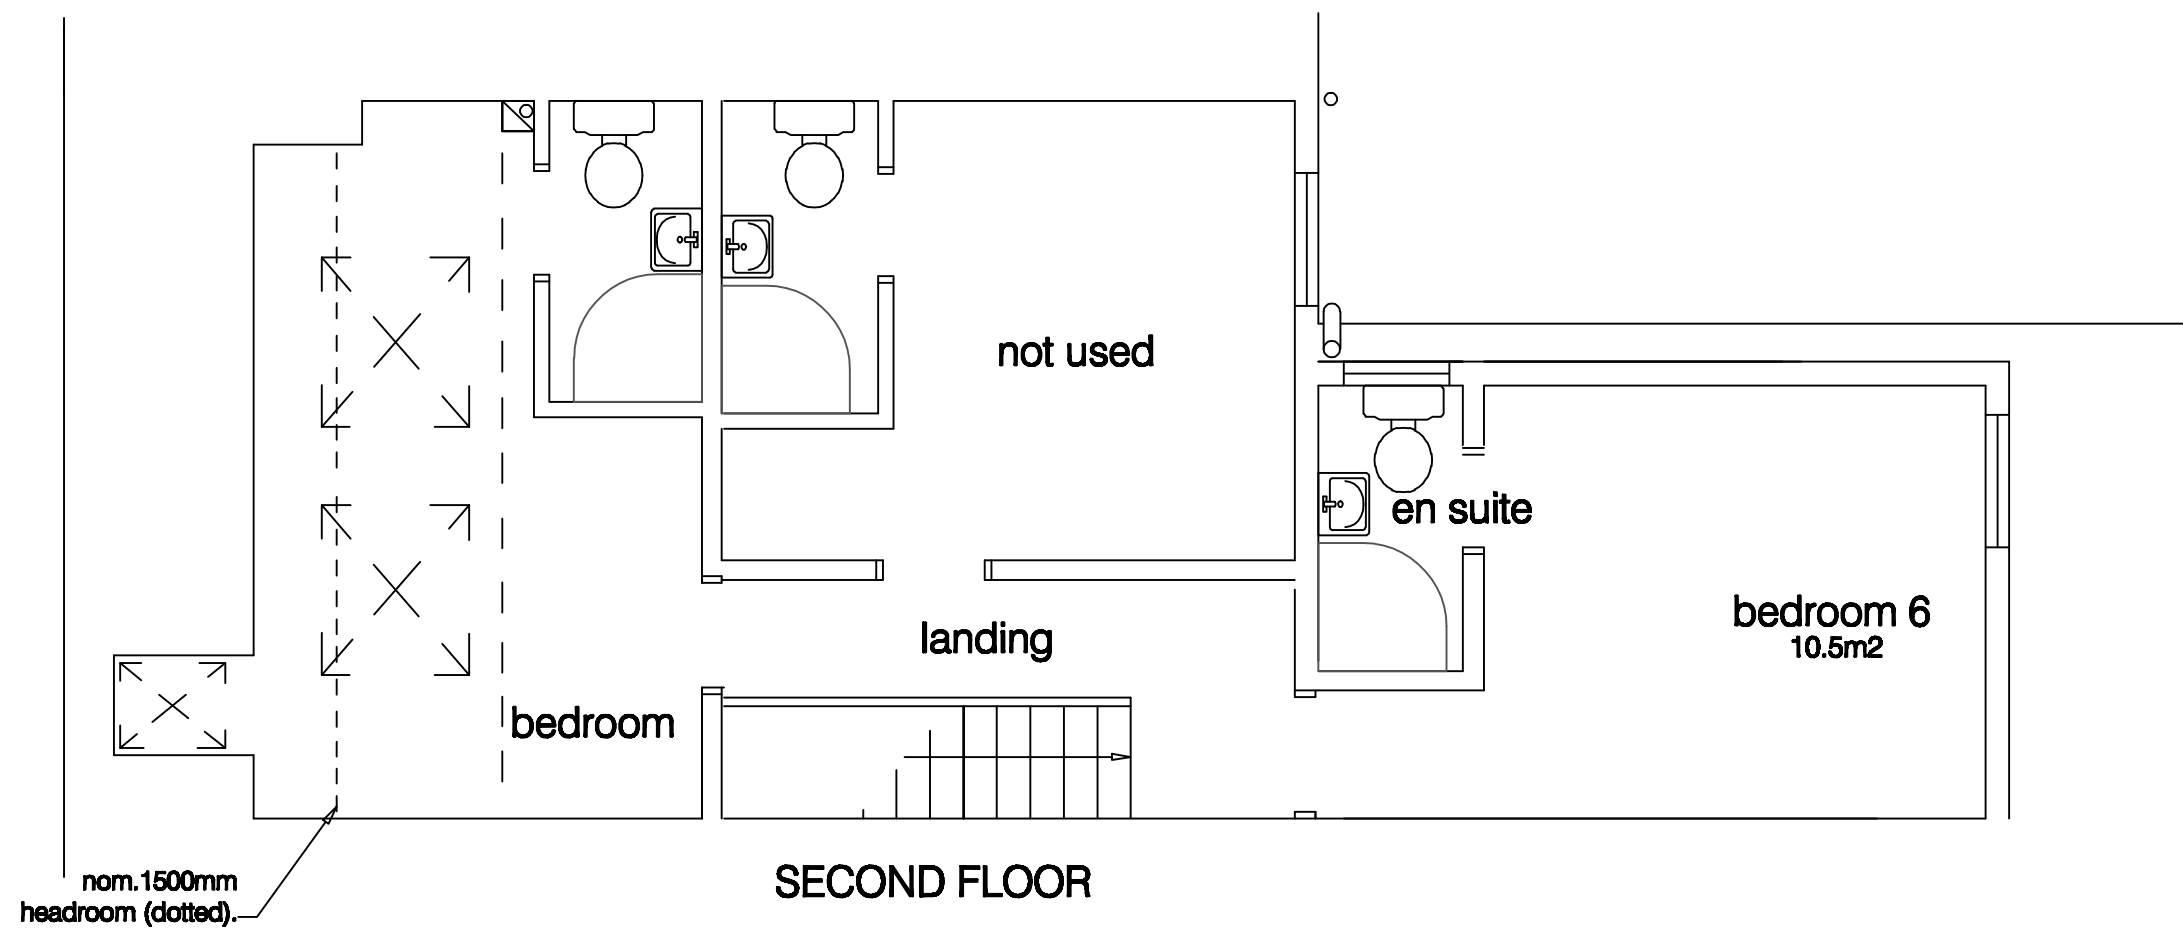

project

64 College Road
Reading, Berkshire

for
title

Mr I Tufail
1:50 Plans as Existing

Drawing no:

935 / 2 /

M D Howlett
architectural consultant

11 Prospect Street, Caversham, Reading
Berkshire RG4 8JB; Tel: (0118) 947 7117
Email: pmaarc@globalnet.co.uk

Date: September 2022

01020

metres (1:50 on A2)

