



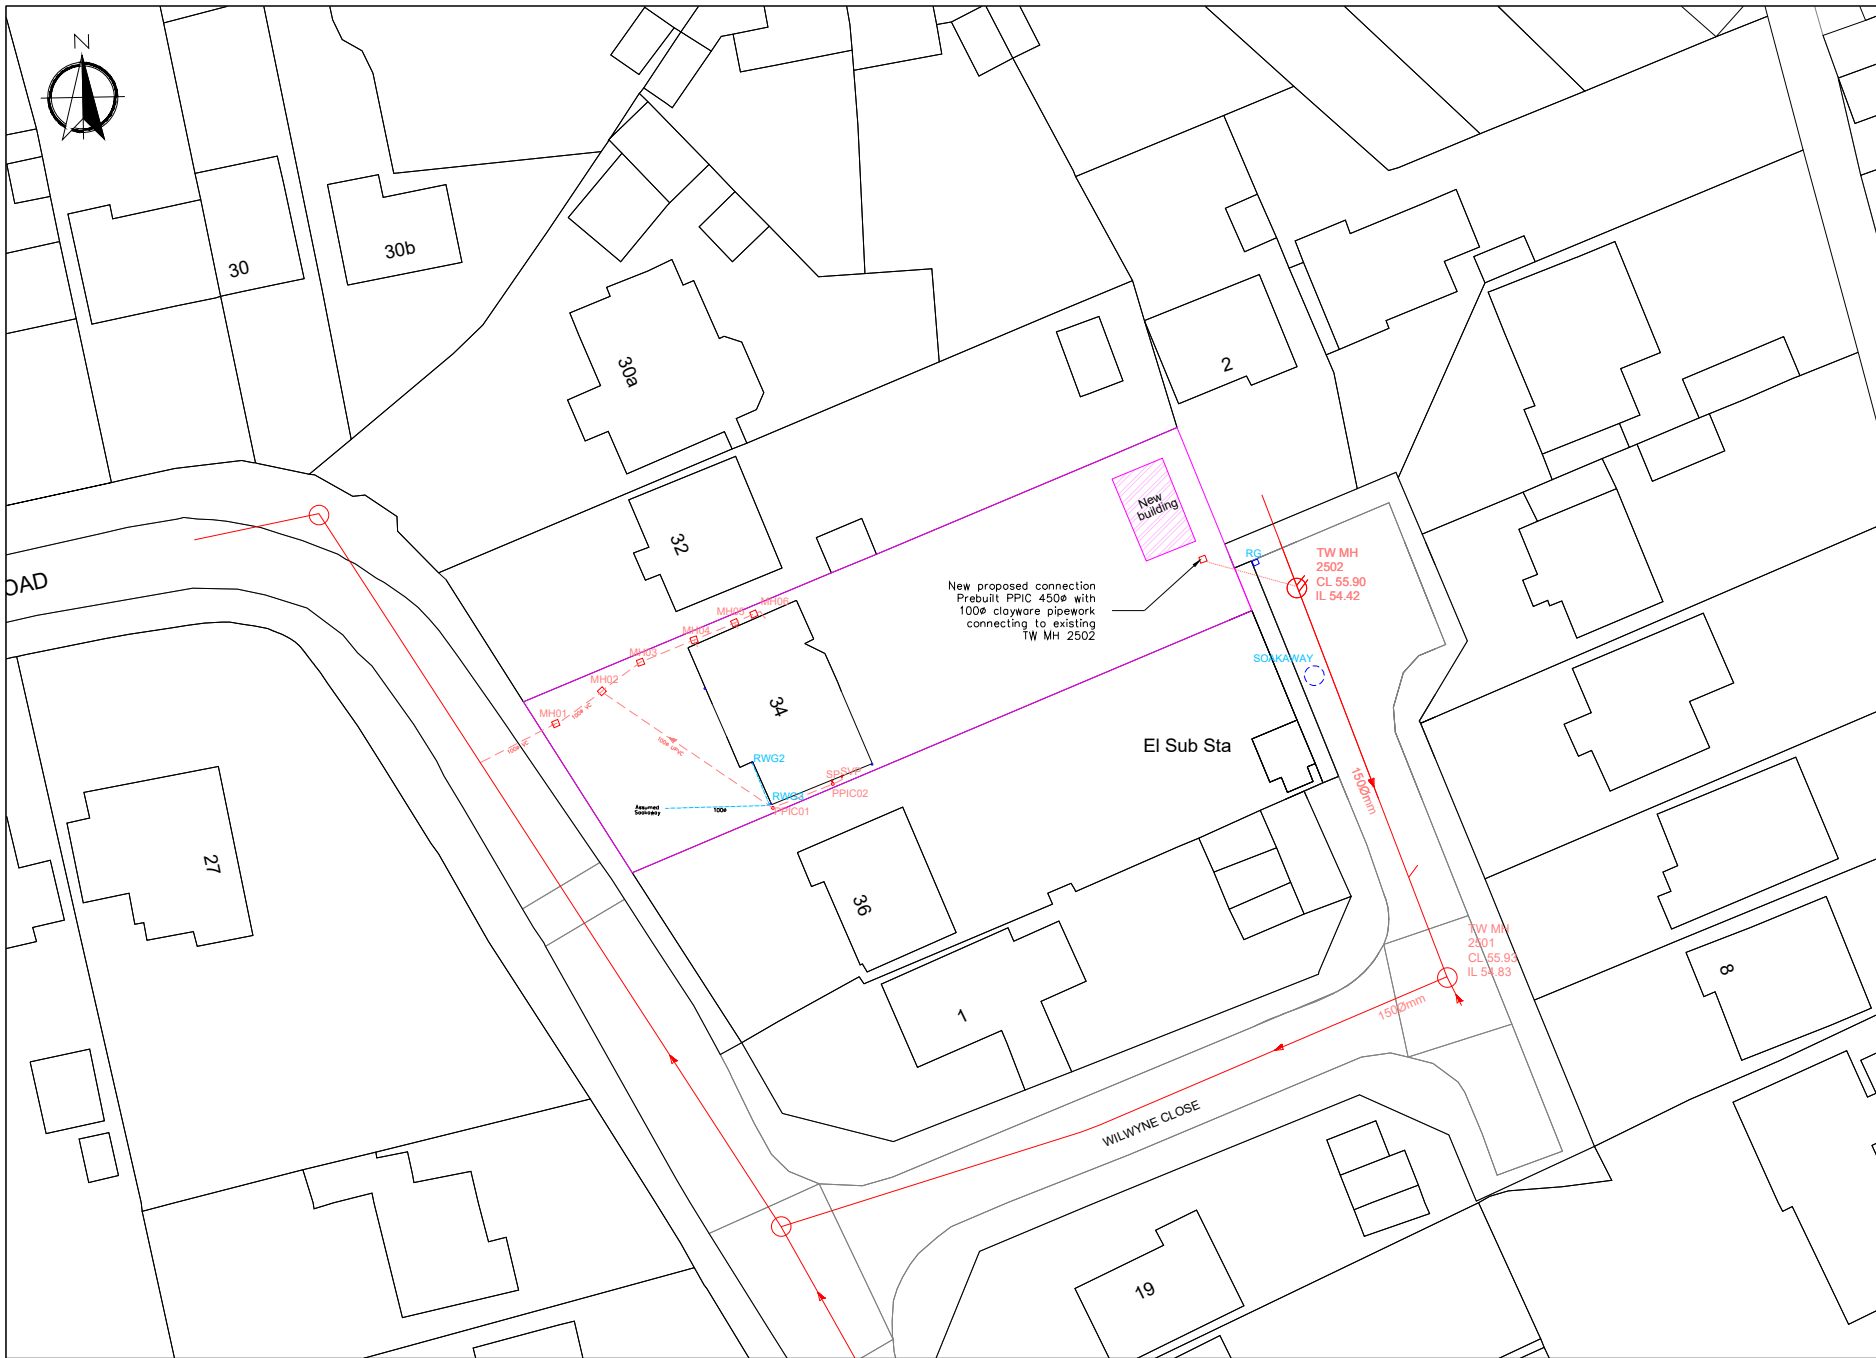

- NOTES:**
1. THIS DRAWING IS TO BE READ IN CONJUNCTION WITH ALL RELATED ARCHITECTS AND SUB-CONTRACTORS DRAWINGS.
 2. DO NOT SCALE FROM THIS DRAWING.
 3. ALL DIMENSIONS SHOULD BE CHECKED ON SITE.
 4. CLEVER WORKS LTD SHALL HAVE NO RESPONSIBILITY FOR ANY USE MADE OF THIS DOCUMENT OTHER THAN FOR THAT WHICH IT WAS PREPARED AND ISSUED.
 5. ANY UNIDENTIFIED HAZARDS DISCOVERED DURING THE PROGRESS OF WORKS ARE TO BE REPORTED IMMEDIATELY TO THE ENGINEER.
 6. ANY DRAWING ERRORS OR DIVERGENCES SHOULD BE BROUGHT TO THE ATTENTION OF CLEVER WORKS IMMEDIATELY.

- LEGEND:**
- | | |
|------|---|
| AAV | AIR ADMITTANCE VALVE |
| BH | BOREHOLE |
| CL | COVER LEVEL |
| CI | CAST IRON PIPE |
| CP | CATCH PIT |
| EOT | END OF TRACE |
| FGY | FOUL WATER GULLY (WASTE GREY or BLACK) |
| FWD | FOUL WATER DRAIN |
| FWC | FOUL WATER INSPECTION CHAMBER |
| GUY | GULLY |
| GRY | HEAD OF RUN |
| HJR | HIGH PRESSURE WATER JETTING |
| HPWJ | MANHOLE |
| IC | INSPECTION CHAMBER |
| IL | INVERT LEVEL |
| PPIC | POLY PROPYLENE INSPECTION CHAMBER |
| RE | RODDING EYE |
| RWP | RAIN WATER PIPE (discharging onto ground) |
| RWGP | RAIN WATER PIPE (discharging into gully) |
| RWGP | RAIN WATER DOWN PIPE (discharging into ground) |
| SA | SURVEY ABANDONED |
| SK | SOAKAWAY |
| SP | SEPTIC TANK |
| TP | TRIAL PIT |
| UTL | UNABLE TO LIFT |
| UPVC | UNPLASTICISED POLYVINYL CHLORIDE (plastic pipe) |
| SVP | SOIL VENT PIPE |
| SS | STUB STACK |
| SWG | SURFACE WATER GULLY |
| SWC | SURFACE WATER INSPECTION CHAMBER |
| VP | VENT PIPE |
| VC | VITRIFIED CLAYWARE |

- KEY**
- | | |
|---------------------------------|-------------------------|
| SURFACE WATER | FOUL WATER |
| SURFACE WATER DRAIN | FOUL WATER DRAIN |
| SURFACE MANHOLE | FOUL MANHOLE |
| RAINWATER PIPE | FOUL PIPE |
| SURFACE GULLY | WINDUP TRAP IN MANHOLE |
| ROAD GULLY (LIVERIED FOREWORKS) | RUNNING TRAP IN SEWER |
| TRIAL PIT (HAND DUG) | BOREHOLE (HAND AUGURED) |

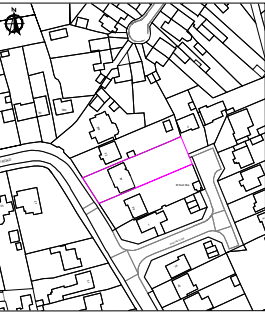

REVISION HISTORY		
REVISION	DATE	DESCRIPTION
Revision A	12.03.2023	ANNOTATIONS ON TW ASSET MAP

DRAWING NO.	CWK-001-0-210-00A-Existing/RevA
SCALE	N/T/S
PAPER SIZE	A4
STATUS	ANNOTATIONS & INFORMATION ONLY
PROJECT TITLE	PROPOSED NEW CONNECTION
DATE	12.03.2023
PROJECT NO.	6012
ADDRESS	34 Grosvenor Road, Caversham, Reading, Berkshire, RG2 5BN