


- 1 2 3 4 5 6 7 8


Dimensions to be verified on site.  
Figured dimensions to take preference to those scaled.  
Architect to be notified of discrepancies immediately.

This drawing is the property of CUTLERARCH LTD  
Copyright is reserved by them and the drawing is  
issued on the condition that it is not copied,  
reproduced, retained or disclosed to any unauthorised  
person, either wholly or in part without the consent  
in writing of CUTLERARCH LTD.  
43 St. Mary's Street, Wallingford, Oxfordshire. OX10 0EU.  
Telephone: 01491 838130


AMENDMENTS:

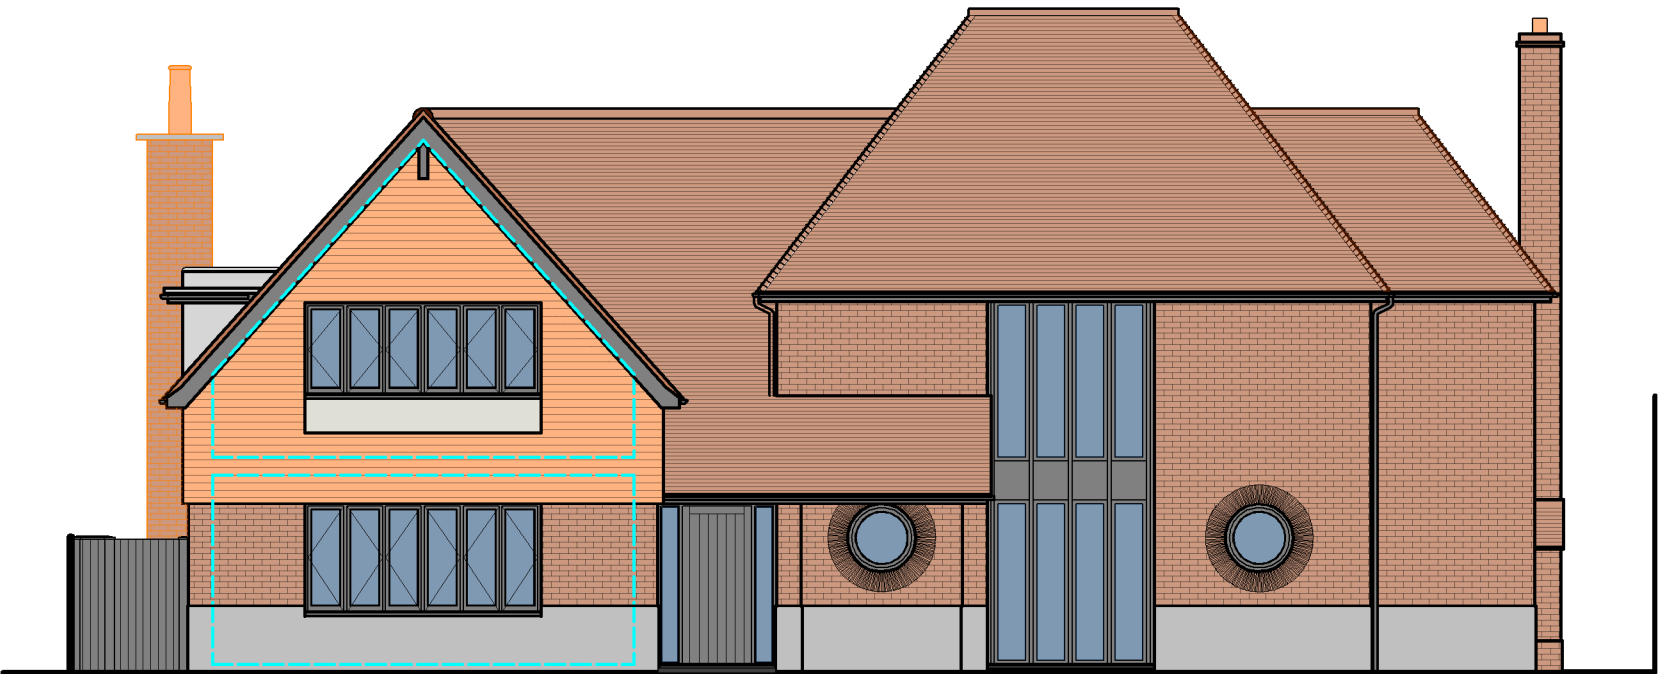


NORTH EAST ELEVATION

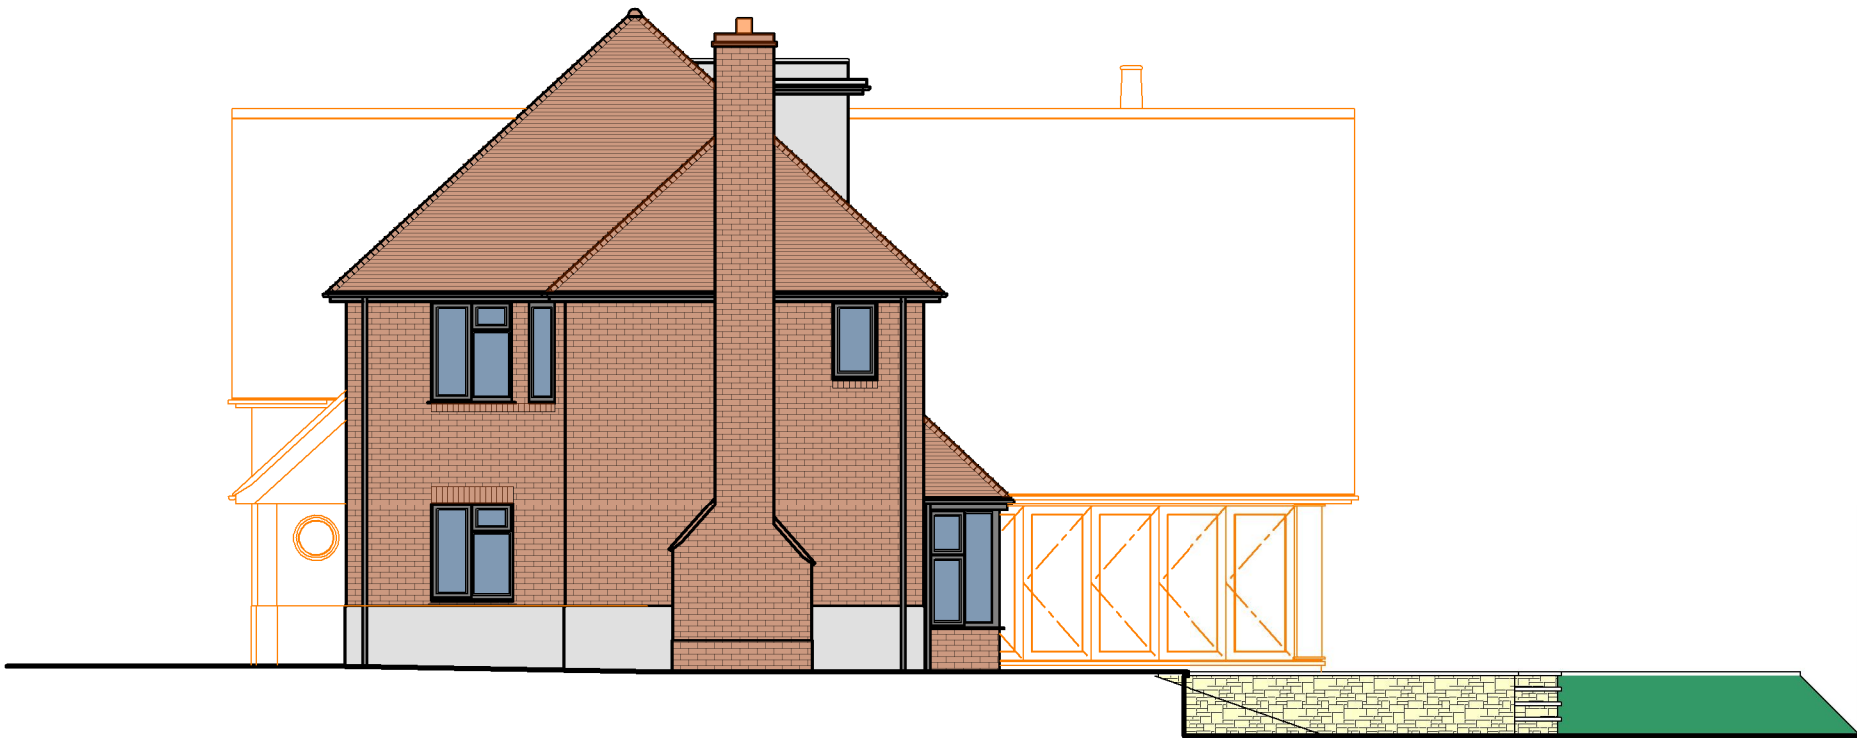

NORTH WEST ELEVATION

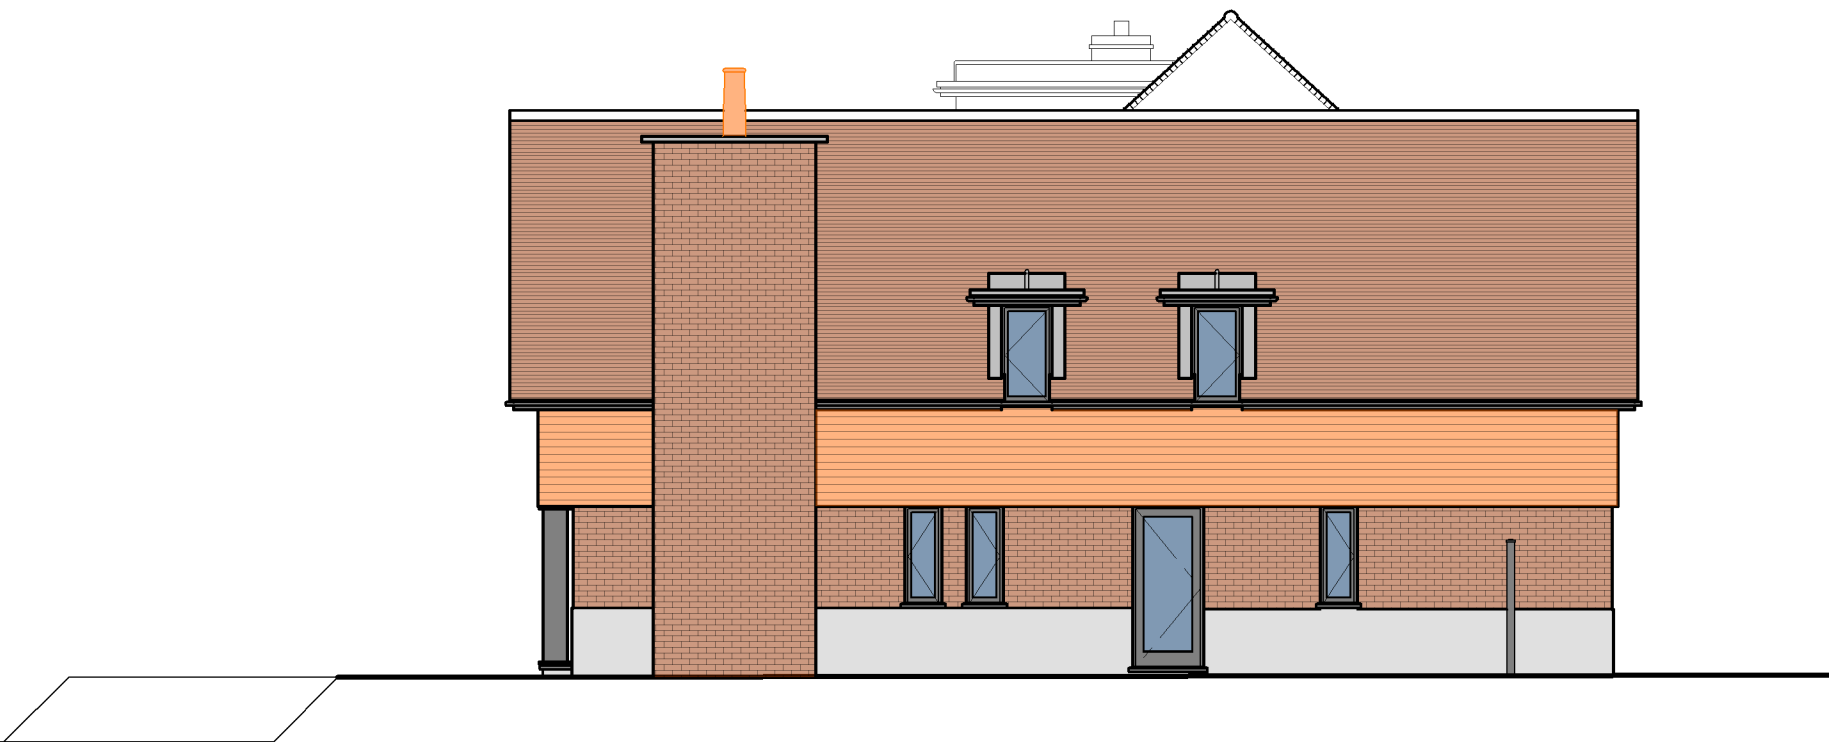

SOUTH EAST ELEVATION

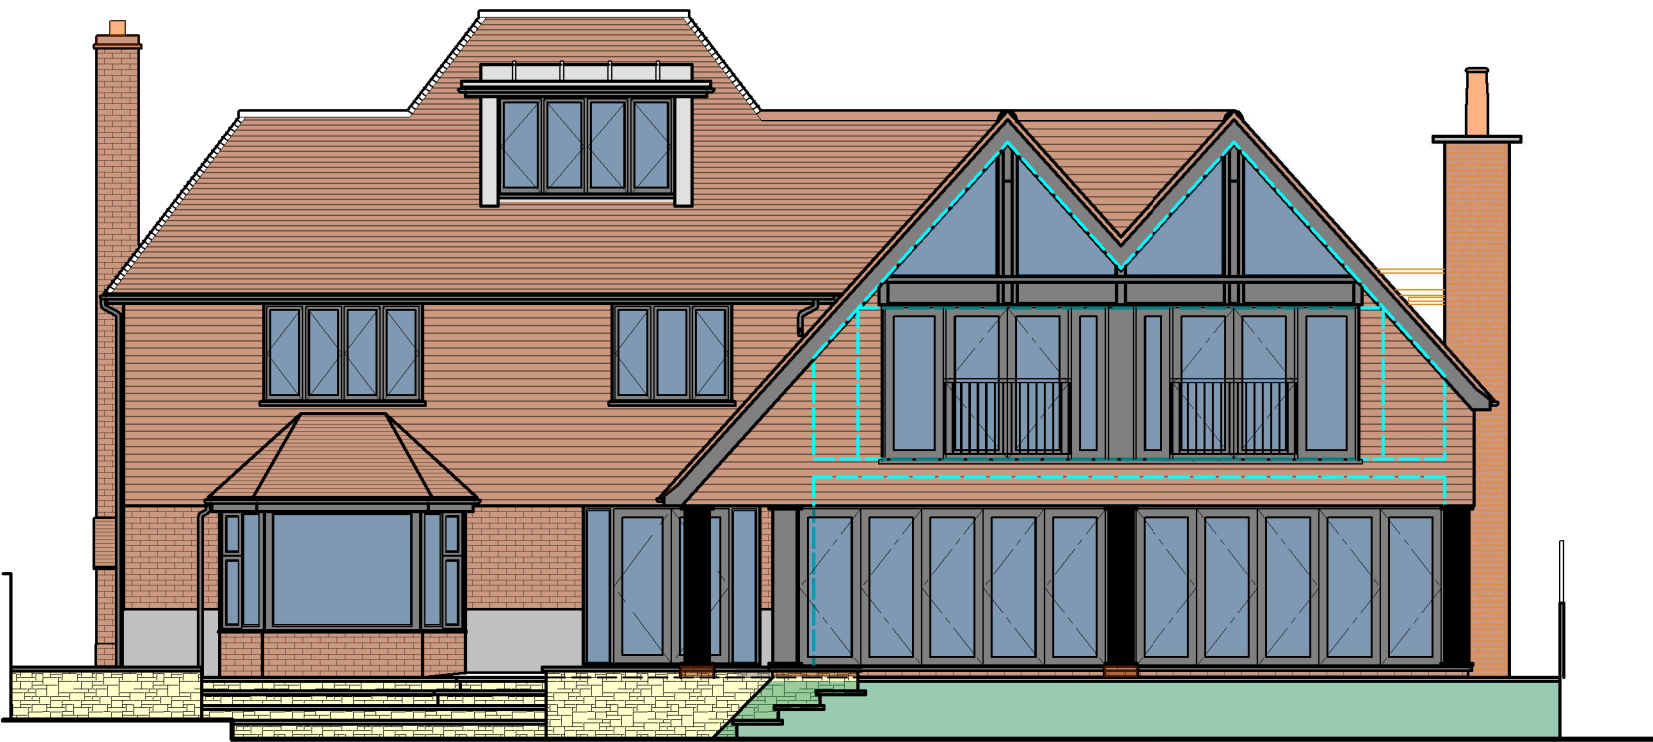

SOUTH WEST ELEVATION



[www.cutlerarch.com](http://www.cutlerarch.com)  
[mail@cutlerarch.com](mailto:mail@cutlerarch.com)  
**01491 838130**

Proposed Alterations:  
11 ST. PETER'S AVENUE,  
CAVERSHAM, READING,  
BERKSHIRE. RG4 7DD.  
Mr. & Mrs. R. Towers

PROPOSED  
ELEVATIONS

|                  |           |     |
|------------------|-----------|-----|
| Date             | Scale     |     |
| MAR 22           | 1:100 @A2 |     |
| JobNo            | DwgNo     | Rev |
| 918.21.1         | P/005     | B   |
| PLANNING DRAWING |           |     |