



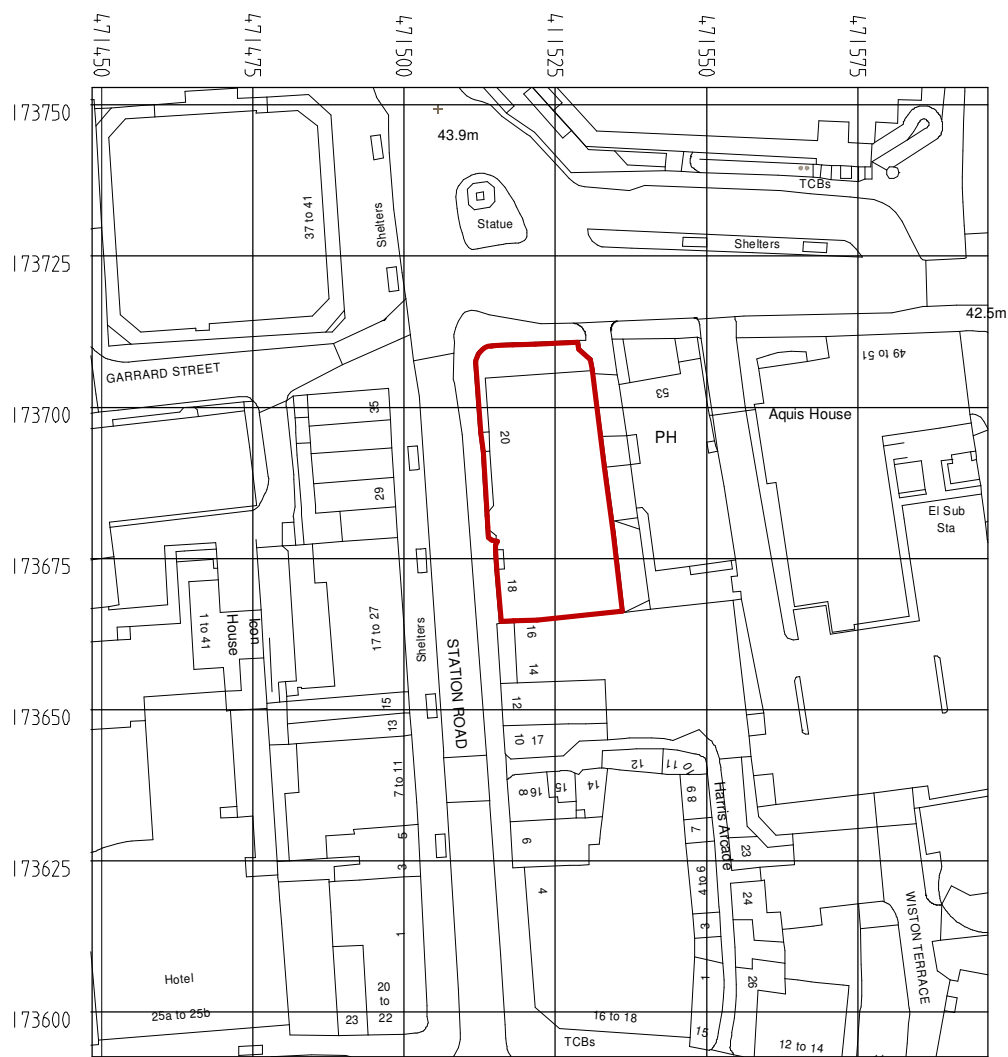

Crown copyright 2023 Ordnance Survey 100053143

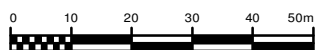

PROJECT:	MALMAISON, 18-20 STATION RD, READING, RG1 1JX	INFORMATION	REV:	DESCRIPTION:	INITIAL	DATE:
TITLE:	OS LOCATION PLAN	COMMENT				
CLIENT:	MALMAISON	SCALE: 1:1250 A4				
DATE:	APR 2023	DRAWN BY: MF				
DRAWING NO.:	5524 22 103	REVISION:				
		CONSTRUCTION				

ALL DIMENSIONS TO BE CHECKED ON SITE BEFORE ANY WORK COMMENCES
ANY DISCREPANCIES TO BE REPORTED TO THE SUPERVISING DESIGNER