


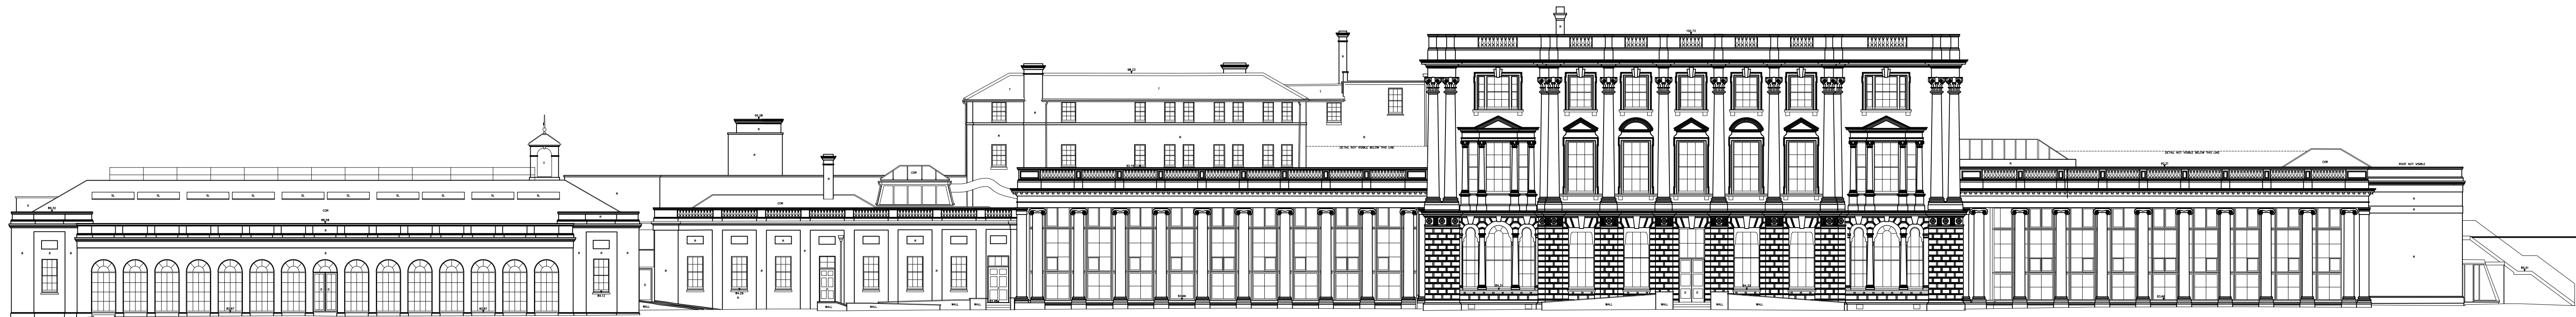


View 1/20

Architect




View 1/20

Architect

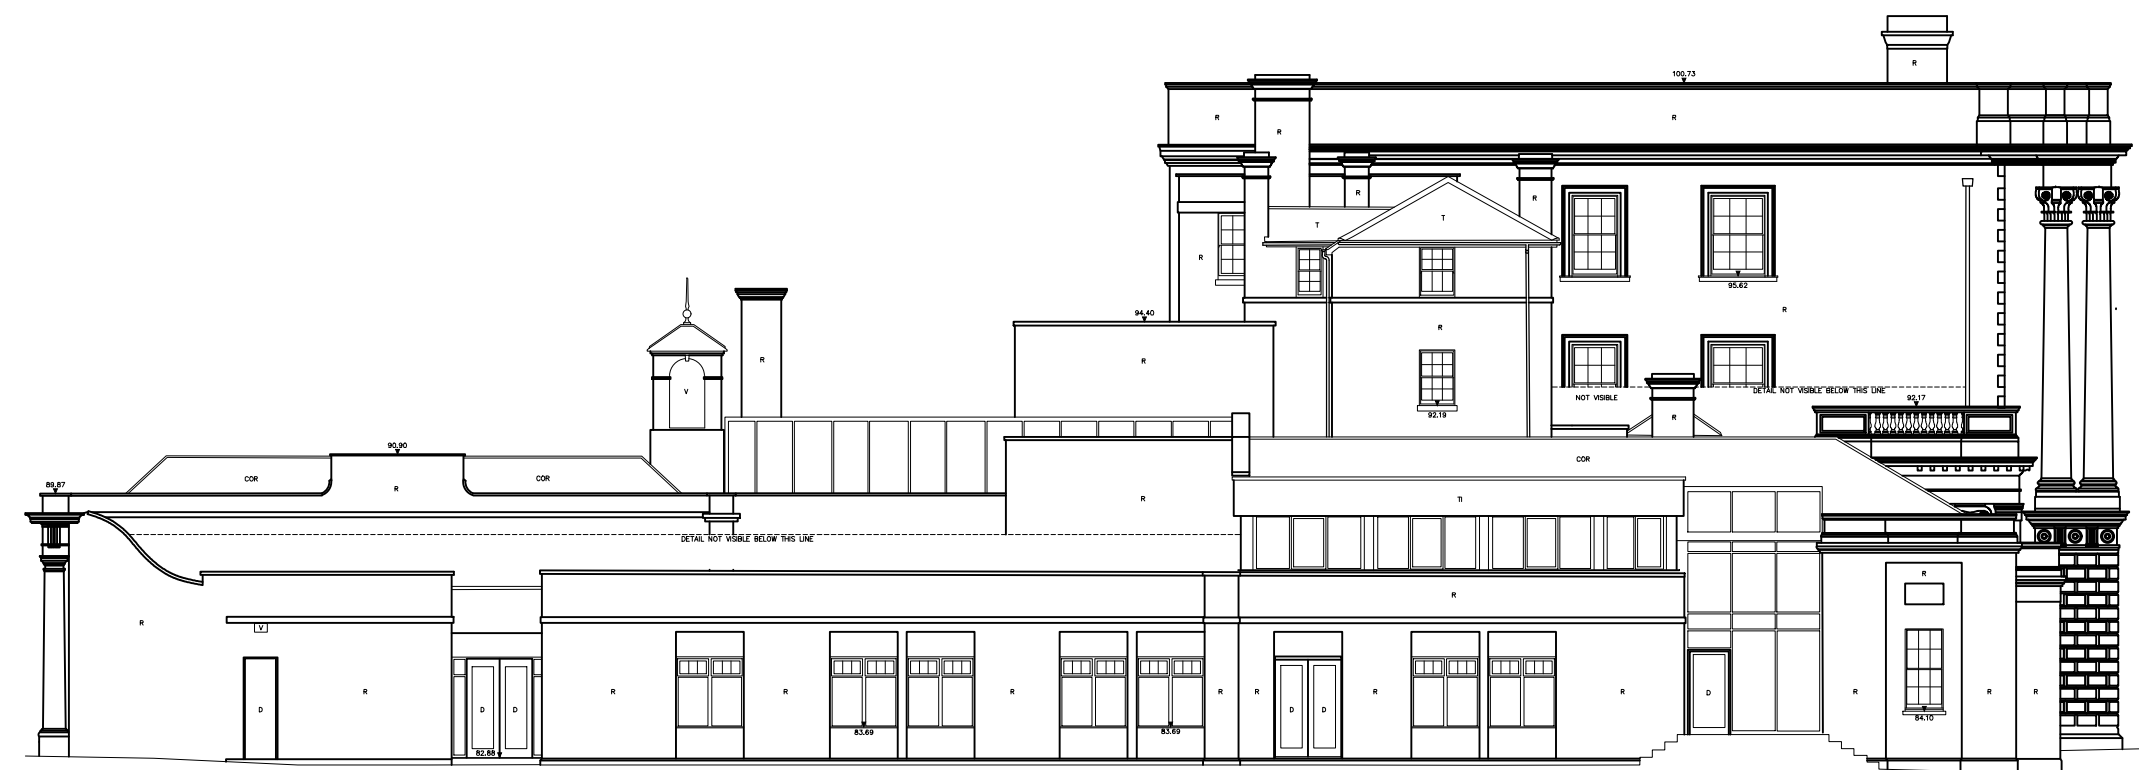


View 1/20

Architect

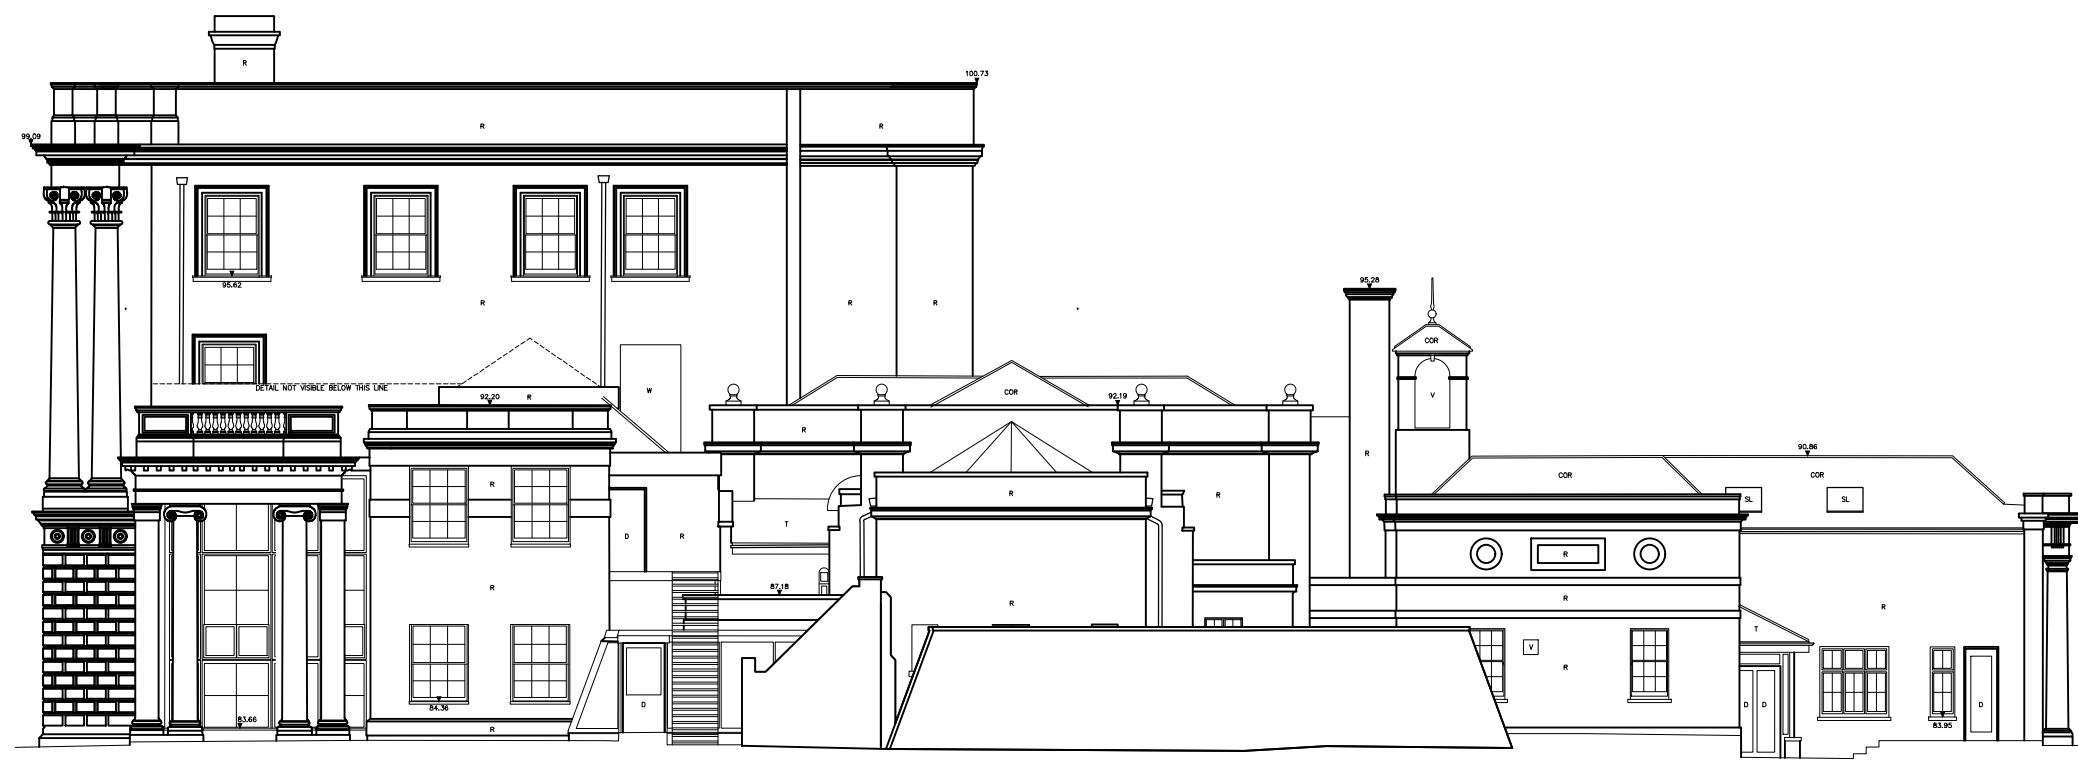

View 1/20

Architect

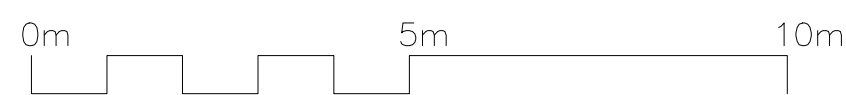

NOTES:
DIMENSIONS ARE NOT TO BE SCALED FROM THIS DRAWING
ALL DIMENSIONS ARE TO BE CHECKED AGAINST ACTUAL SITE
DIMENSIONS BEFORE ANY WORK IS FABRICATED
COPYRIGHT RESERVED
THIS DRAWING IS THE PROPERTY OF BHP HARWOOD
ARCHITECTS AND MAY NOT BE COPIED, REPRODUCED, LENT OR
DISCLOSED WITHOUT THEIR EXPRESS PERMISSION IN WRITING.

REVISIONS

Rev.	Date	Description

REVISIONS		DATE
SCALE: 1:100@A0		
DATE: SEPTEMBER 2021		
DRAWN: SDC / KC		
TITLE: ELEVATIONS		
JOB: CAVERSHAM PARK		
CLIENT: BEECHCROFT DEVELOPMENTS LTD.		
DWG. No: LUG / 10.0		
		
LAND UTILITY GROUP LTD.		
MIDLANDS OFFICE UNIT 10 STRENSHAM BUSINESS PARK WORCESTER WR8 9JZ T: 0845 602 3966 M: 01917 112286		LONDON OFFICE BRICKFIELD HOUSE HIGH ROAD THORNWOOD EPPING ESSEX CM16 6TH T: 01992 566698 M: 01917 112286 M: 01917 111935
 as recognised by		 SAFETY Schemes IN PROCUREMENT

Client :
Beechcroft
Developments Ltd

Job :
Caversham Park
Reading

Drawing Title:
Existing Elevations

Scale:
1:100 @ A0
Date: Dec 21 Drawn By Checked
cm

Drawing No: 3251.P.110 Revision:

PLANNING

The White Barn, Manor Farm, Manor Road
Wantage, Oxfordshire, OX12 8NE
T: 01235 765322 F: 01235 765373
The Mansion House, Hartham Park, Corsham,
Wiltshire, SN13 0RP
T: 01249 700489 F: 01249 470077
info@bpharwood.co.uk - www.bpharwood.co.uk