



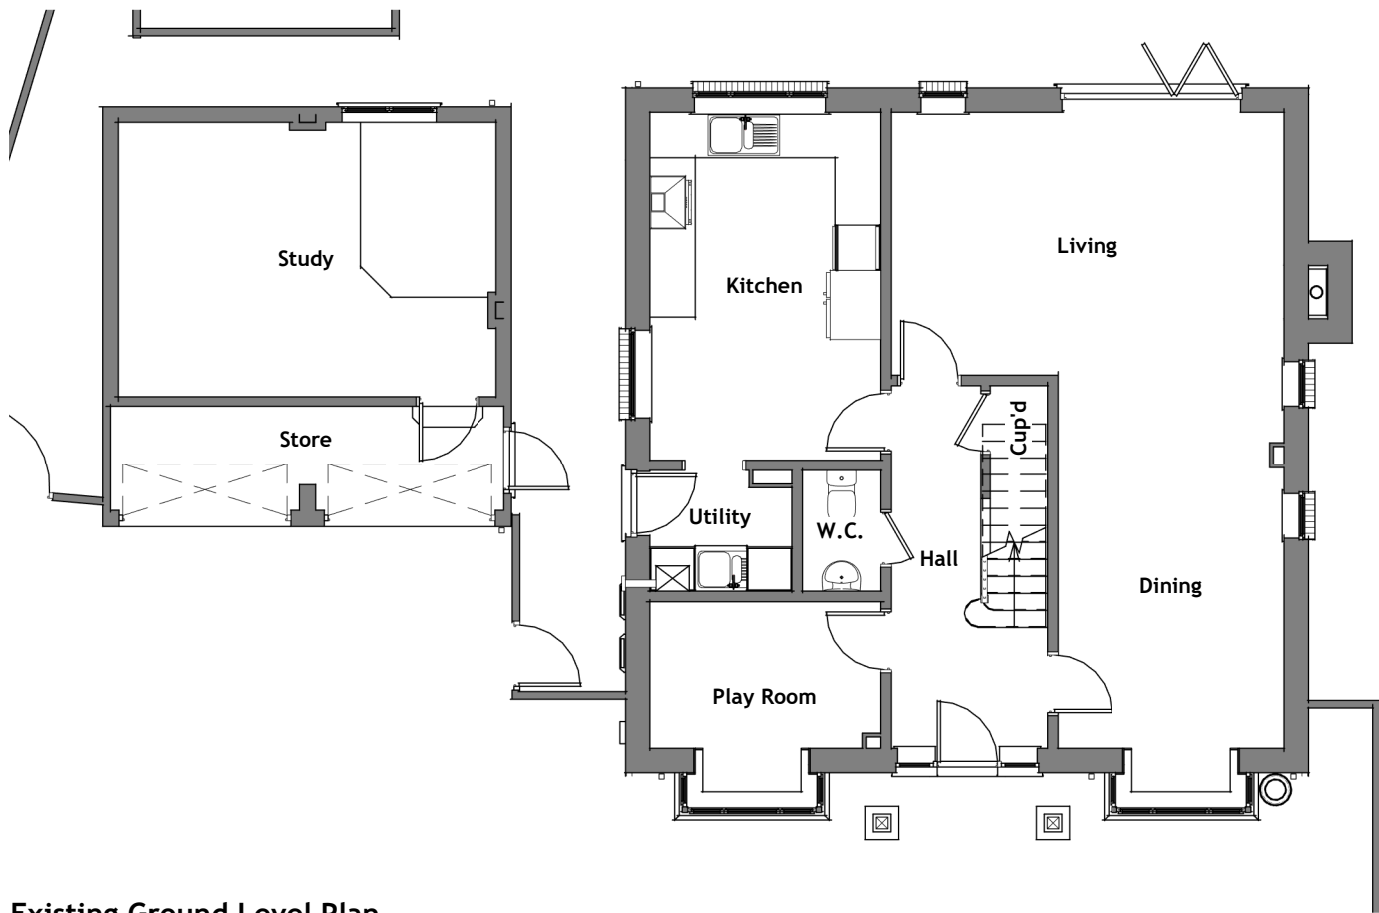


Existing Ground Level Plan

General Arrangement | 00-FFL | Scale 1 : 100

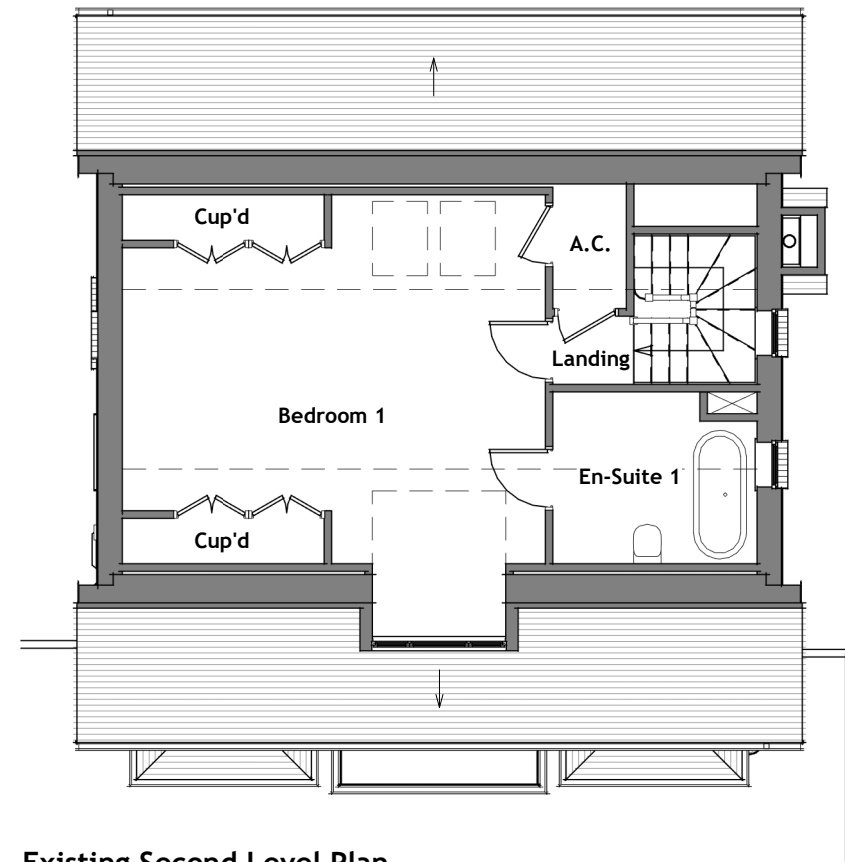


Existing Second Level Plan

General Arrangement | 02-FFL | Scale 1 : 100

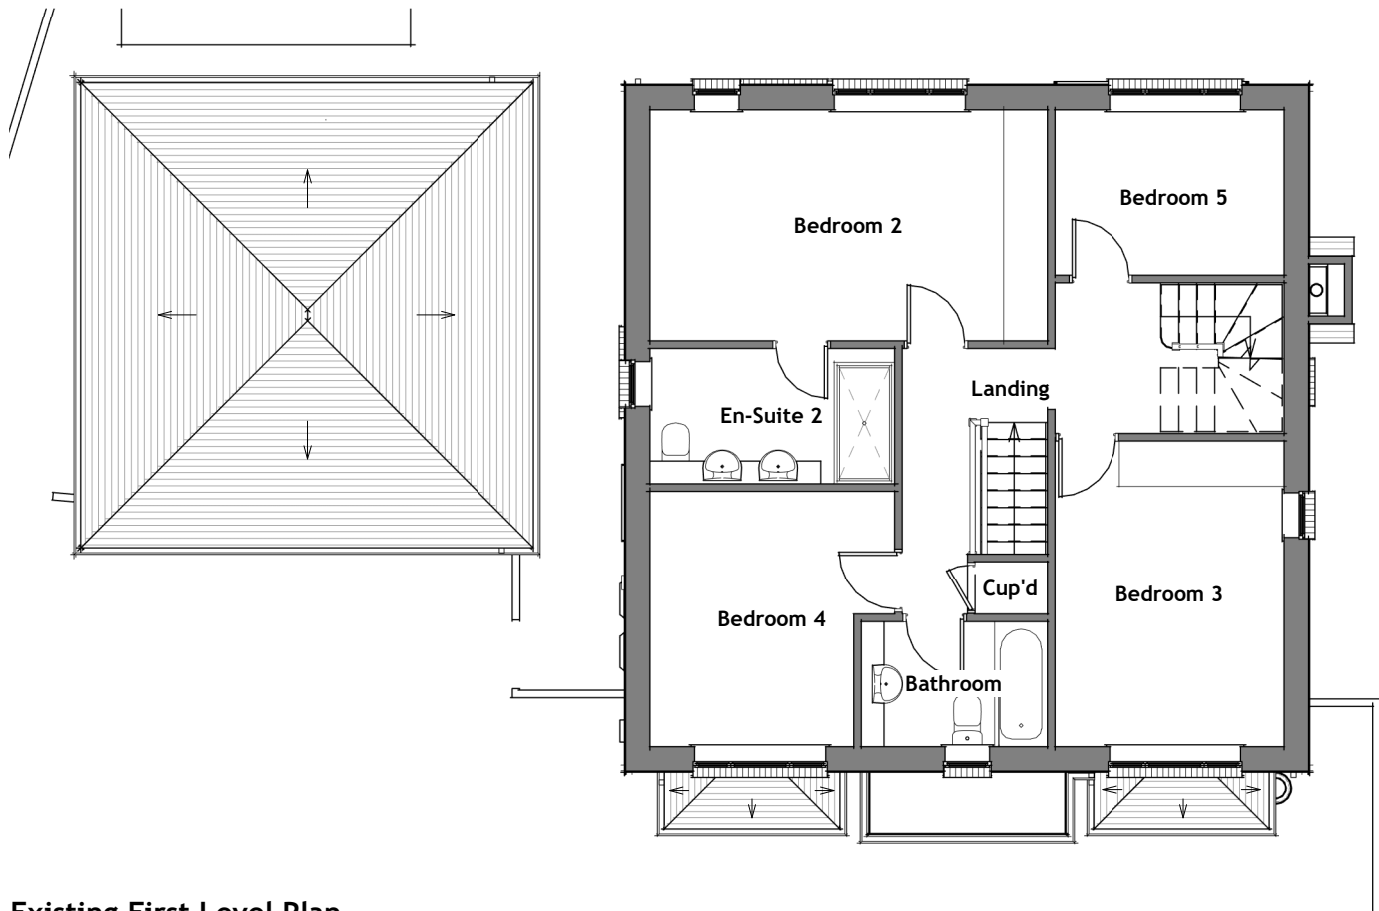

Existing First Level Plan

General Arrangement | 01-FFL | Scale 1 : 100

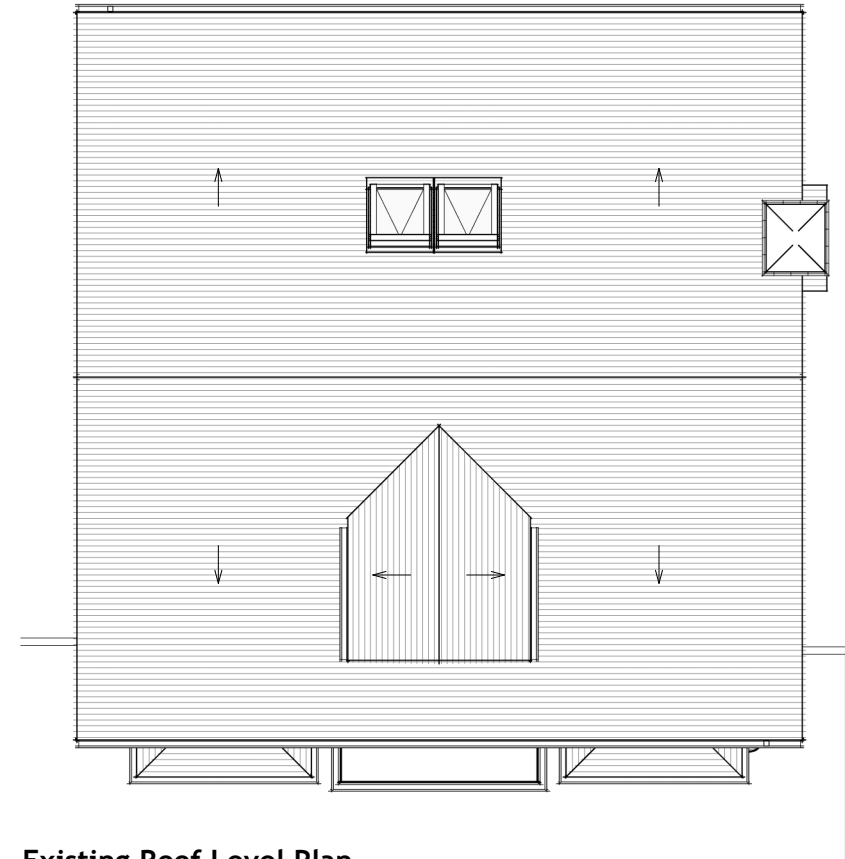

Existing Roof Level Plan

General Arrangement | RF-RDG | Scale 1 : 100

Sheet Notes

- the drawing is copyright protected and may not be used, reproduced or relied upon by any third party except as explicitly agreed by MAPL
- all dimensions are in millimetres unless noted otherwise
- all measurements must be obtained from stated dimensions only and not be scaled off except for Local Authority Planning application purposes
- all drawings must be read in conjunction with all other project drawings and any discrepancies reported immediately for clarification
- full schedules, specification notes and legends are located on drawings numbered '900' to '999' (900 series)

Rev	Date	By	First issue	Description
0	21.04.2023	FM	First issue	

m michael aubrey
a partnership
• 0118 962 9666 • www.mapl.co.uk

Client

Mr. & Mrs. Kelly

Project Address

46 Tredegar Road,
Emmer Green, Reading,
Berkshire. RG4 8QF

Project Description

Side Return Extension

Sheet Title

Plans - Ground, First, Second &
Roof Levels - Existing GA

Sheet Ref.	MAP-C4622-110	Rev.	0
Project Ref.	C4622	Date	21.04.2023
Drawn by	JMR	Checked by	CB
Scale	1 : 100	Sheet Size	A3

