


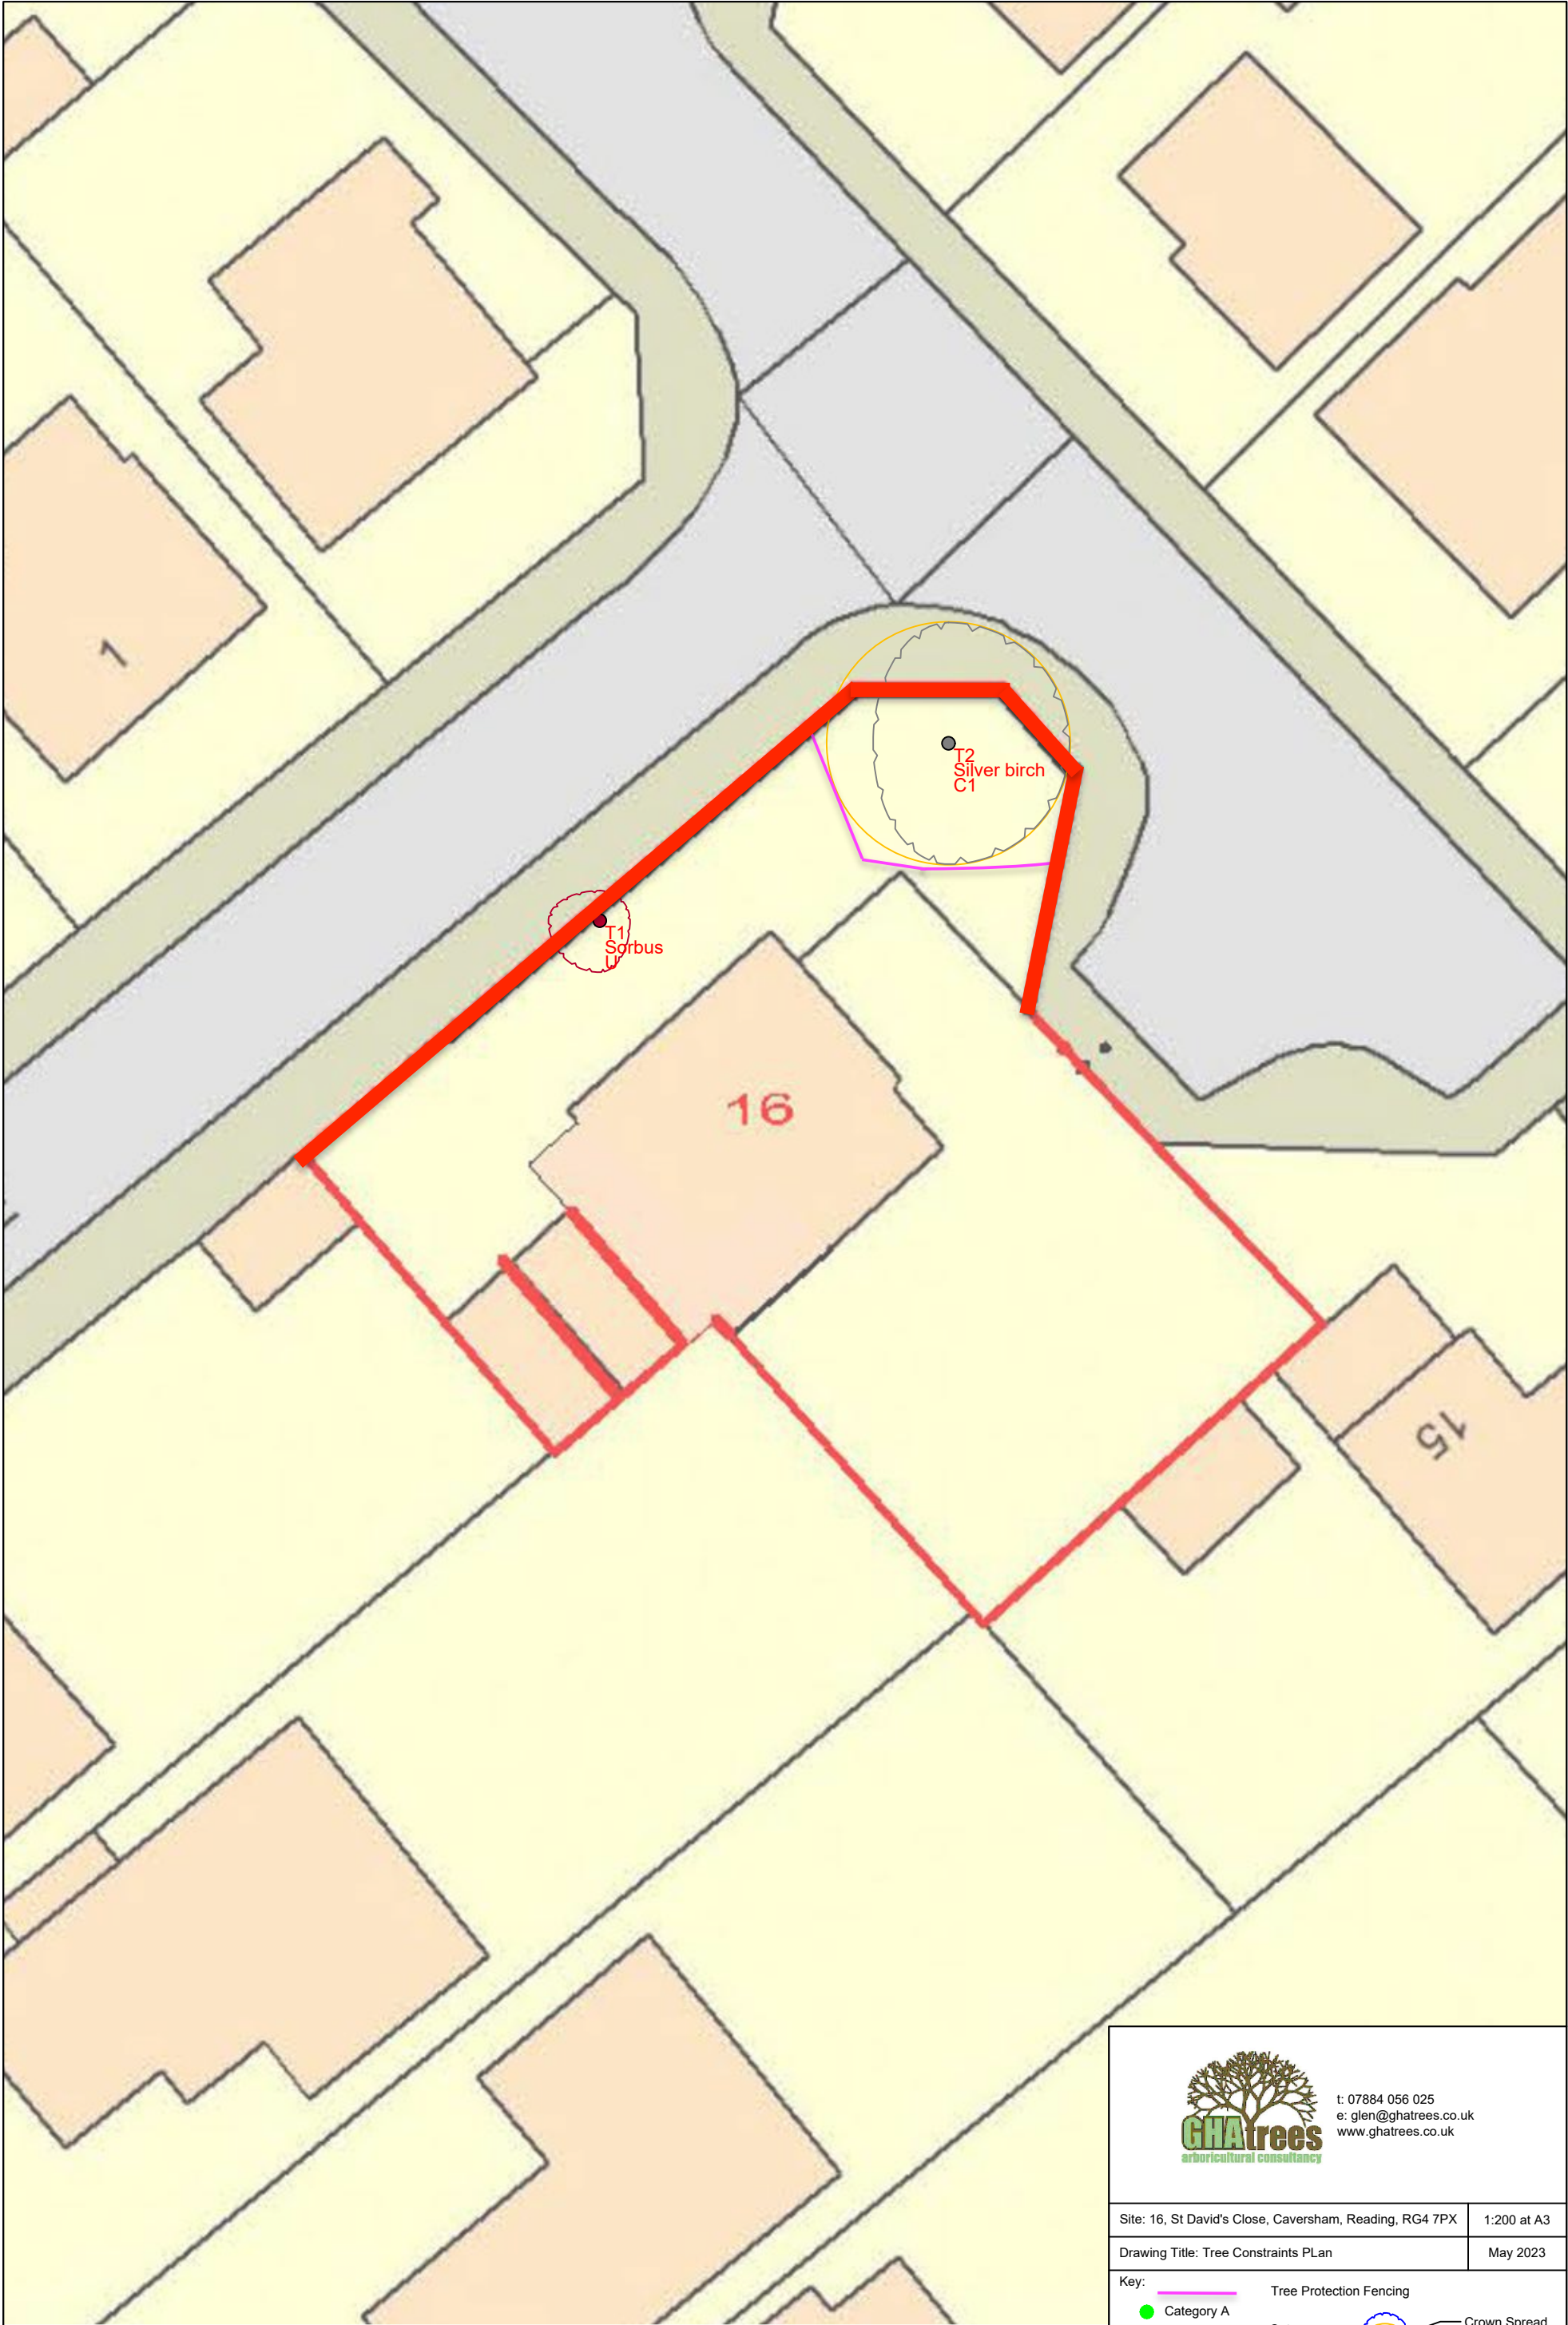

t: 07884 056 025
e: glen@ghatrees.co.uk
www.ghatrees.co.uk

Site: 16, St David's Close, Caversham, Reading, RG4 7PX	1:200 at A3
Drawing Title: Tree Constraints PAn	May 2023

Key:

● Category A

● Category B

● Category C

● Category U

Tree Protection Fencing

Category

Root Protection Area

NOTE: Tree/group numbers marked with an * have approximate locations.

