


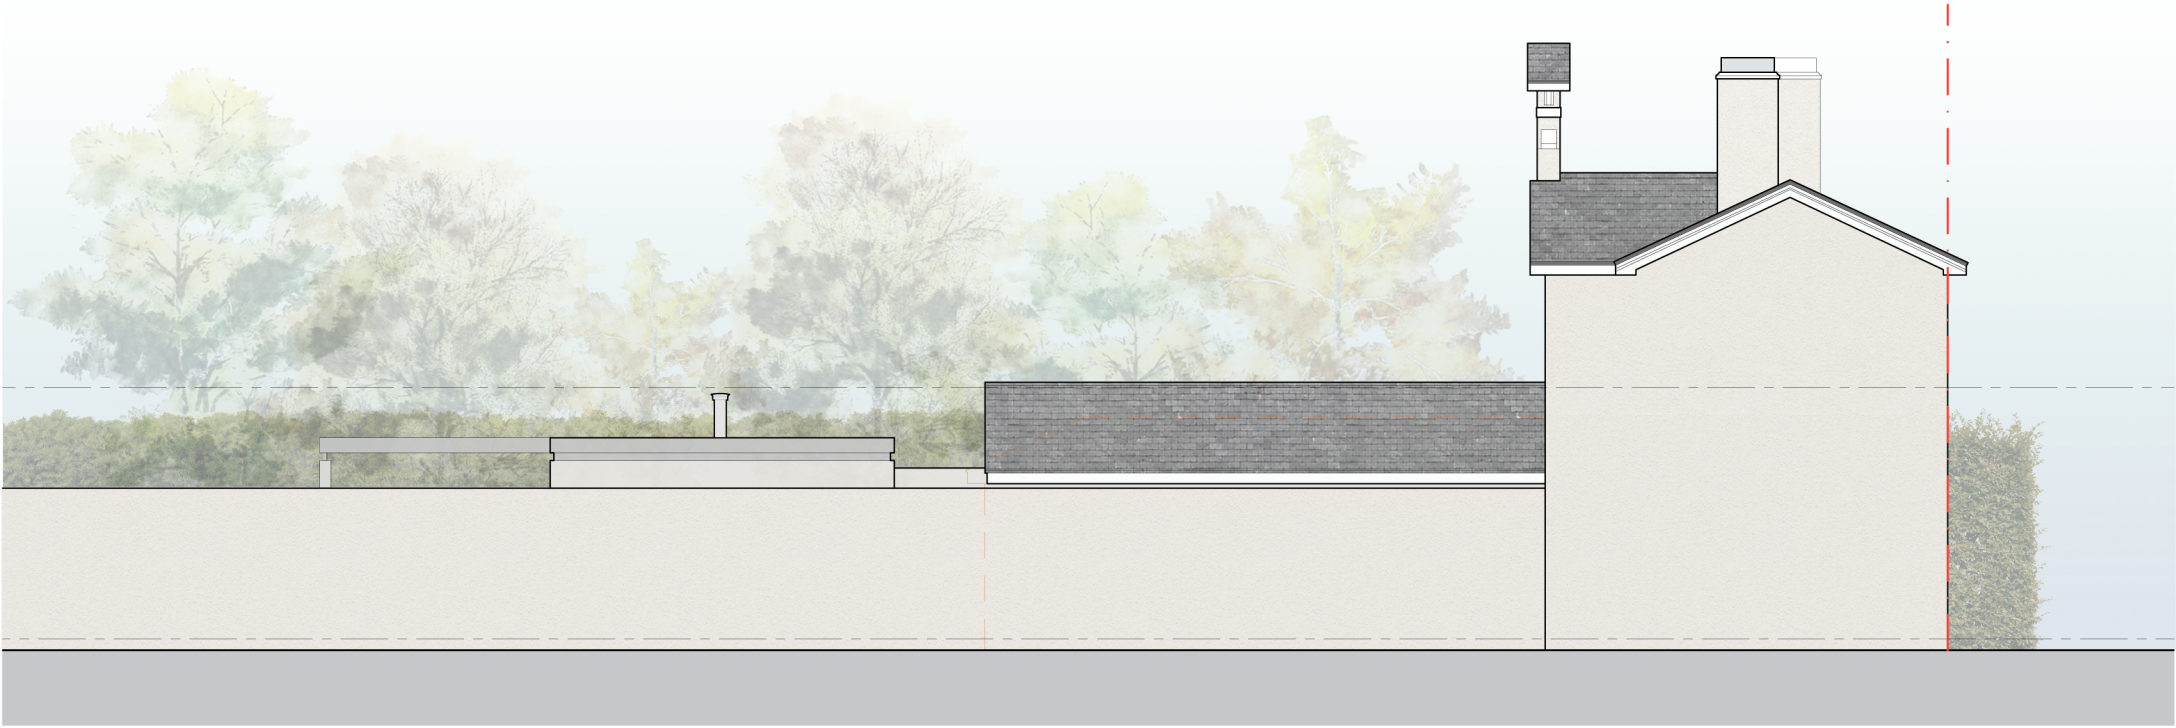

FRONT (SOUTH) ELEVATION



REAR (NORTH) ELEVATION

 Collaborating with: Peter Ormrod Job: 784 Drawing: 05-10 Revision: B	Project: 53a Christchurch Road, Reading RG2 7AT Drawing Name: Elevations As Proposed Date: 02.2022 Status: planning Drawn By: AK Checked By: EM	 Colony Architects Ltd. The Wine Store, Brewery Court, Theale, Reading, RG7 5AJ +44 (0)118 380 0328 hello@colonyarchitects.com colonyarchitects.com
1:100 01 02 03 04 05 06 07 08 09 10 11 12		