Main House	65 Dwellings		Total	No of	1100 l bins	No of	660 l bins	No of	240 l bins	Total Provided	Over provsion by
		Waste									
			9460		8		1			9460	0
		Recycling									
			14300		13					14300	0
		Food									
			1440						6	1440	0
					21						
Served By	**Store 2**	Waste			5		1			6160	
		Recycling			7					7700	
		Food							2	480	
	Store 3	Waste			3					3300	9460
		Recycling			6					6600	14300
		Food							4	960	1440

Land To East	37 Dwellings		Total	No of	1100 l bins	No of	660 l bins	No of	240 l bins	Total Provided	Over provsion by
		Waste									
			140	5180	4		1		1	5300	120
		Recycling									
			240	8880	8				1	9040	160
		Food									
			23	851					4	960	109
Served By	**Store 6**	Waste			2		2			3520	
		Recycling			4				1	4640	
		Food							4	960	
	Store 5	Waste			2					2200	5720
		Recycling			4					4400	9040
		Food								0	960

Land to North	20 Dwellings		Total	No of	1100 l bins	No of	660 l bins	No of	240 l bins	Total Provided	Over provsion by
		Waste									
			140	2800	2		1			2860	60
		Recycling									
			240	4800	4				2	4880	80
		Food									
			23	460					2	480	20
Served By	**Store 4**	Waste			2		1		0	2860	
		Recycling			4				3	5120	
		Food							2	480	

Land to West	5 Dwellings		Total	No of	1100 l bins	No of	660 l bins	No of	240 l bins	Total Provided	Over provsion by
		Waste									
			140	700			2			1320	620
		Recycling									
			240	1200			2			1320	120
		Food									
			23	115					1	240	125
Served By	**Store 1**	Waste					2			1320	
		Recycling					2			1320	
		Food							1	240	

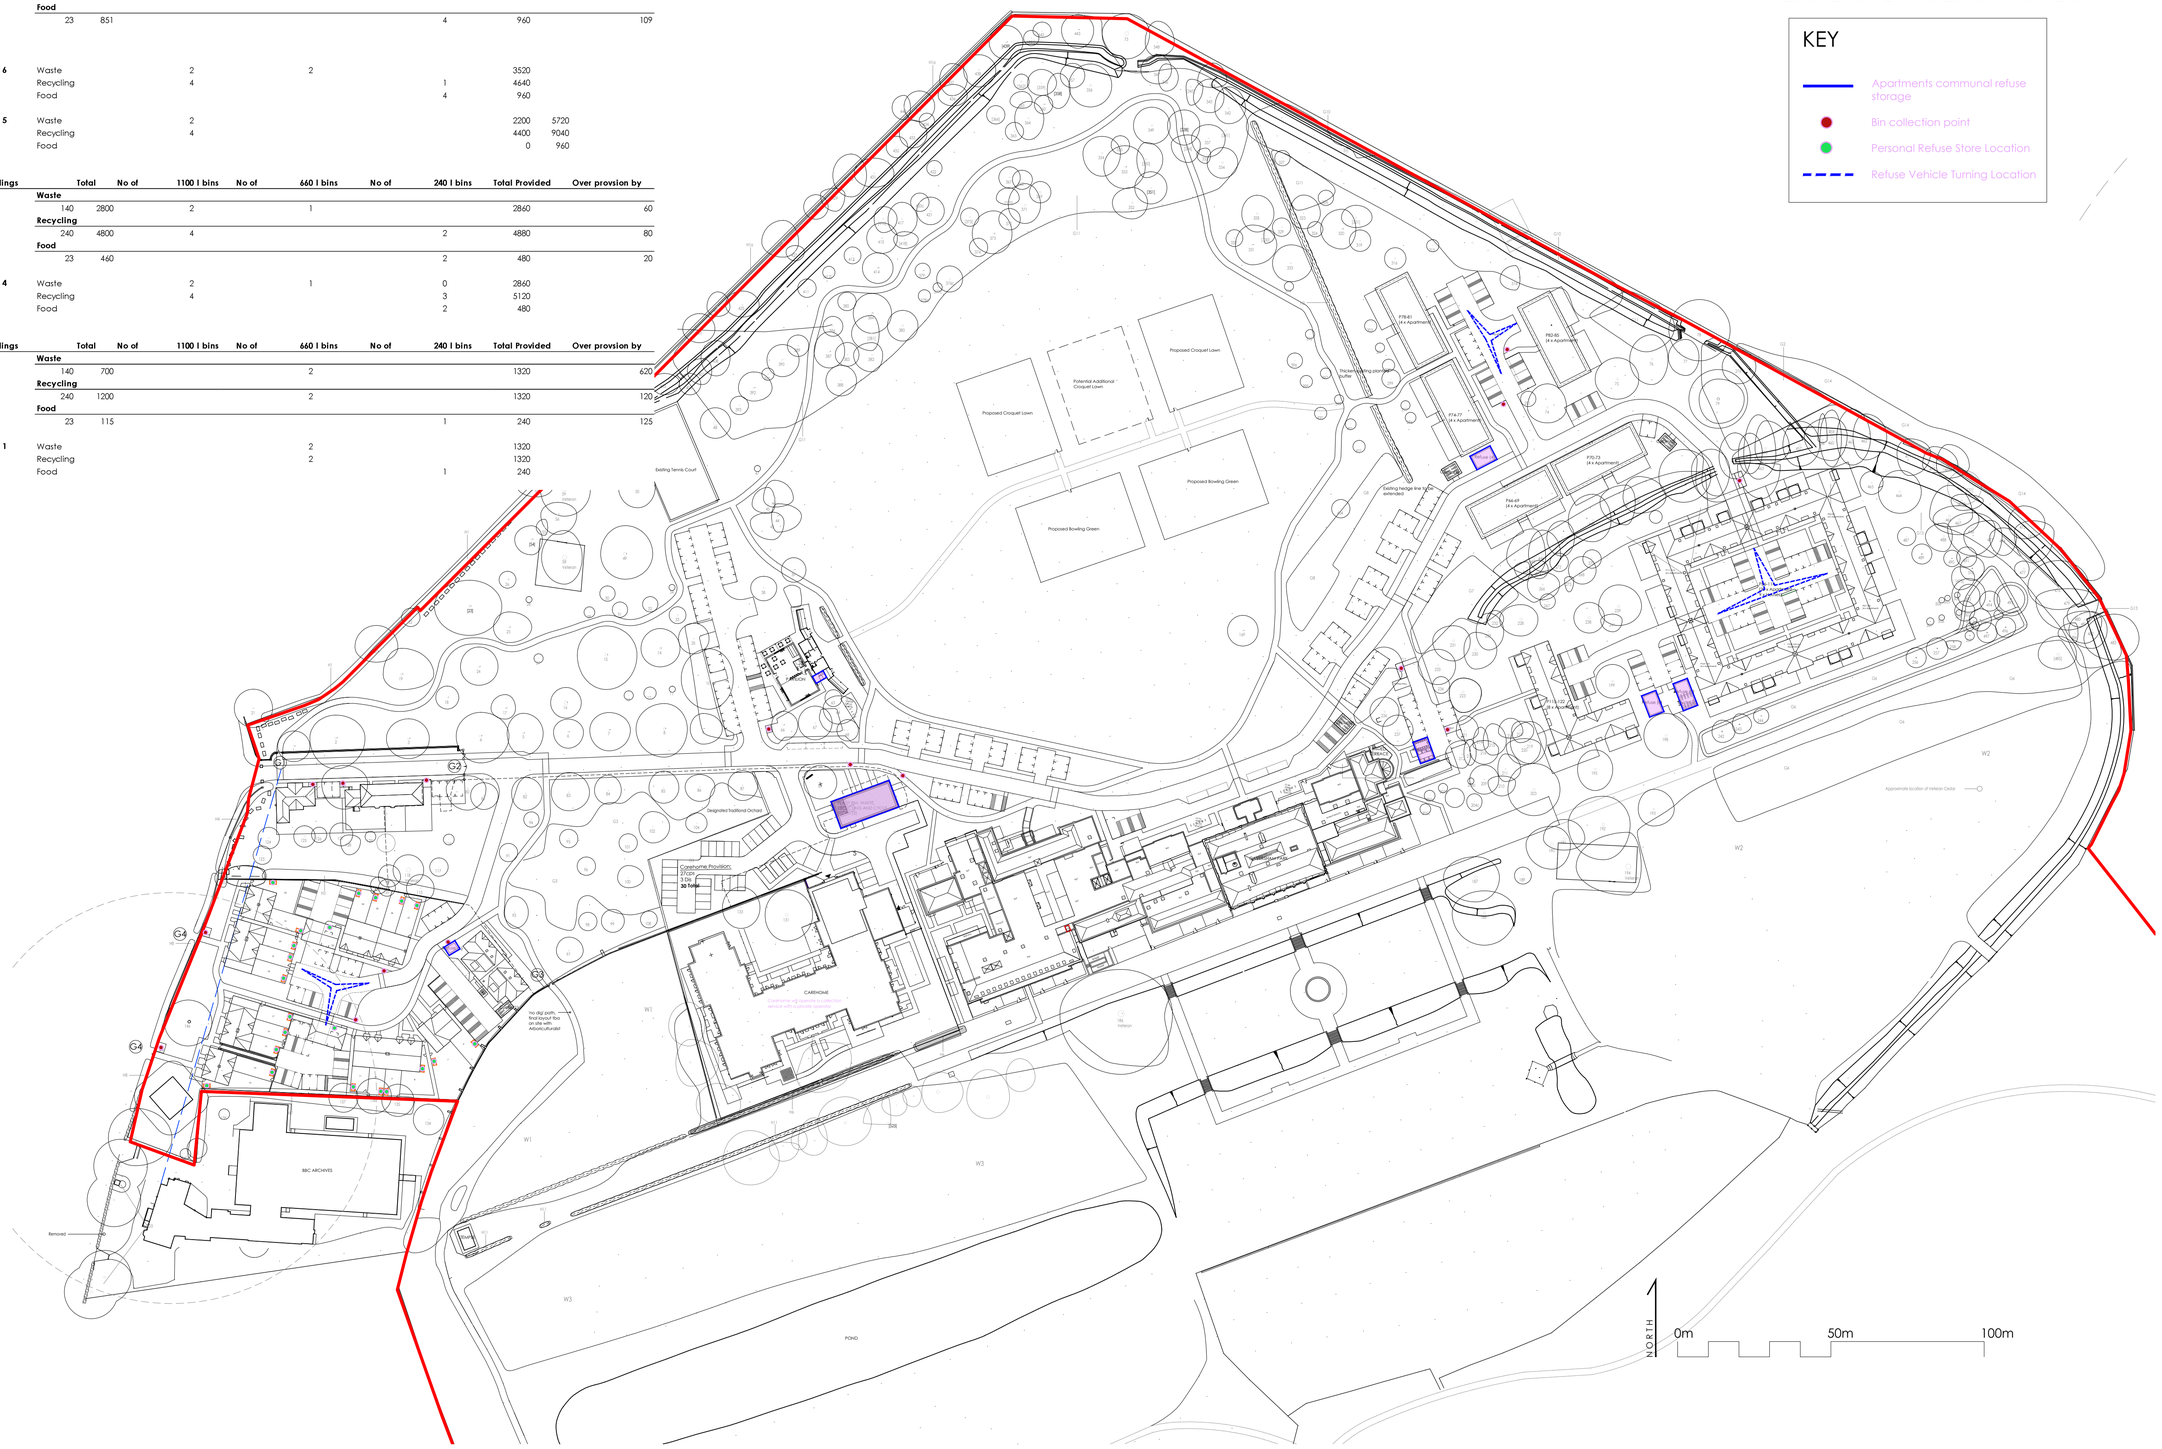

NOTES:
DIMENSIONS ARE NOT TO BE SCALED FROM THIS DRAWING

ALL DIMENSIONS ARE TO BE CHECKED AGAINST ACTUAL SITE DIMENSIONS BEFORE ANY WORK IS FABRICATED

COPYRIGHT RESERVED
THIS DRAWING IS THE PROPERTY OF BHP HARWOOD ARCHITECTS AND MAY NOT BE COPIED, REPRODUCED LENT OR DISCLOSED WITHOUT THEIR EXPRESS PERMISSION IN WRITING.

REVISIONS

Rev.	Date	Description
A	15.06.23	Updated
B	23.06.23	Updated

REFUSE & RECYCLING STRATEGY

KEY

- Apartments communal refuse storage
- Bin collection point
- Personal Refuse Store Location
- Refuse Vehicle Turning Location

Client :
BEECHCROFT DEVELOPMENTS LTD

Job :
CAVERSHAM PARK

Drawing Title:
Site Wide Refuse Strategy

Scale:
1:1000 @ A1

Date:	Drawn By	Checked
Jun 23	SR	RN

Drawing No:	Revision:
3251.P.107	B

PLANNING

The White Barn, Manor Farm, Manor Road
Wantage, Oxfordshire, OX12 8NE
T: 01235 765322 F: 01235 765373

The Mansion House, Hartham Park, Corsham, Wiltshire, SN13 0RP
T: 01249 700489 F: 01249 470077

info@bhpharwood.co.uk - www.bhpharwood.co.uk

BHP HARWOOD
ARCHITECTS