



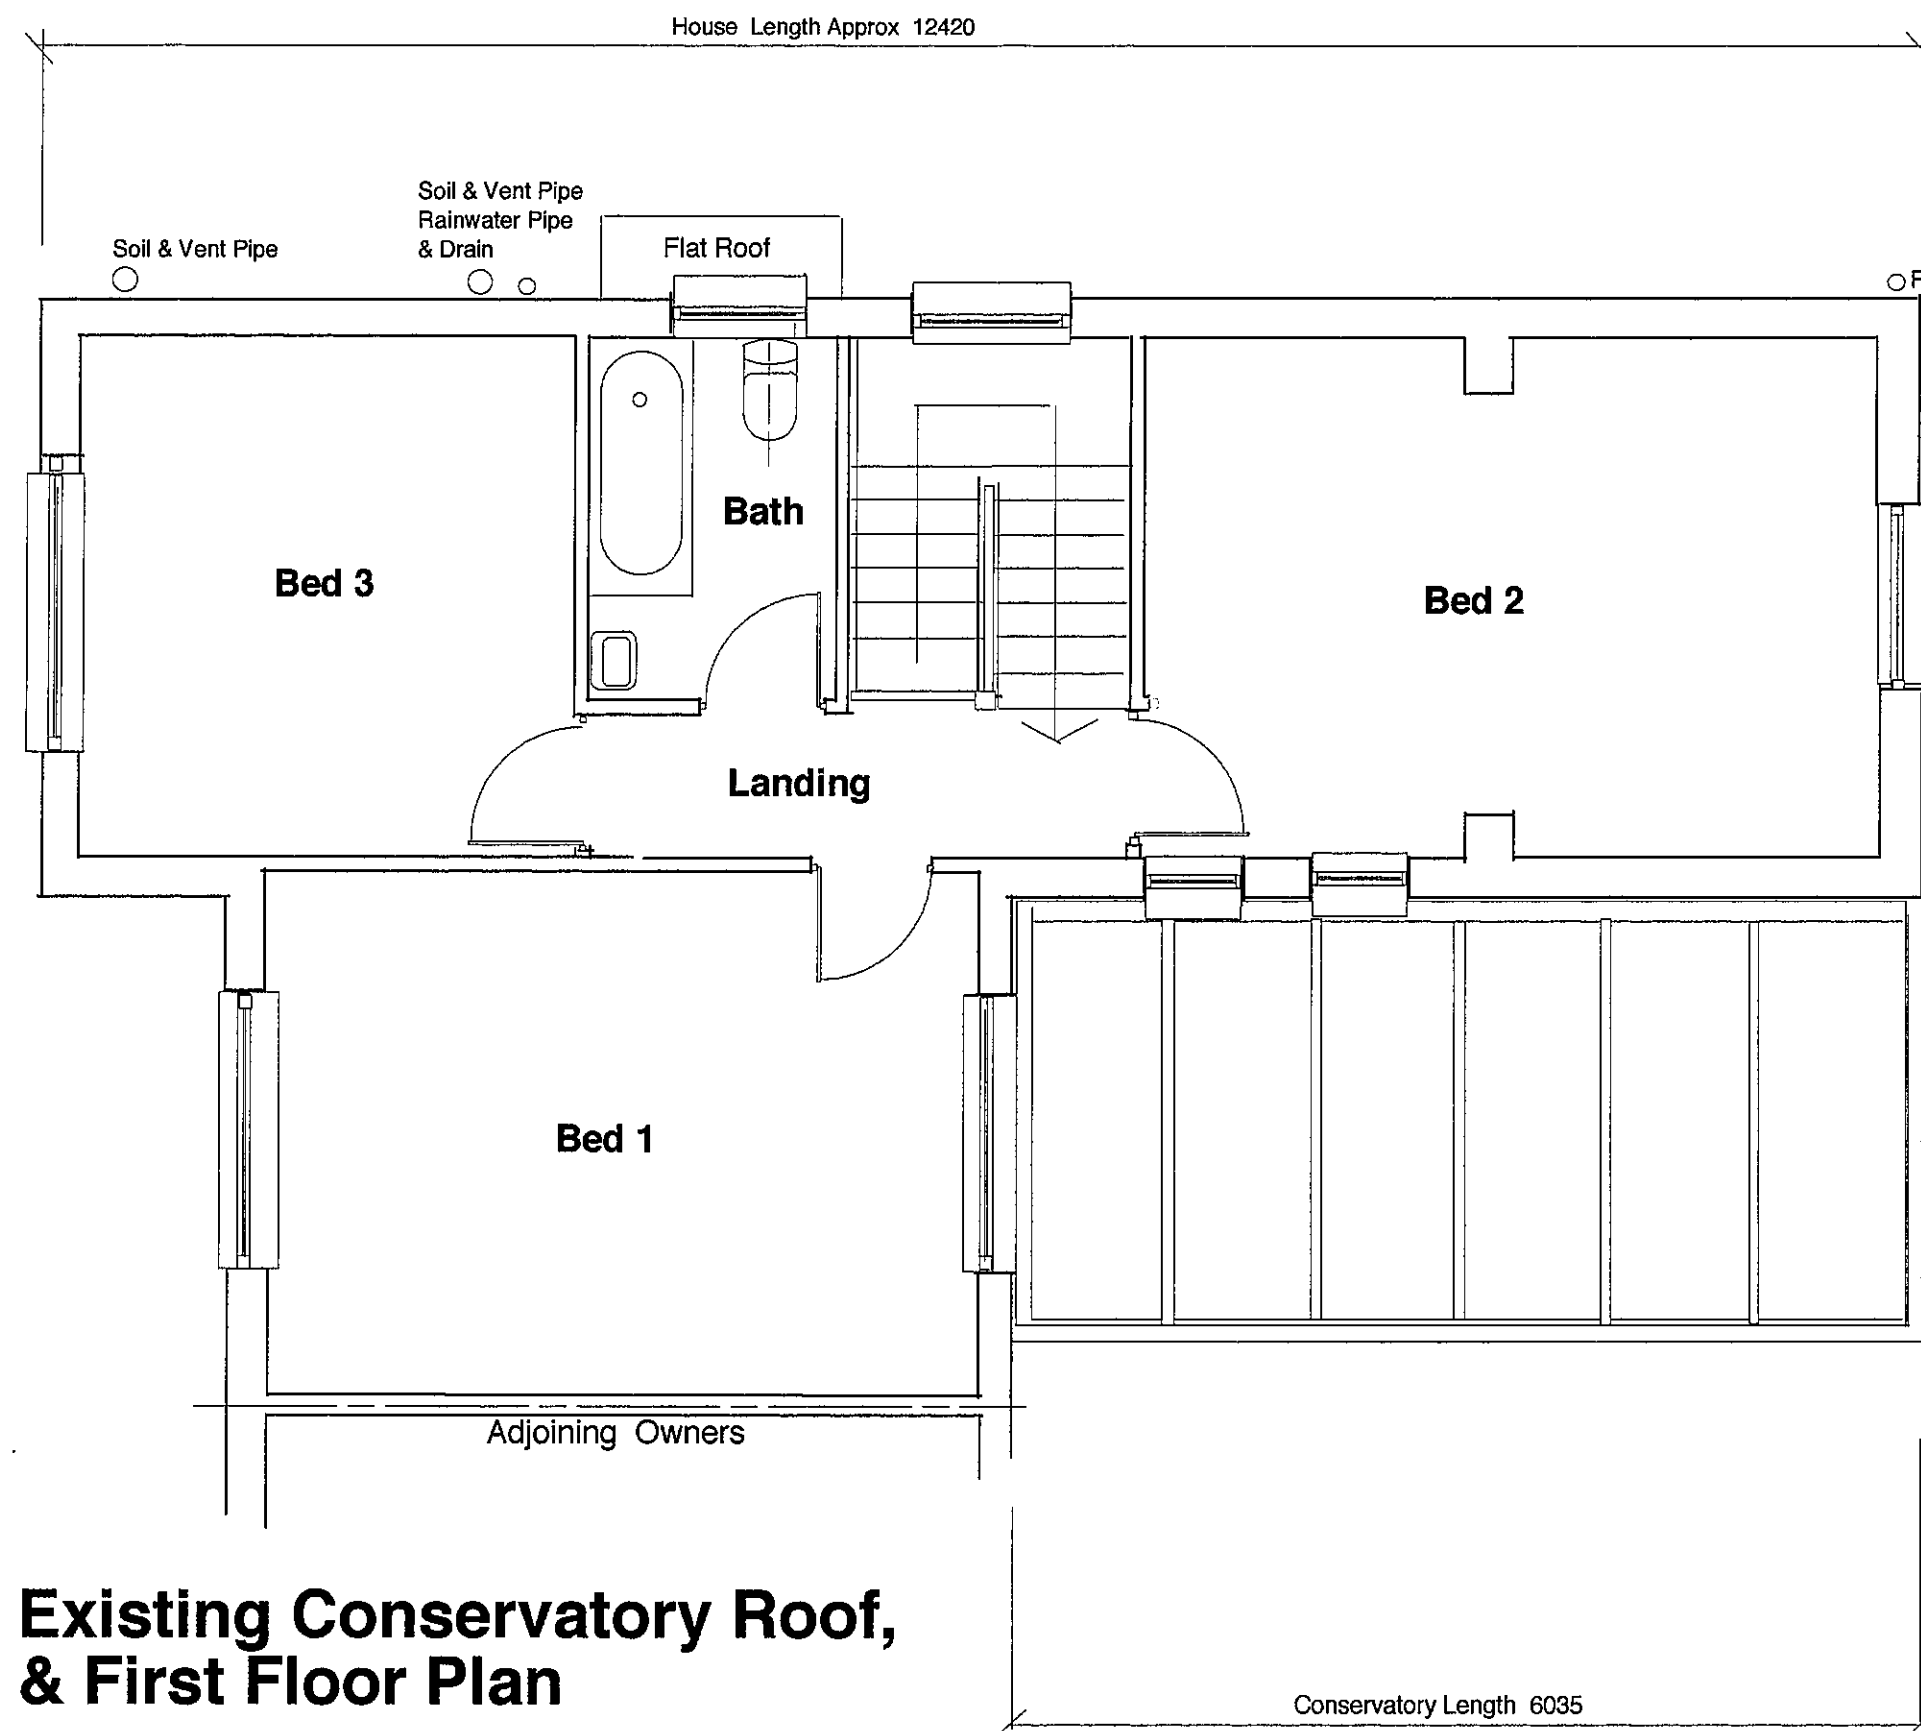

**Existing Conservatory Roof,
& First Floor Plan**

EXISTING
Permitted Development

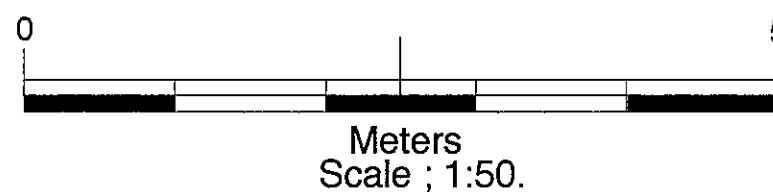

Client ;
MRS. D. NICHOLLS.
6, Barry Place, Reading. RG1 8EU

Title / Location ;
**Proposed New Side - Rear,
Dining Room Extension..**
6, Barry Place, Reading. RG1 8EU

Scale Date
1:50. Oct, 2022.

David Edgar Brewster MS1AD
Interior Designer

Tel; 07986 808 939 email davidbrewsterinfo@gmail.com