




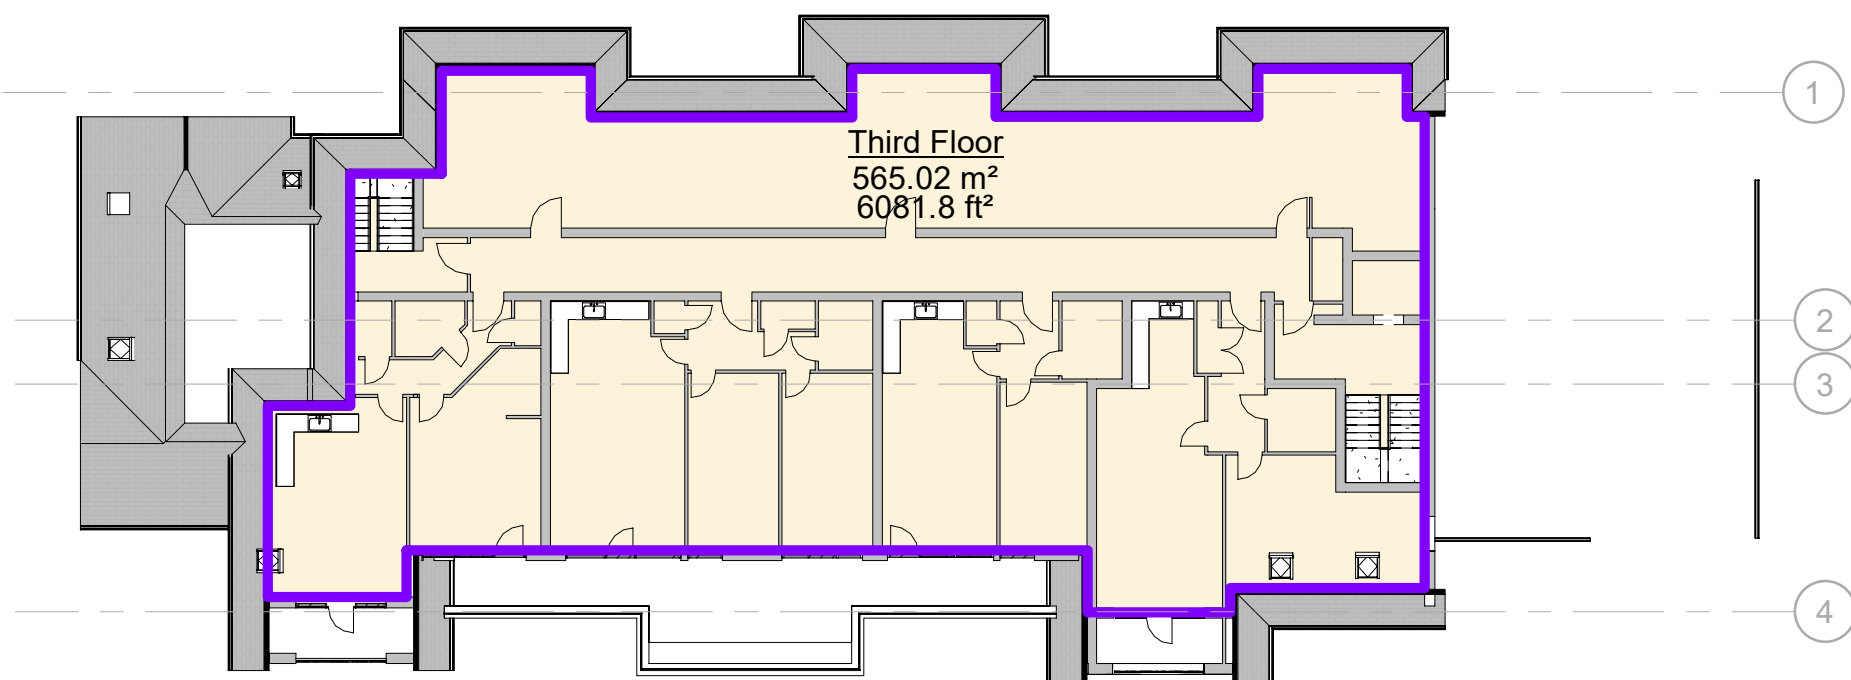


A1 03 Third Floor
1 : 250

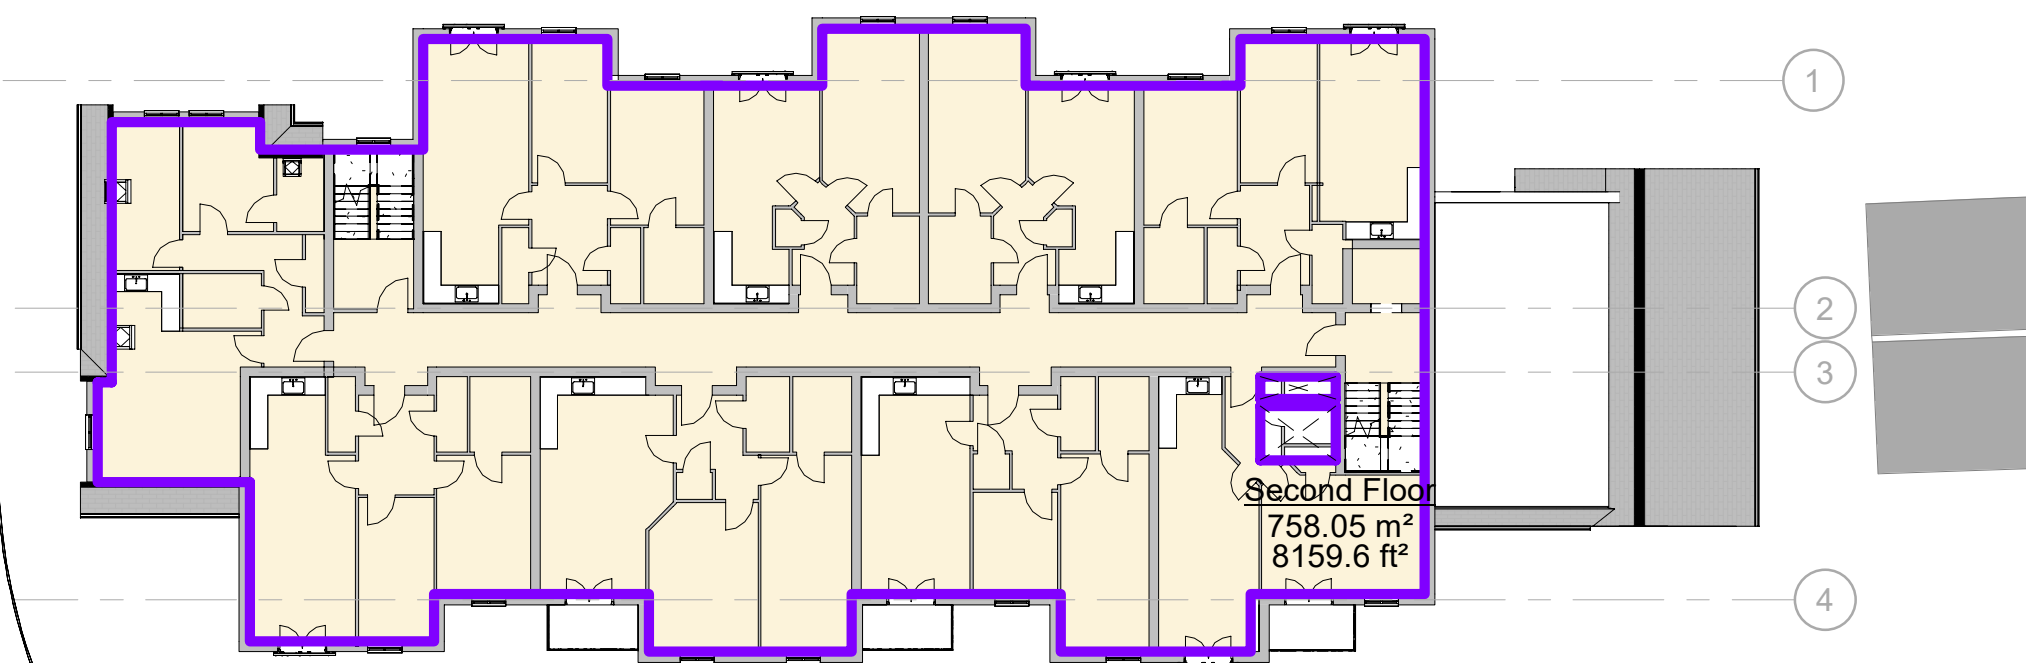


A1 02 Second
1 : 250

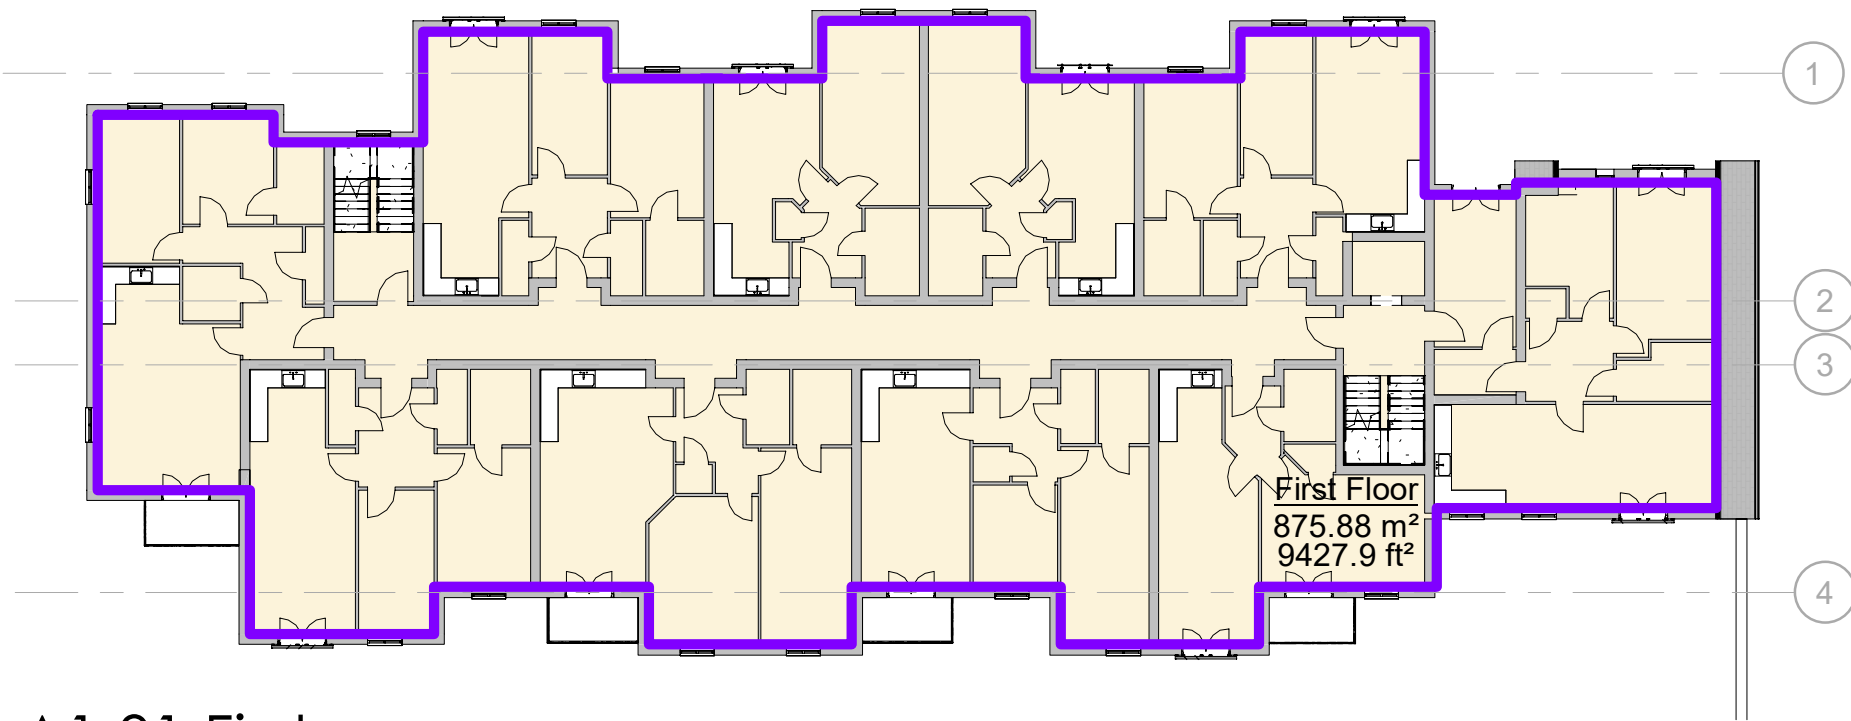

A1 01 First
1 : 250

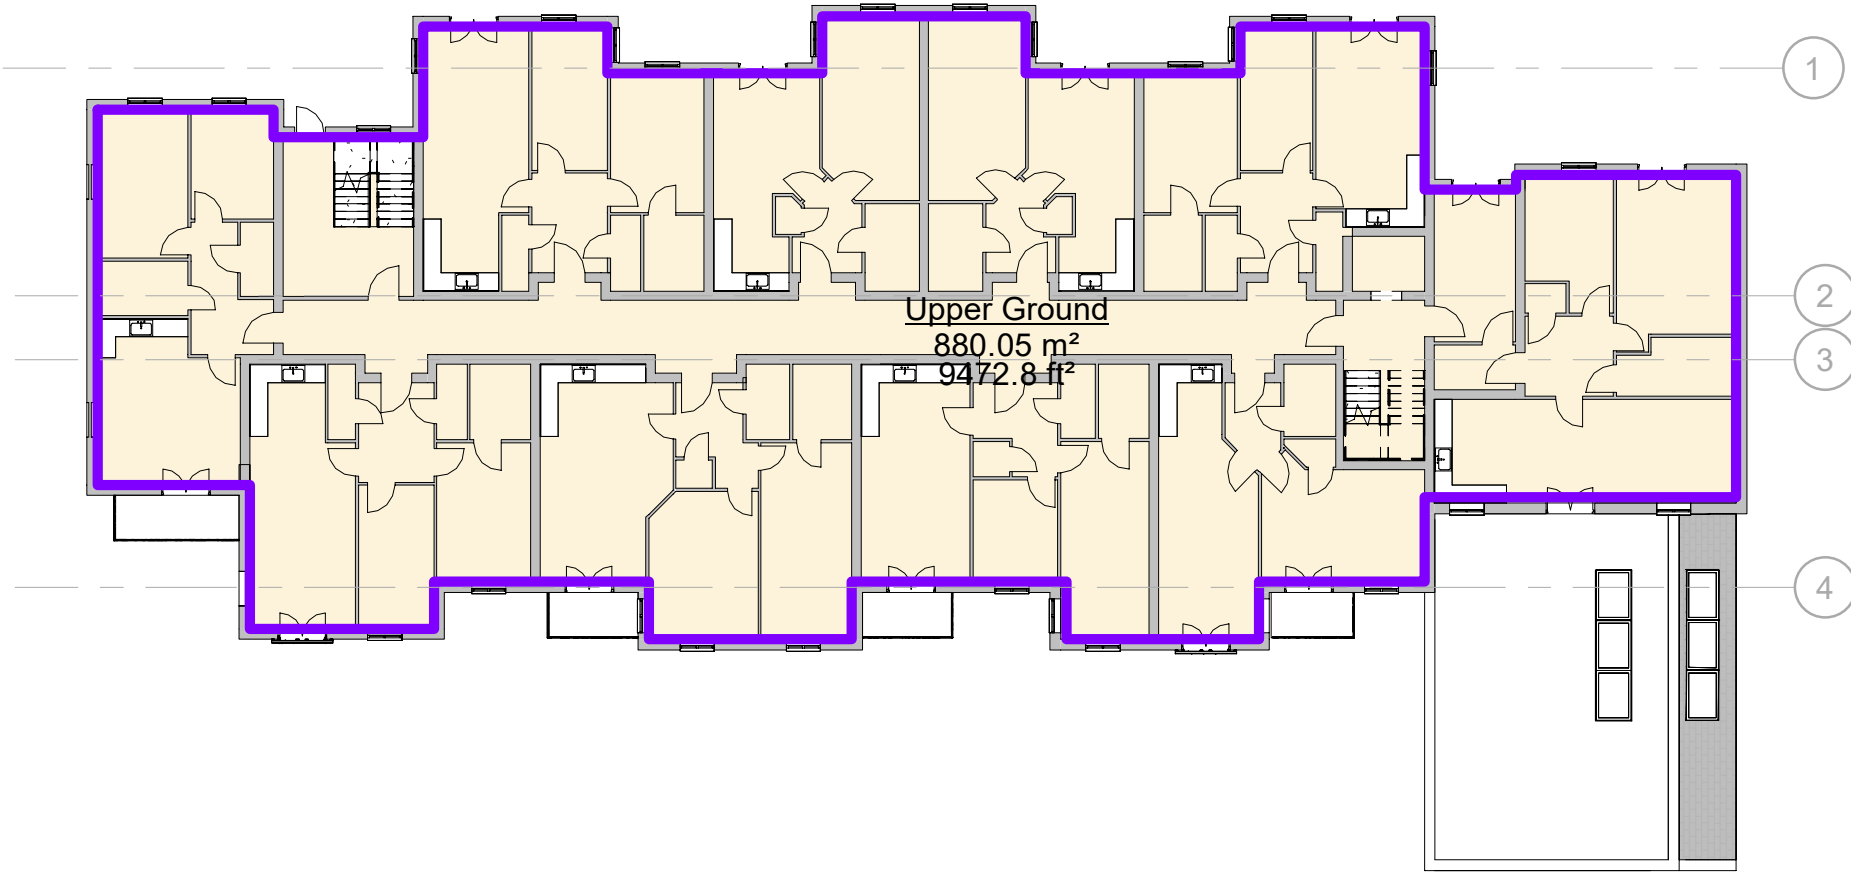

A1 00 Upper Ground
1 : 250

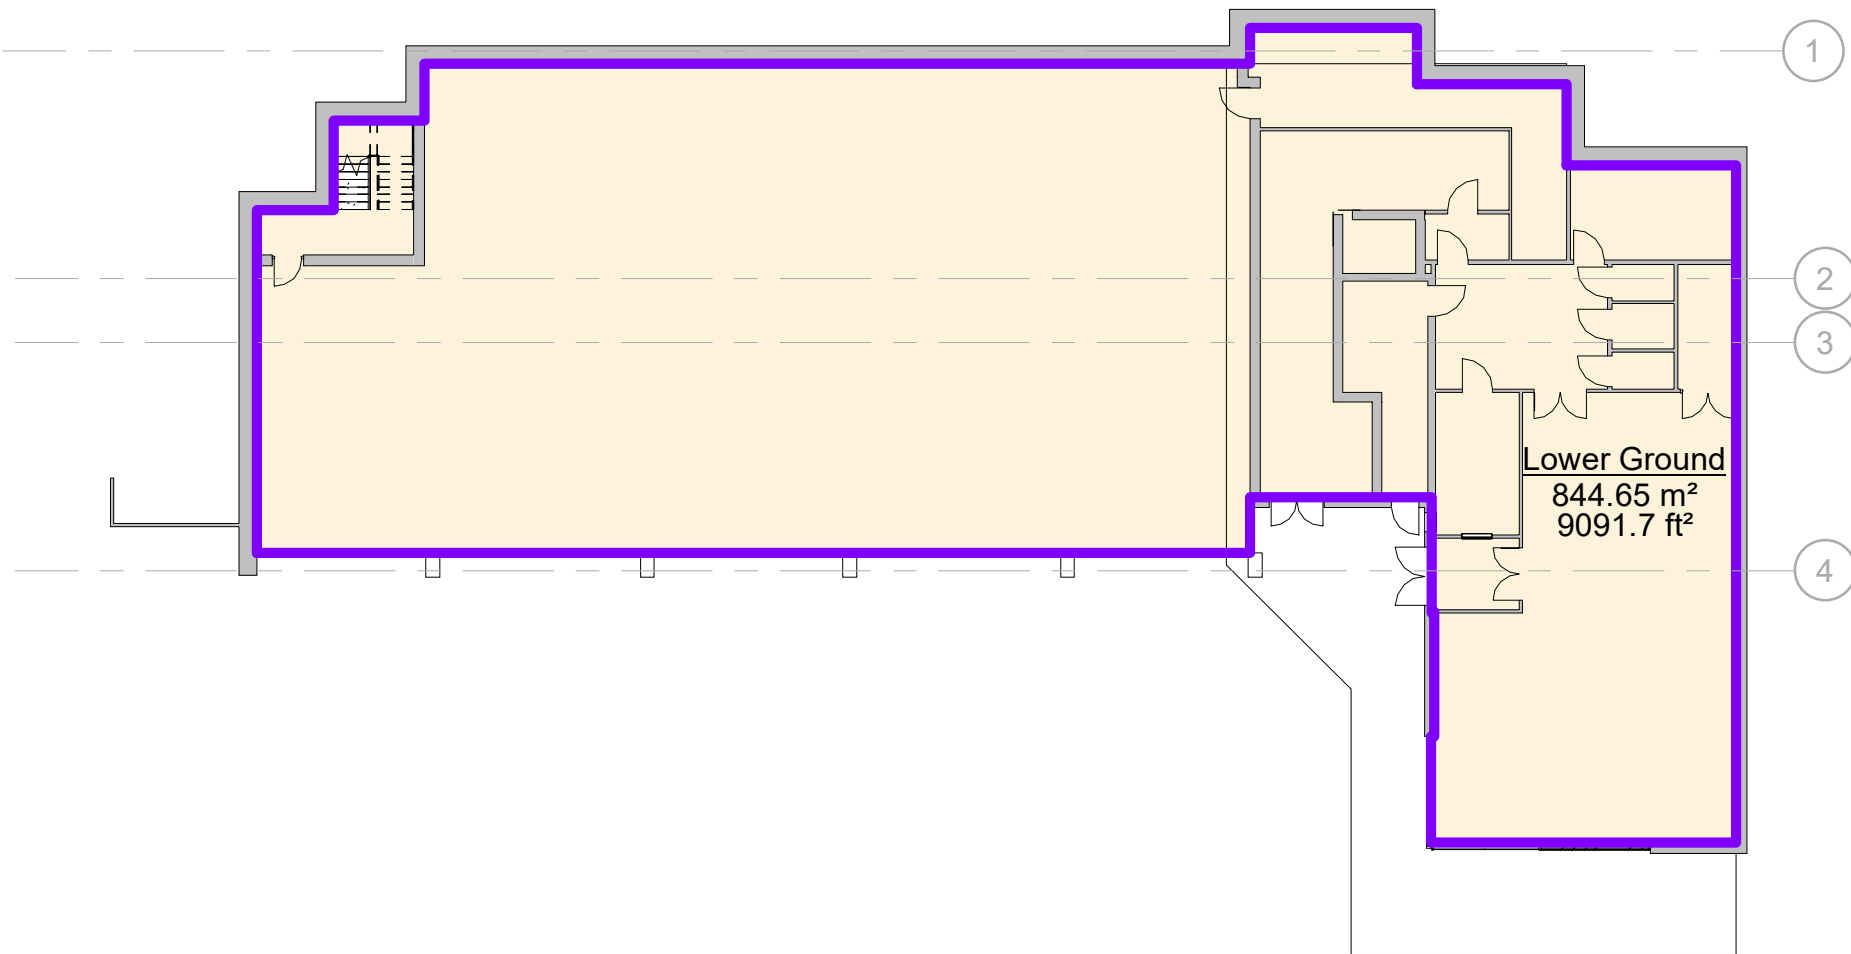

A1 B1 Lower Ground
1 : 250

CIL Area Schedule (G.I.A)	
Name	Area
Lower Ground	845 m²
Upper Ground	880 m²
First Floor	876 m²
Second Floor	758 m²
Third Floor	565 m²
	3924 m²

P5	Areas updated accordingly	17/02/23	AM
P4	Updated in accordance with plans	24/10/22	RS
P3	Updated in accordance with plans	14.03.22	AM
P2	Planning Issue Update	22.06.21	RPB
P1	Increased boundary line thickness	09.06.21	RPB
	Revision	Date	By

All dimensions to be verified on site, and the Architect informed of any discrepancy. All drawings and specifications should be read in conjunction with the Health and Safety Plan; all conflicts should be reported to the appointed Principal Designer.

Knowles Retirement Living
Retirement Living Scheme
Henley Road, Caversham

Sheet Name: Block A - CIL Area Schedule

Purpose of issue: Planning Status:

Date: 06/04/21 Checked by: AM

Drawn by: RPB Scale @ A1: 1 : 250

Project No: 8466 Revision: P5

Drawing No : 8466-BOW-A1-ZZ-DR-A-5002

