

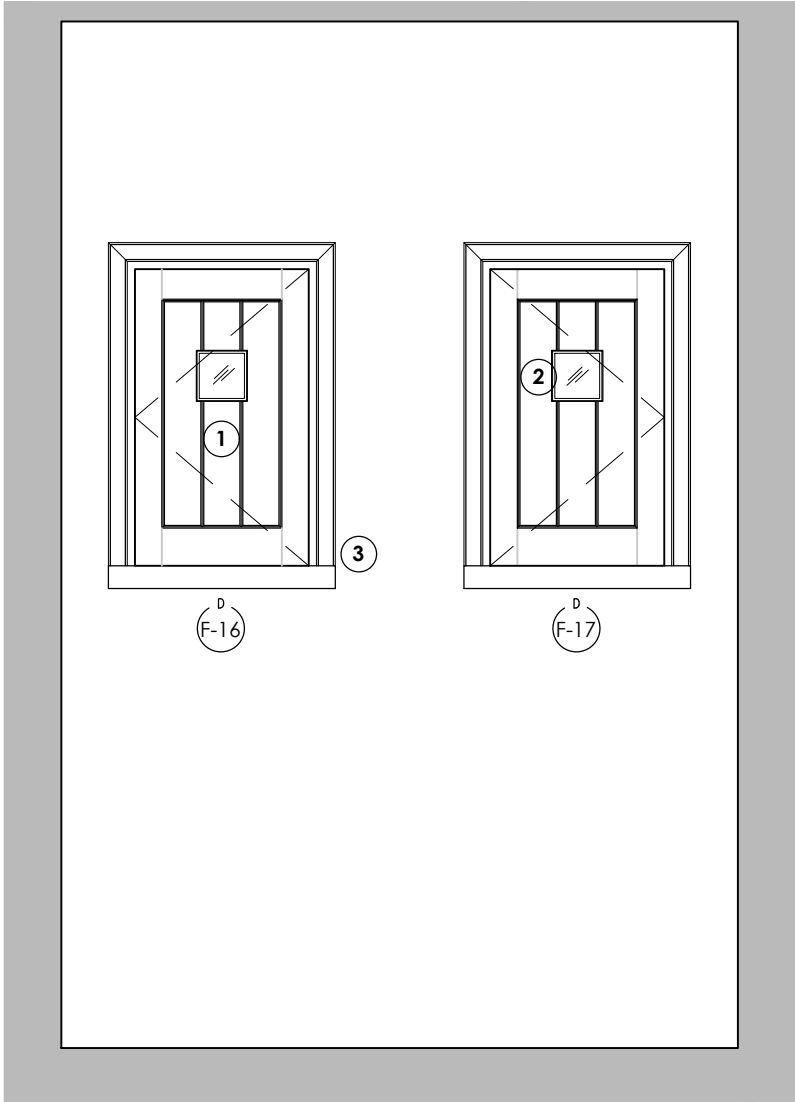


Rev.	Date	Note	Author	Checked
-	dd/mm/yy	Note	XXX	XXX


EXISTING NON ORIGINAL FITTED STORAGE CUPBOARD DOOR D-F-16 & D-F-17 DETAILS
(To be removed)

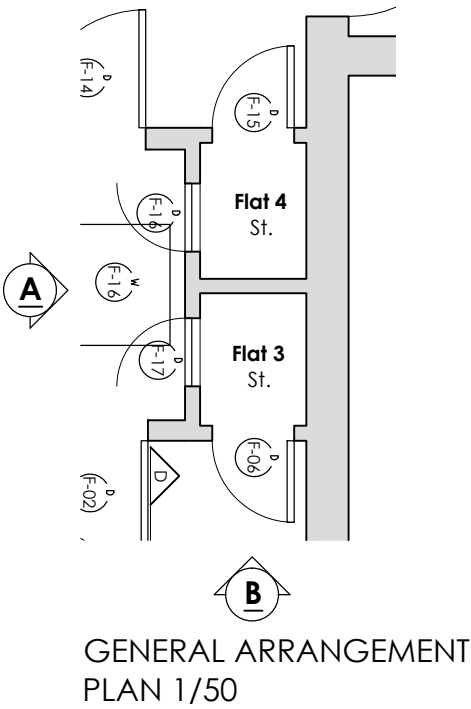

ELEVATION A 1/20

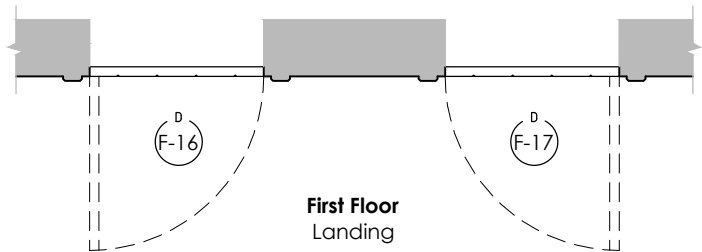

PLAN 1/20

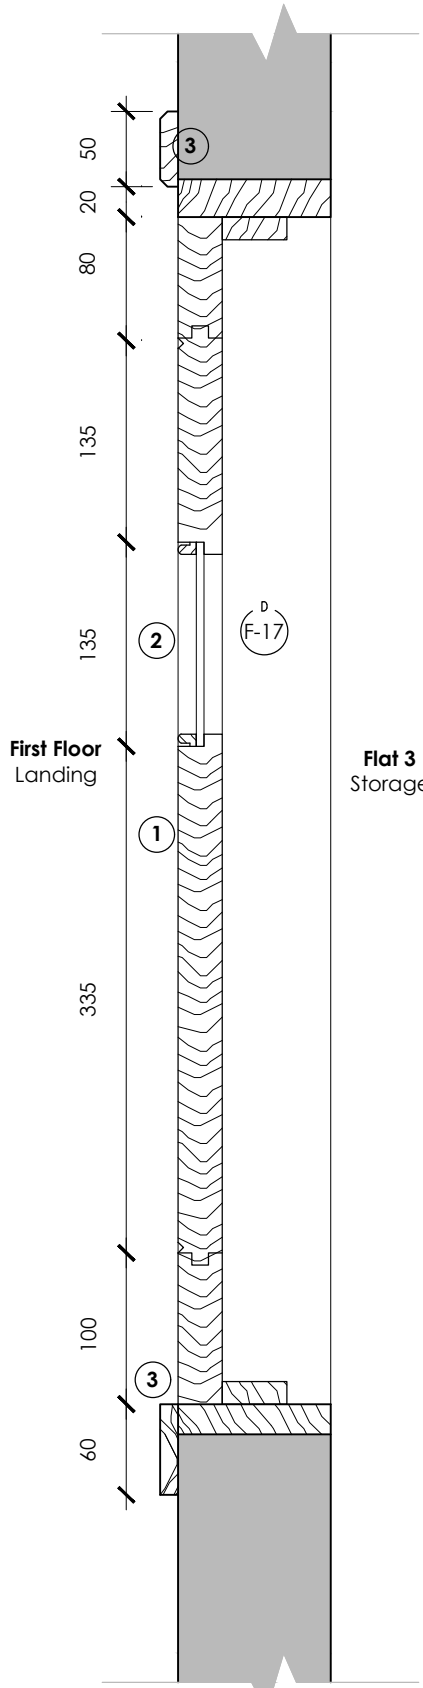

SECTION 1/5




Figure 01




Figure 02

MATERIAL KEY


- ① Painted timber closeboarded hatch
- ② Obscure glazed panel to hatch
- ③ Painted timber architrave and sill detail
- ④ Painted timber 3-panel door with plain flat panels
- ⑤ Painted timber architrave with plinth block detail

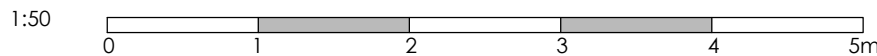


EXISTING NON ORIGINAL FITTED STORAGE CUPBOARD & DOOR D-F-06 DETAILS
(To be removed)

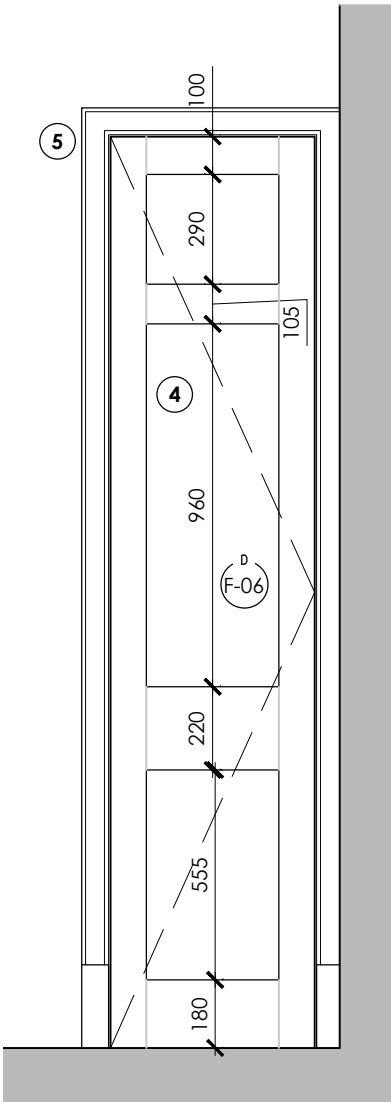

ELEVATION B 1/20

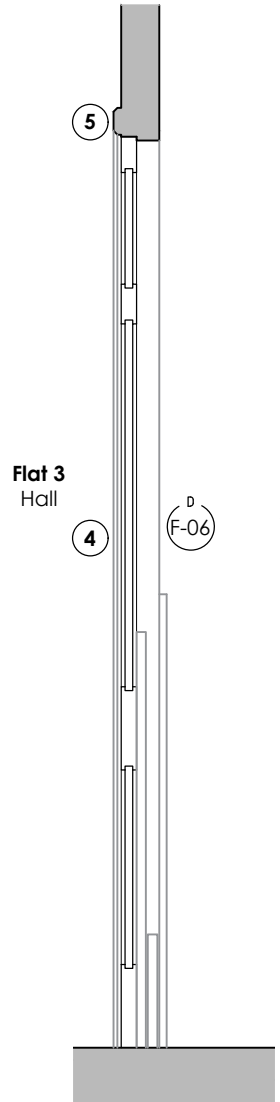

SECTION 1/20

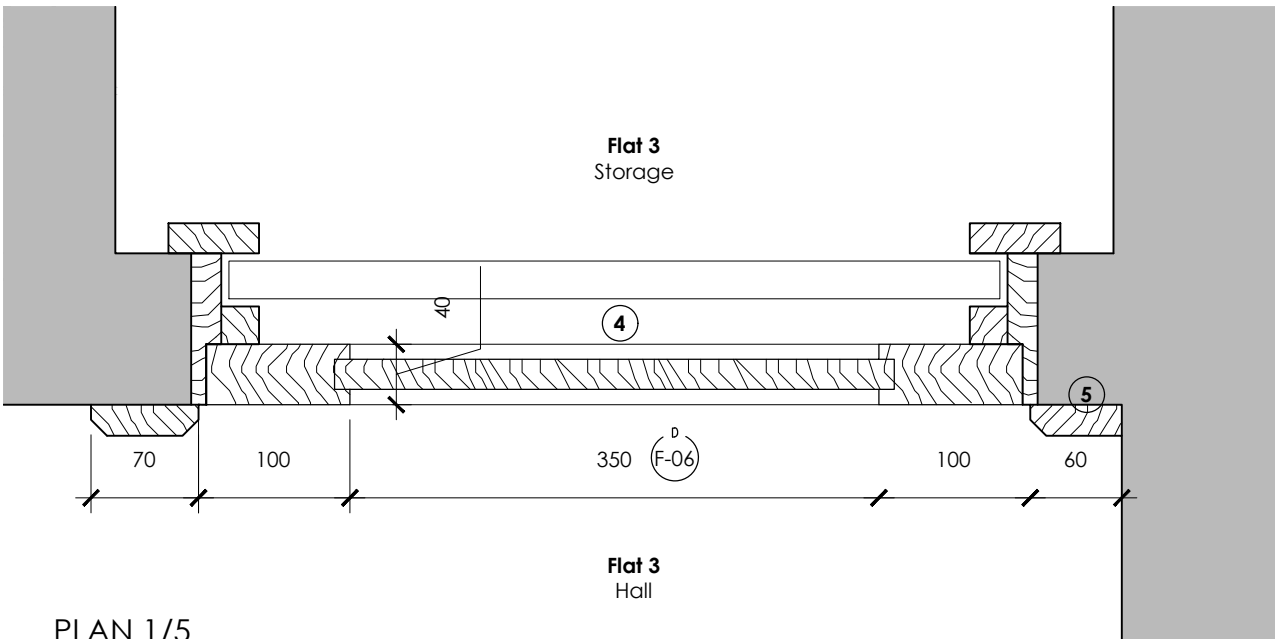

PLAN 1/5



Figure 03



Figure 04



Figure 05

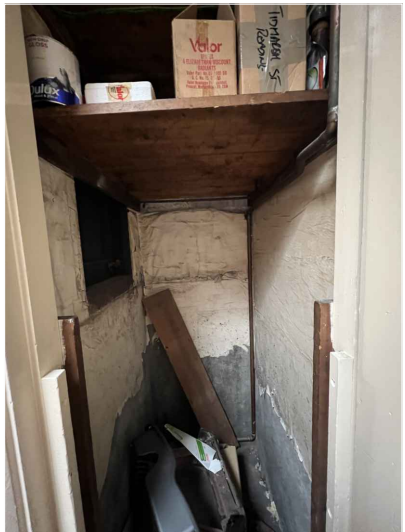


Figure 06

Project	Refurbishment & Alterations Carlisle House, 118 Oxford Road Reading RG1 7NG					Drawing	Drawing & Photographic Recording: Ex. Storage Cupboard & Doors D-F-06, 16 & 17					
						Job-Dwg Number	18009-PL-33			Rev.	-	
Client	Turner Property Ltd					WESTON + CO ARCHITECTS Watlington House 44 Watlington Street Reading, RG1 4RJ T. 0118 375 0252 www.weston-co.com						
Status	Planning											
Scale	1/5, 1/20 & 1/50			Sheet Size	A2							
Author	IG	Checked	CTW	Date	17/04/2023							