
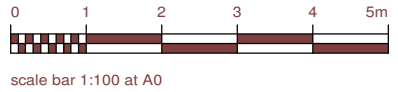
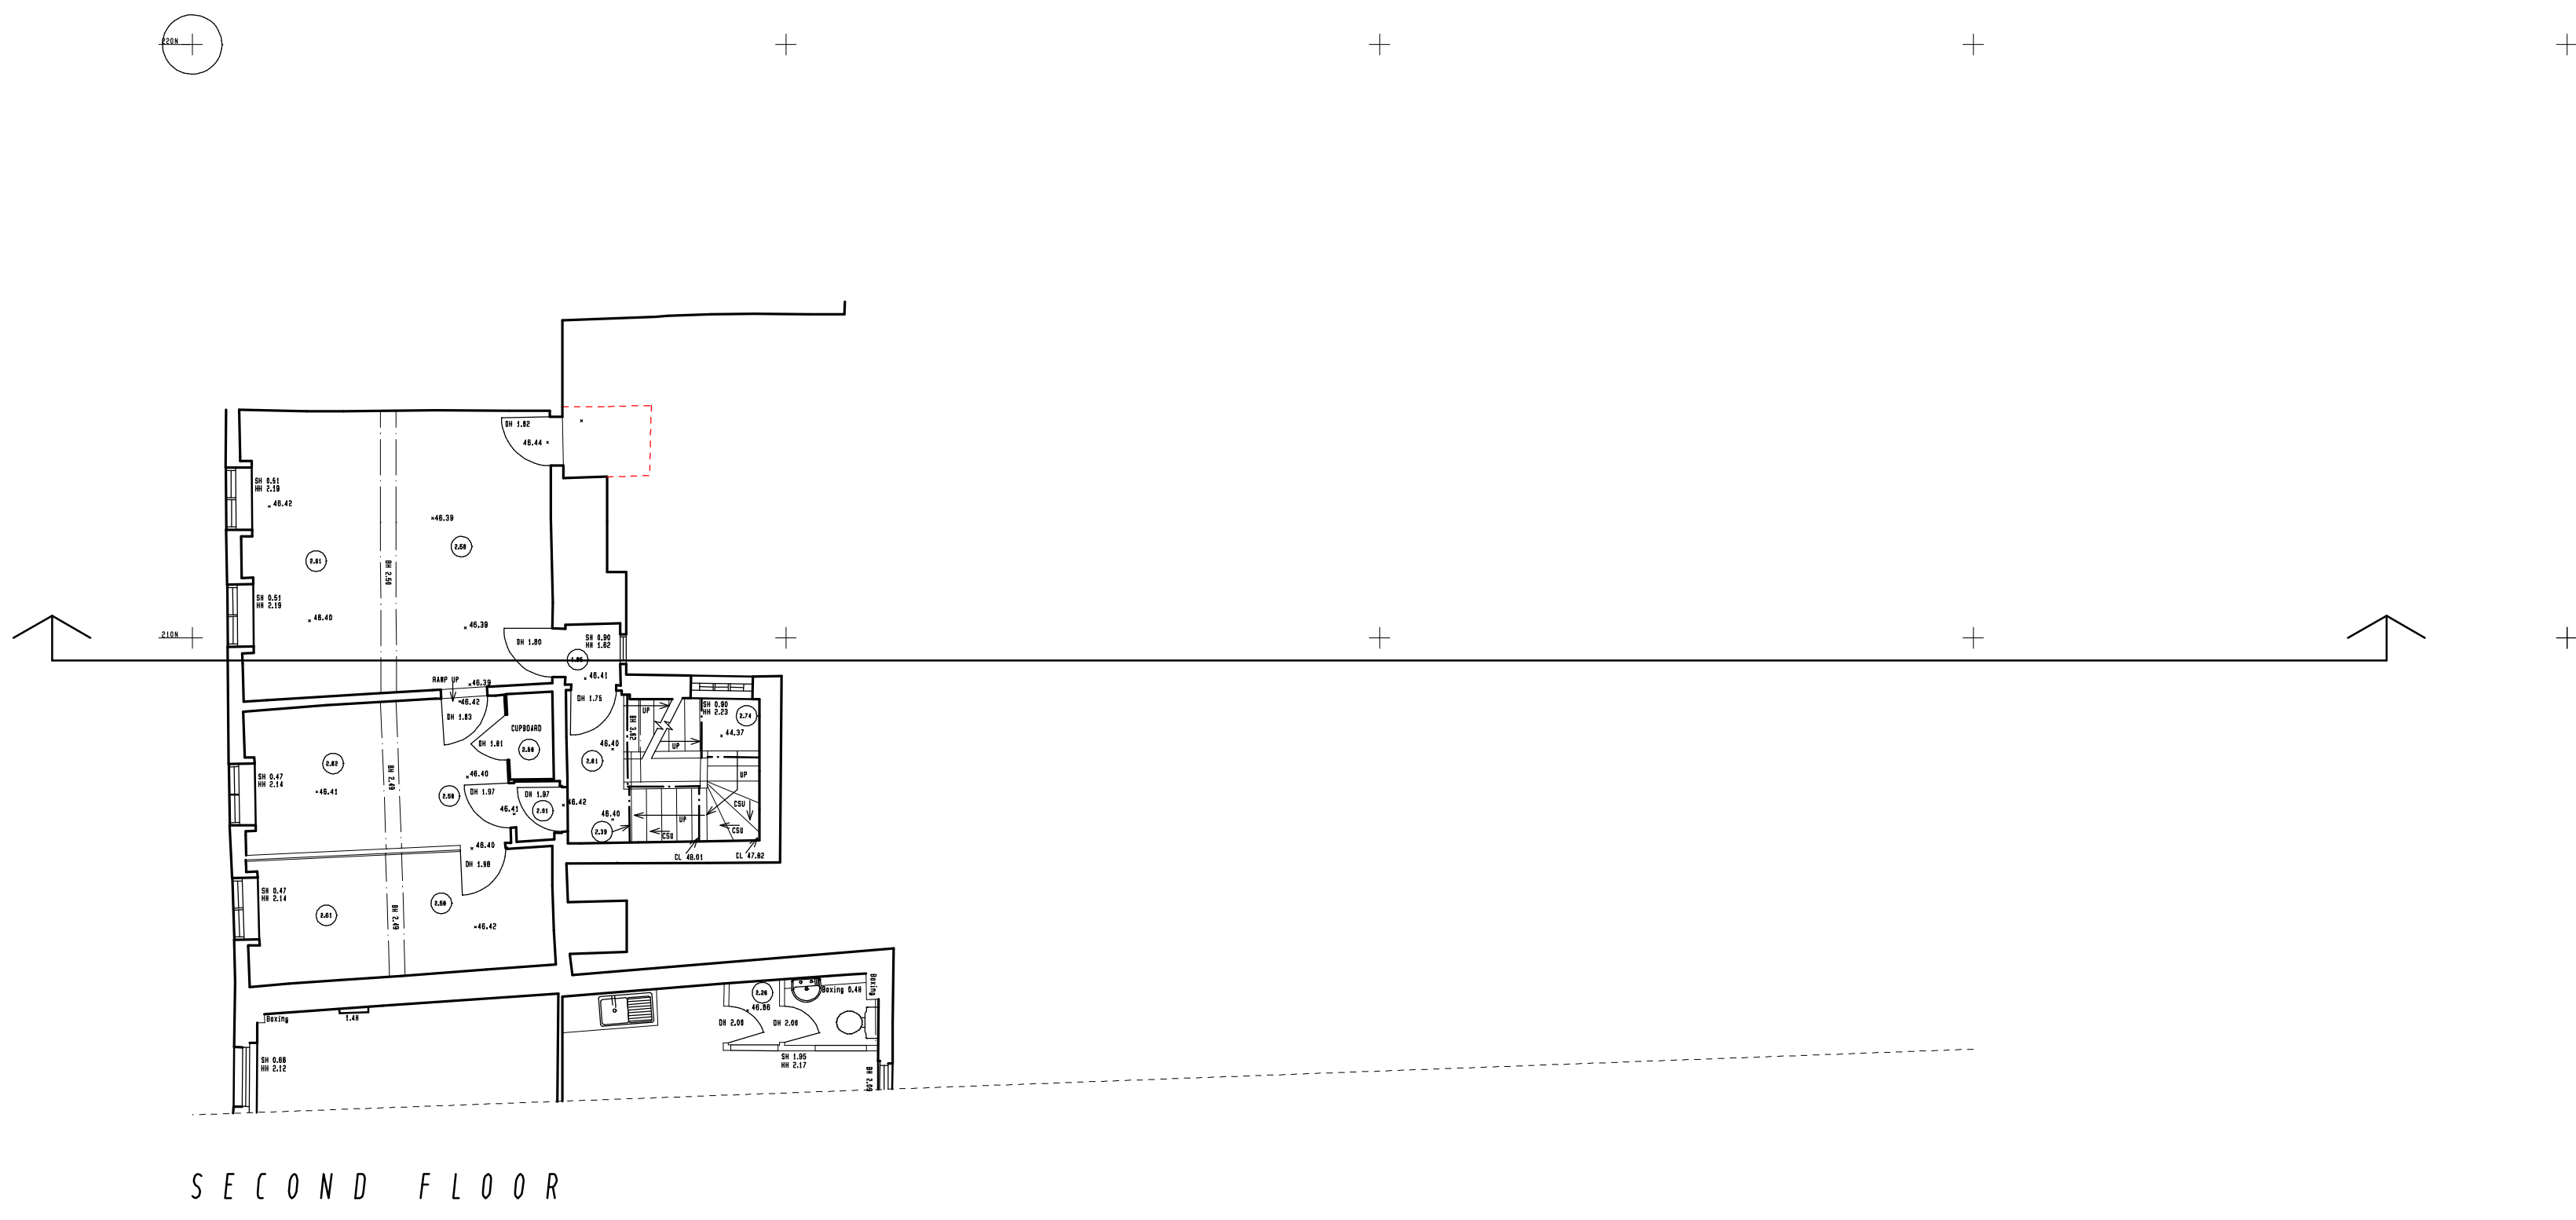
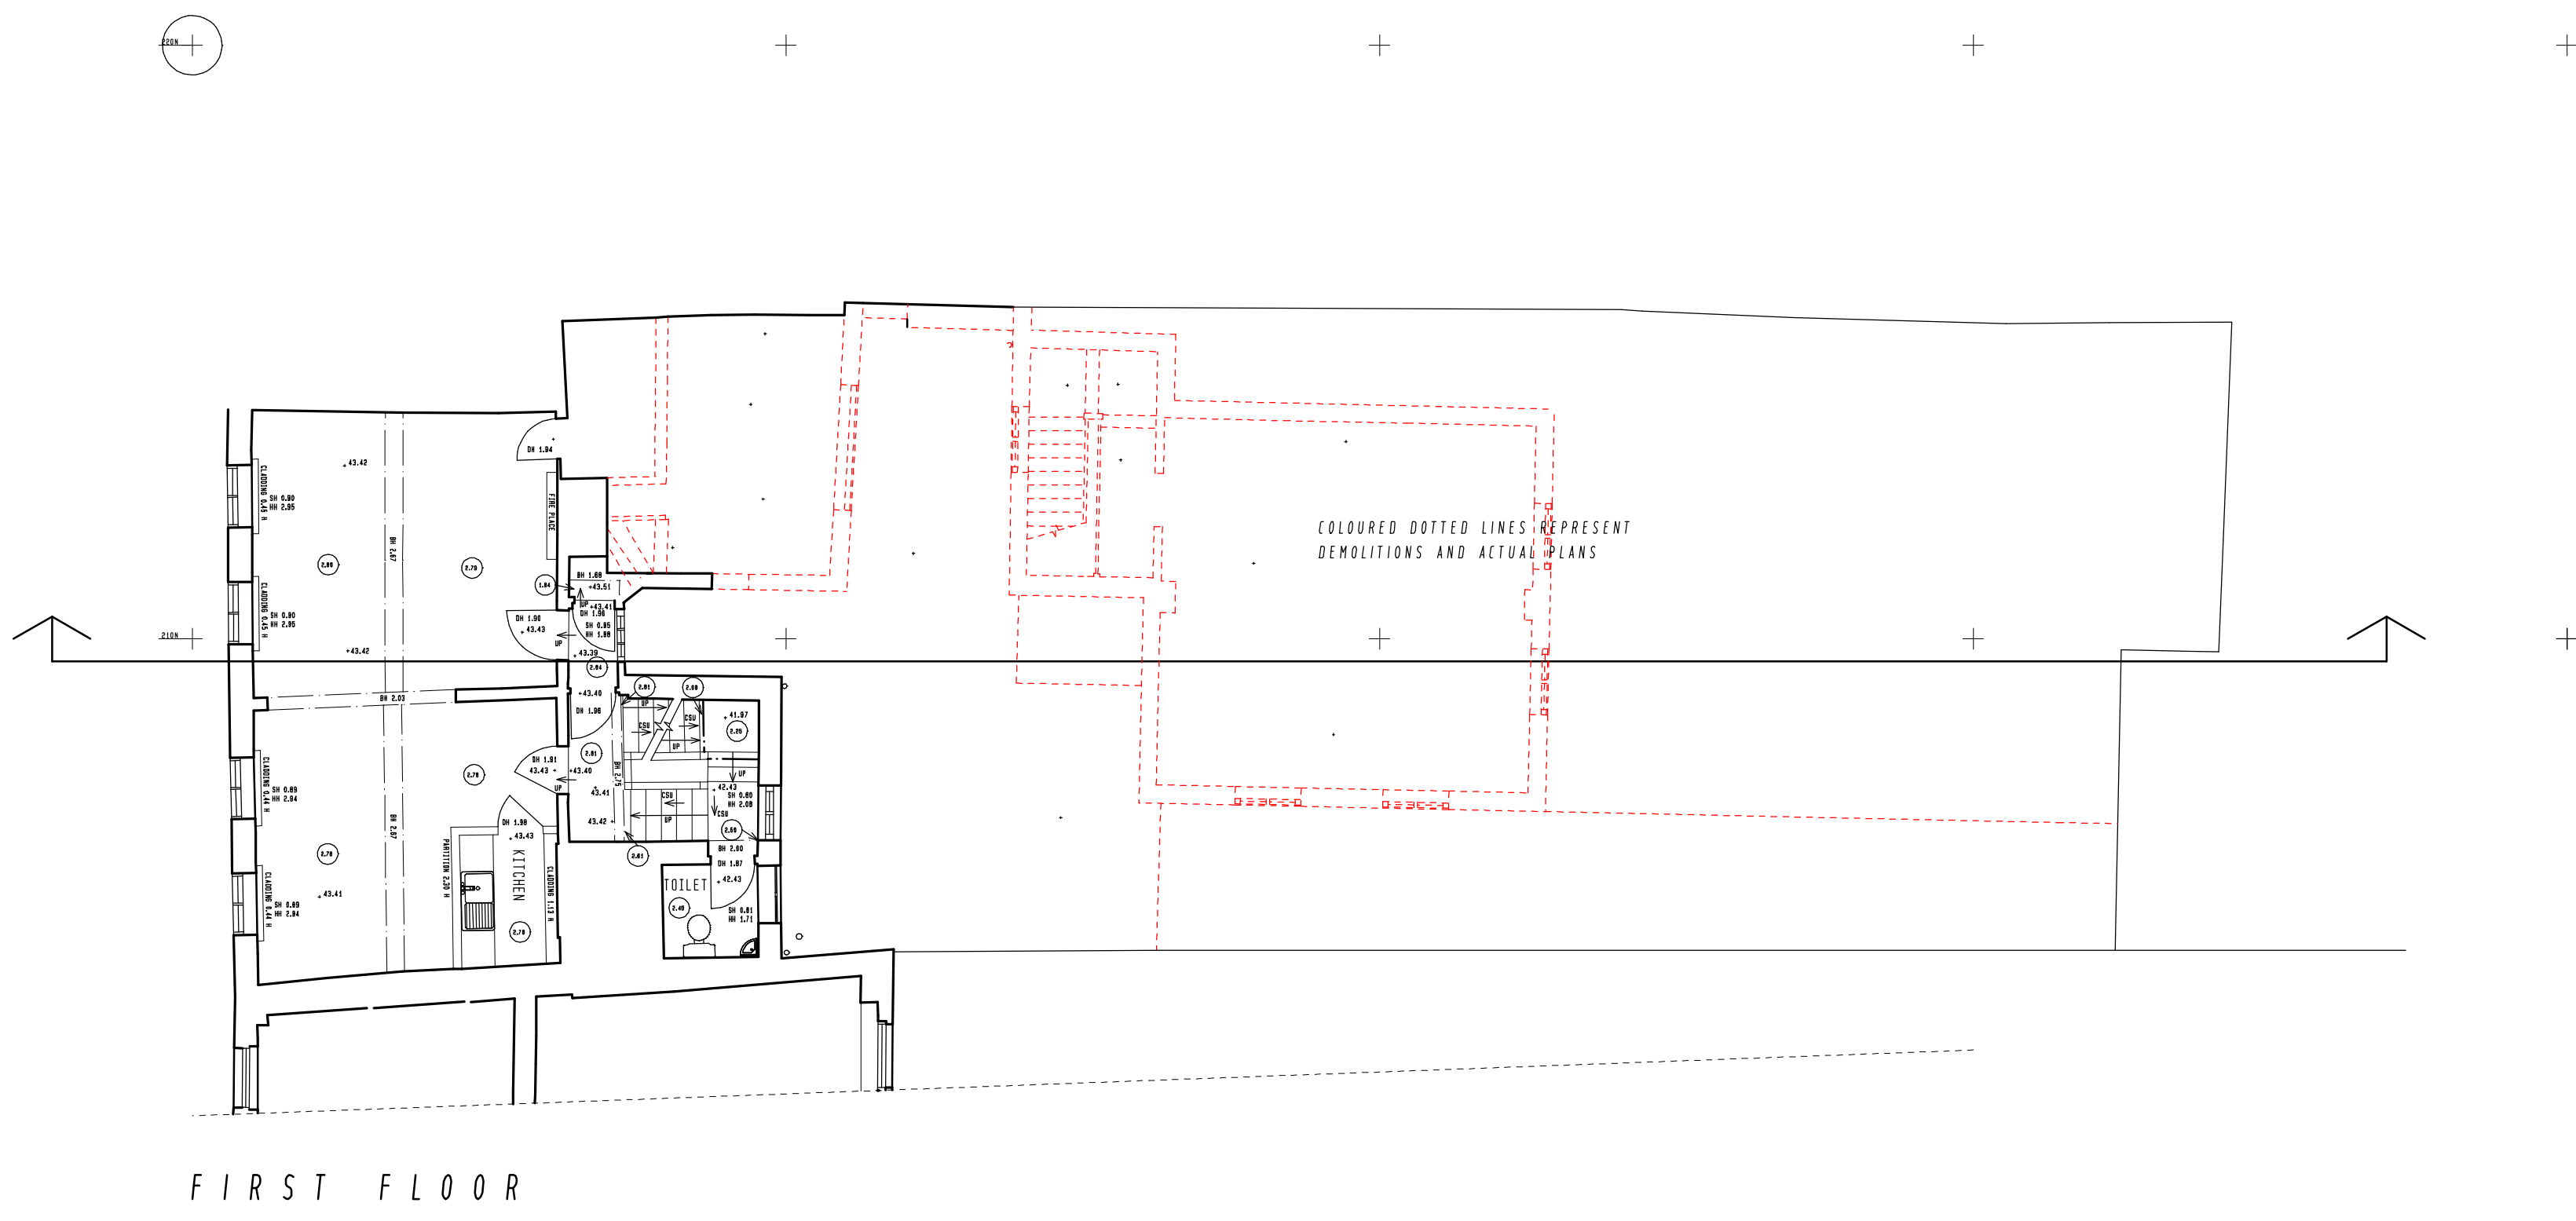
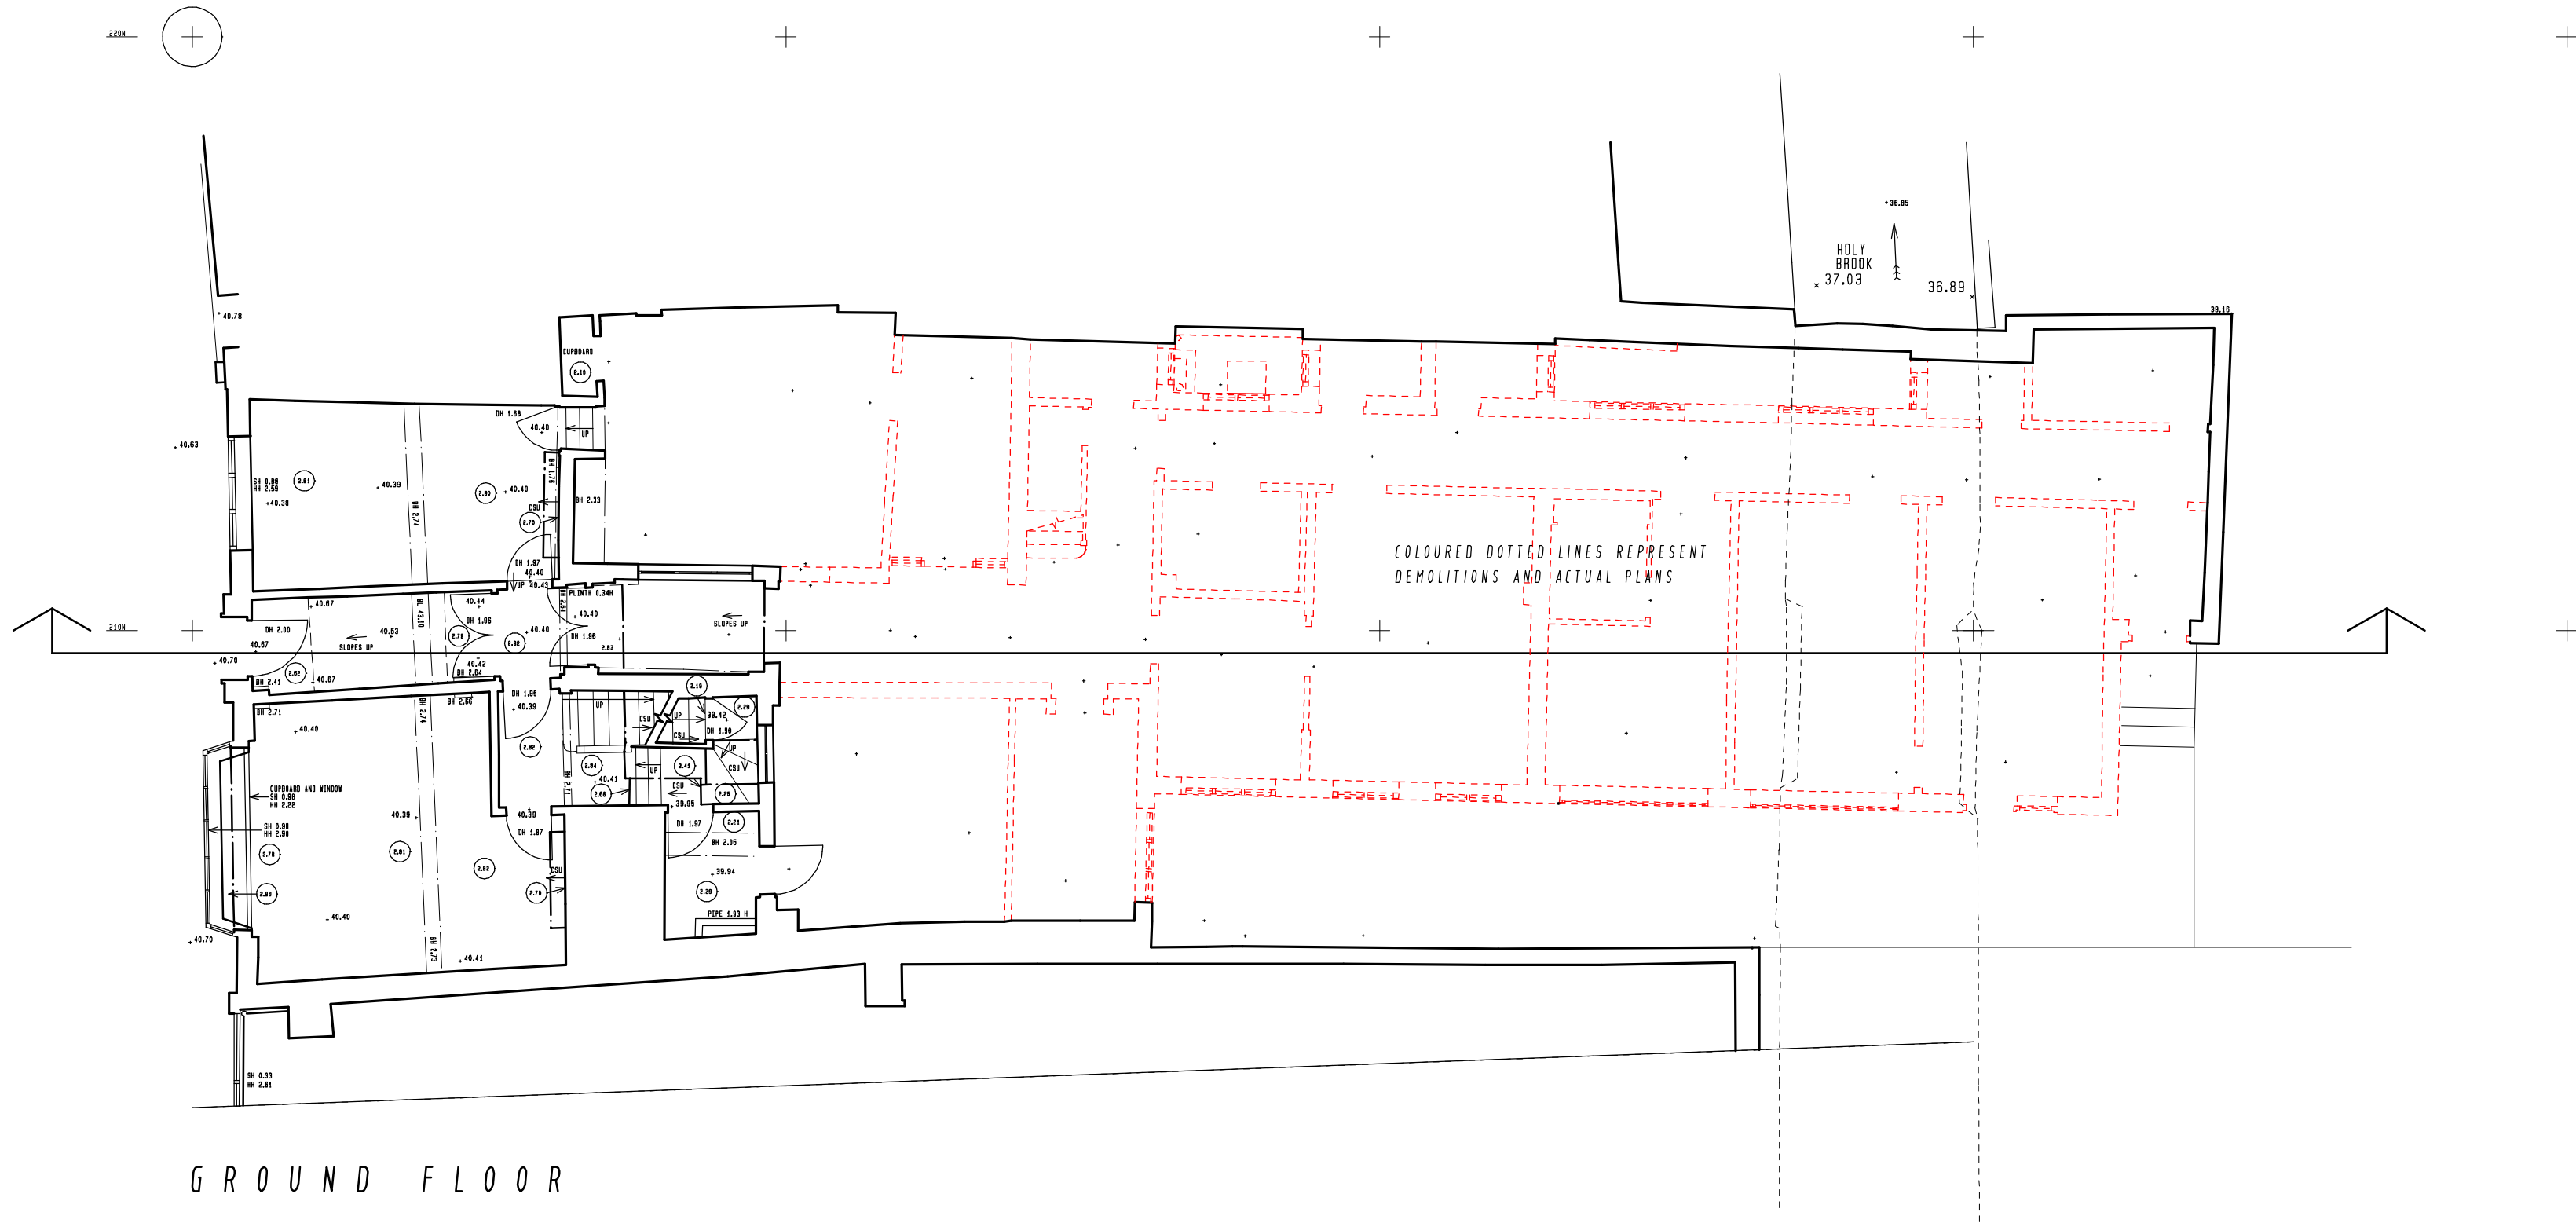


ALL DIMENSIONS TO BE CHECKED ON SITE BEFORE ANY WORK COMMENCES
ANY DISCREPANCIES TO BE REPORTED TO THE SUPERVISING OFFICER

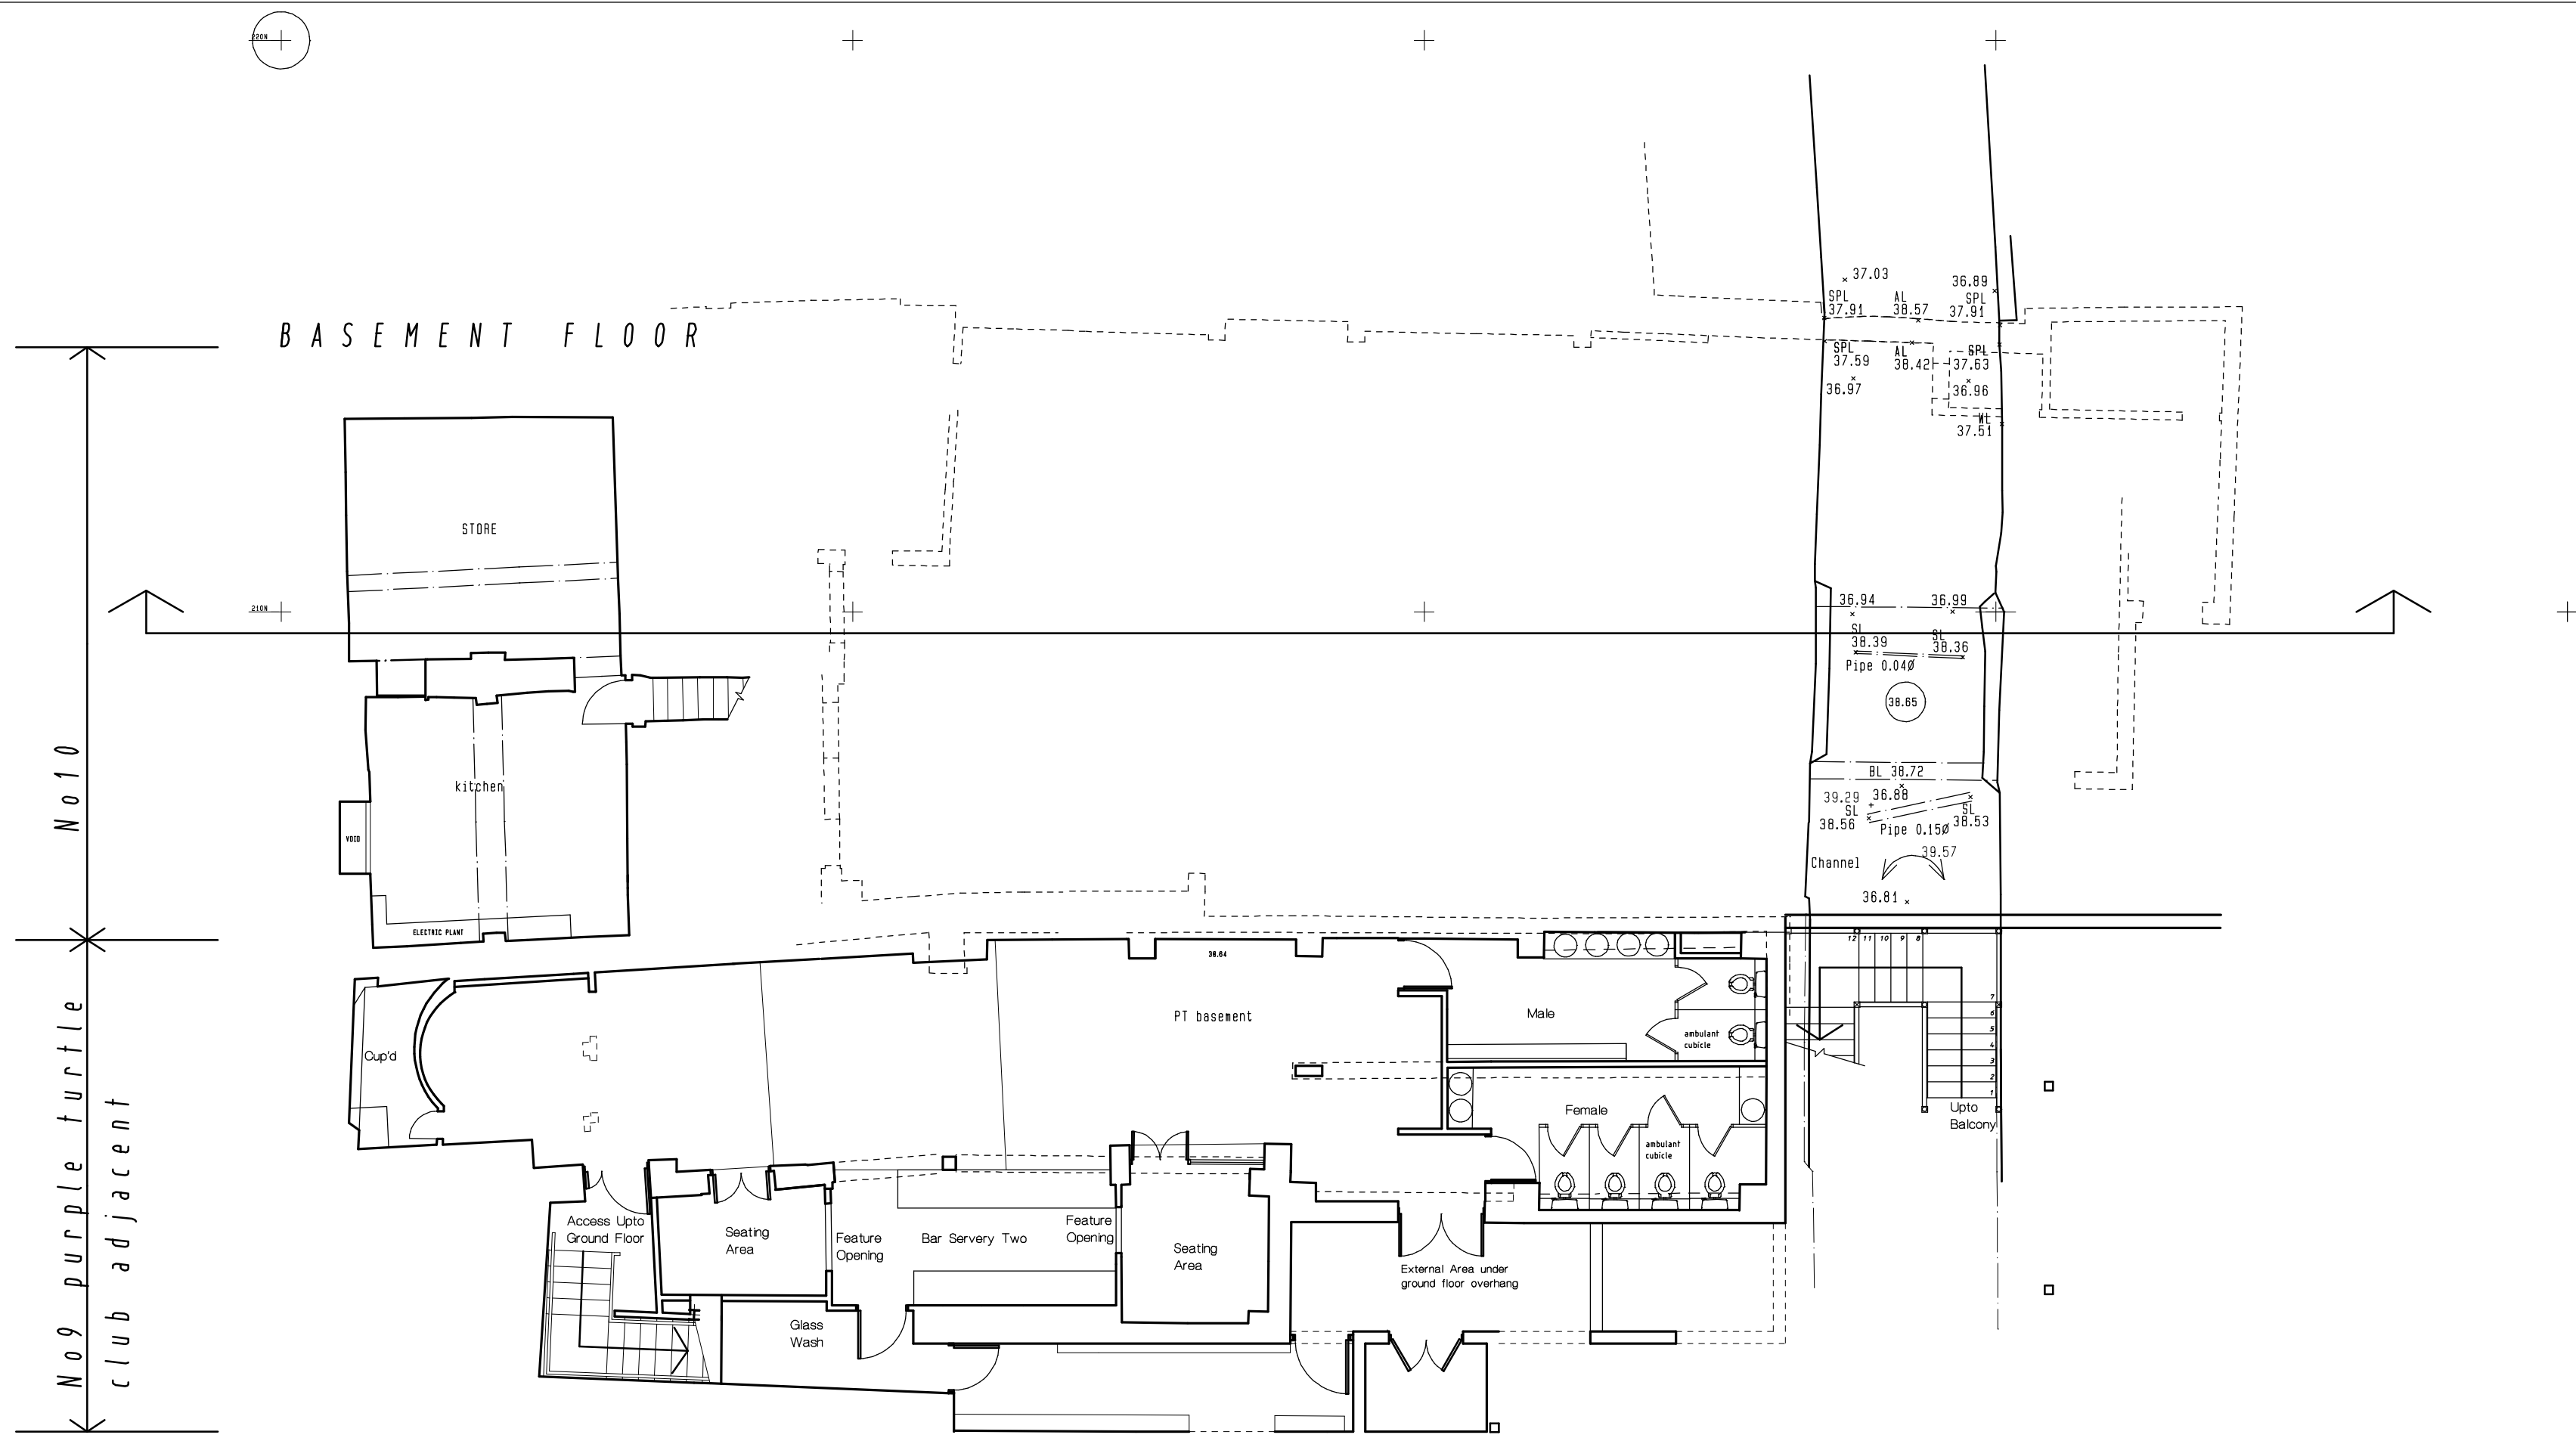

Issue Revision Date

alan brown design

TEL: 07535 642589 E-MAIL: alantbrown@hotmail.com

Project: No 10 Gun street reading

Title: Existing Plans with demolitions

Client: No 10 Gun street

Date: Feb 2022 Scale: 1:100 at A3 Drawn By:

Drawing No: 101 Rev: 0