
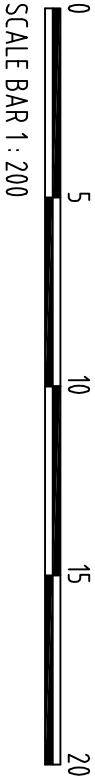


NOTE
ALL MATERIALS INTENDED TO BE USED ON
NEW EXTENSION ARE TO MATCH EXISTING.
THIS DRAWING HAS BEEN PREPARED WITHOUT
THE BENEFIT OF AN ACCURATE SITE SURVEY

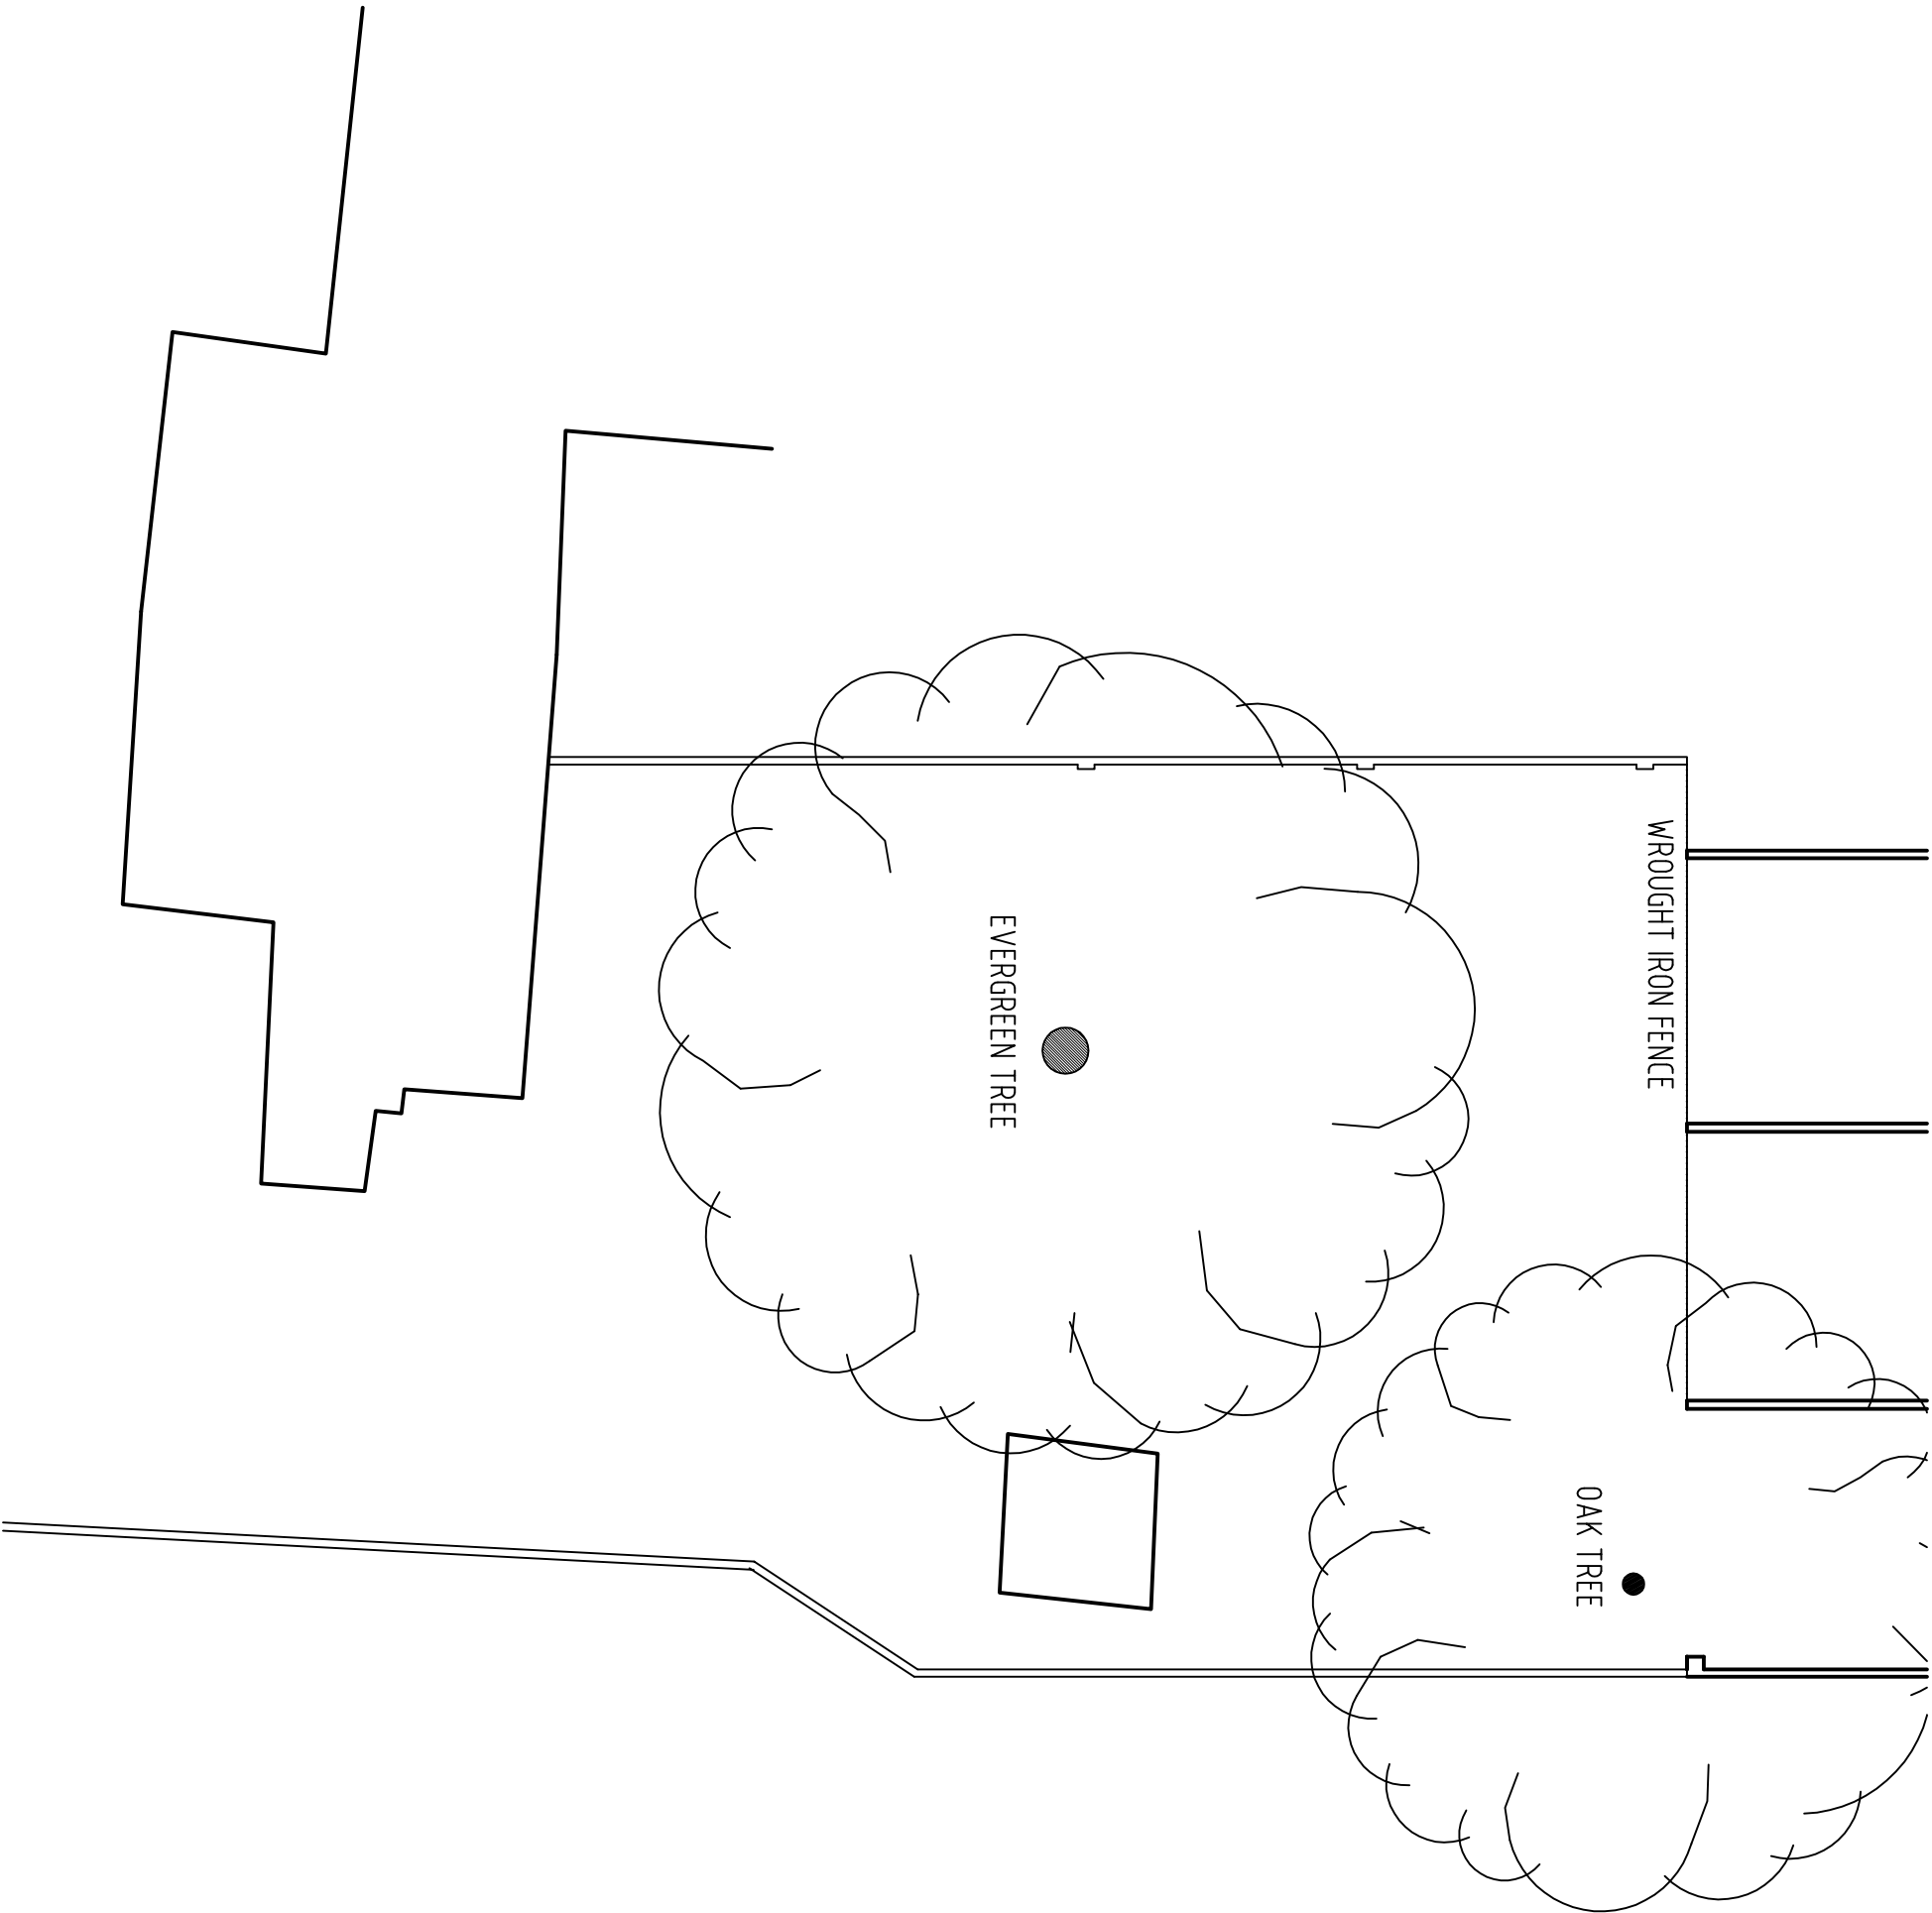

REF		
RICHARD FENN DESIGNS LIMITED		
11 HARRIER CLOSE, WOODLEY, READING, BERKSHIRE. RG5 4PE. Telephone READING (0118) 9691684 E-Mail : architect@ntlworld.com		
PROPOSED NEW BOUNDARY WALL TO THE REAR OF "THE WHITE HOUSE" 41 EASTERN AVENUE, READING, BERKSHIRE for MR ALI AKBAR		
EXISTING SITE LAYOUT		
DATE	SCALE	
JANUARY 25th 2023	1 : 200	
DRAWING NO.	REVISION	
AA.11		