


GROUND FLOOR

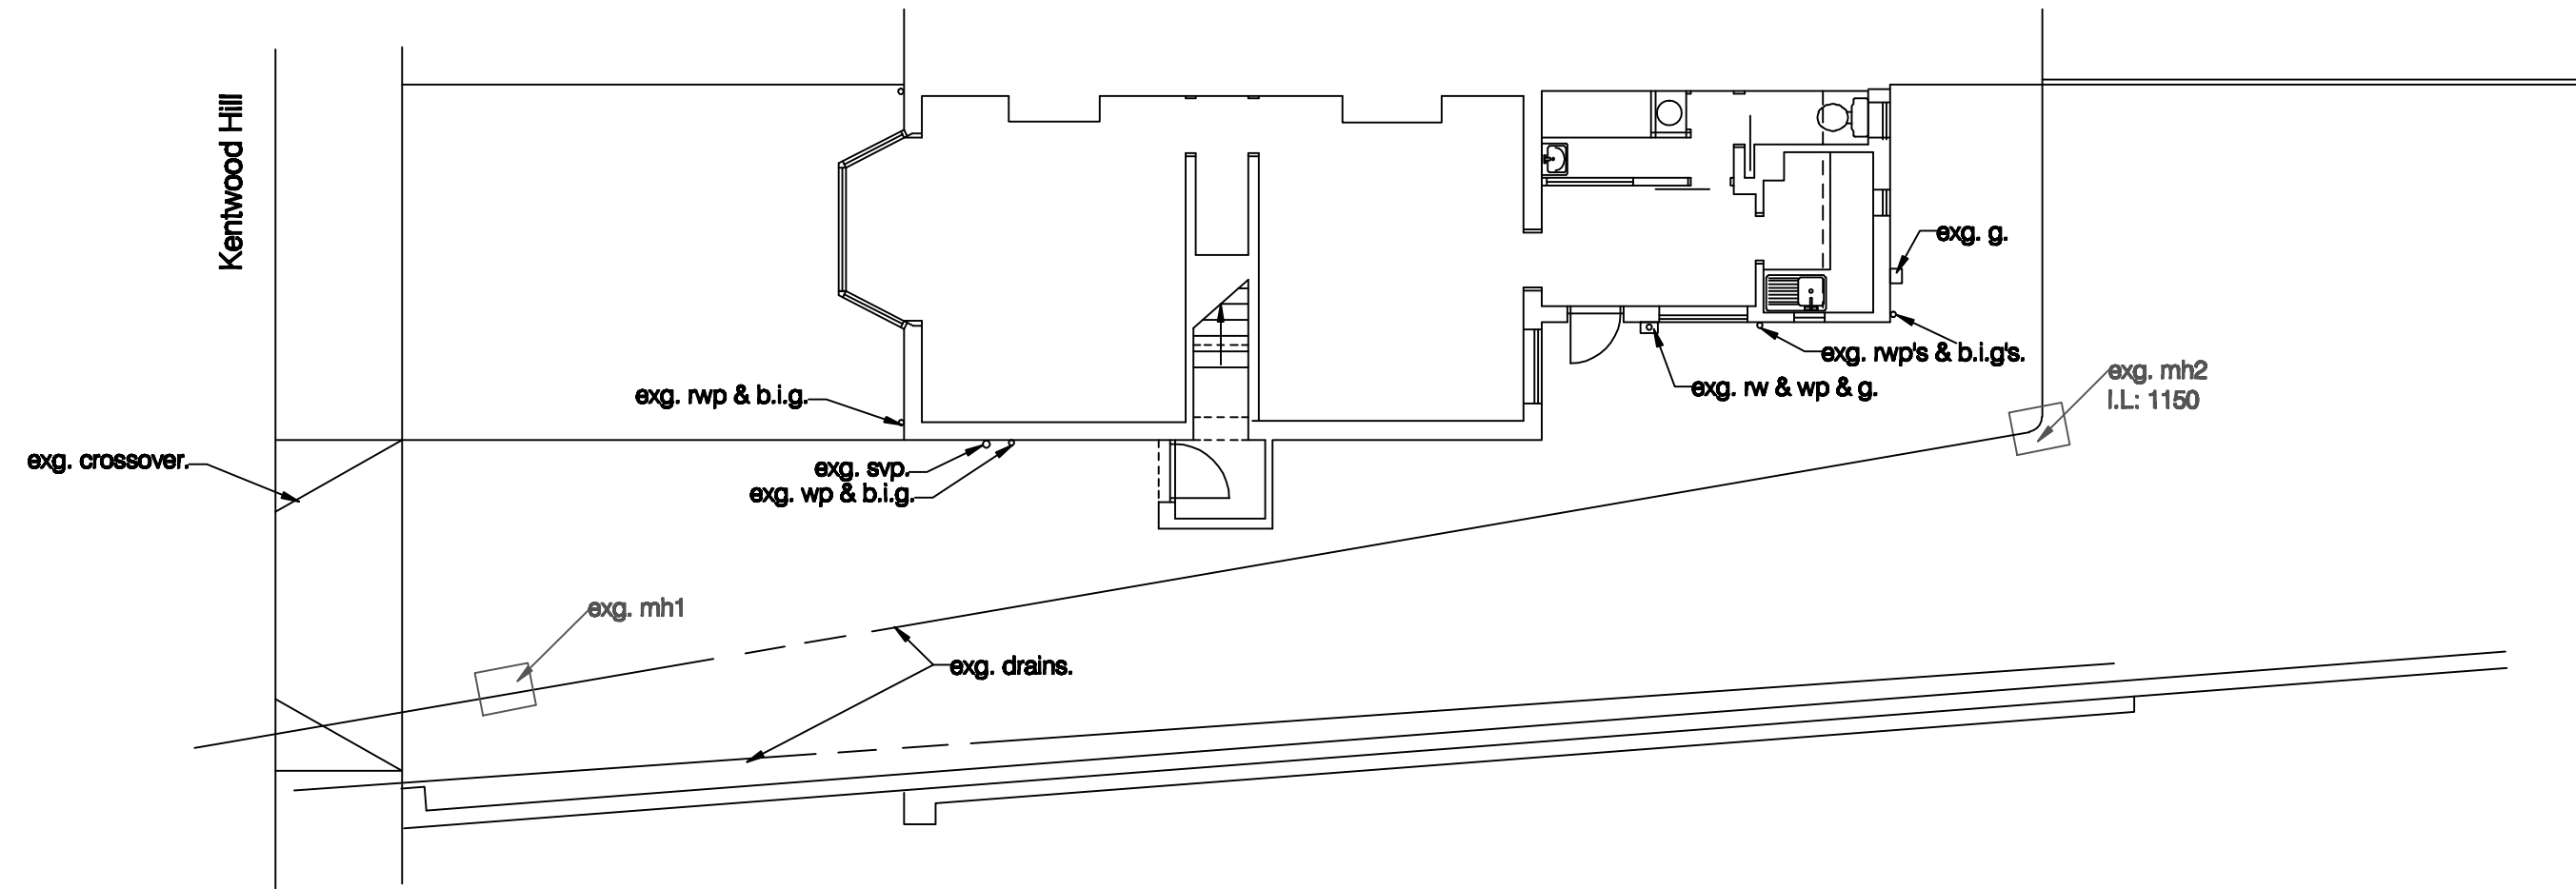

project

16 Kentwood Hill, Tilehurst
Reading, Berkshire

for
title

Mr H Tevfik
1:100 Plans & Elevations as Existing

Drawing no:

1333 / 1 / a

M D Howlett
architectural consultant



11 Prospect Street, Caversham, Reading
Berkshire RG4 8JB; Tel: (0118) 947 7117
Email: pmaarc@globalnet.co.uk

Date: January 2022


0 1 2 metres (1:100 on A2)

Revision a: Boundary altered to suit site conditions. May 2023.


FIRST FLOOR

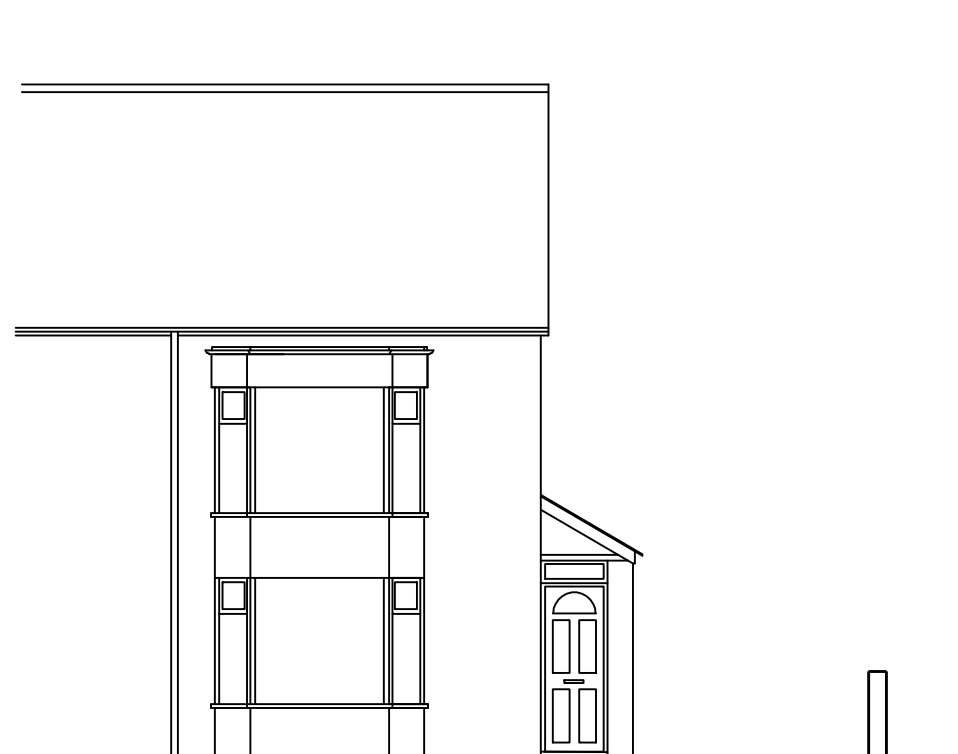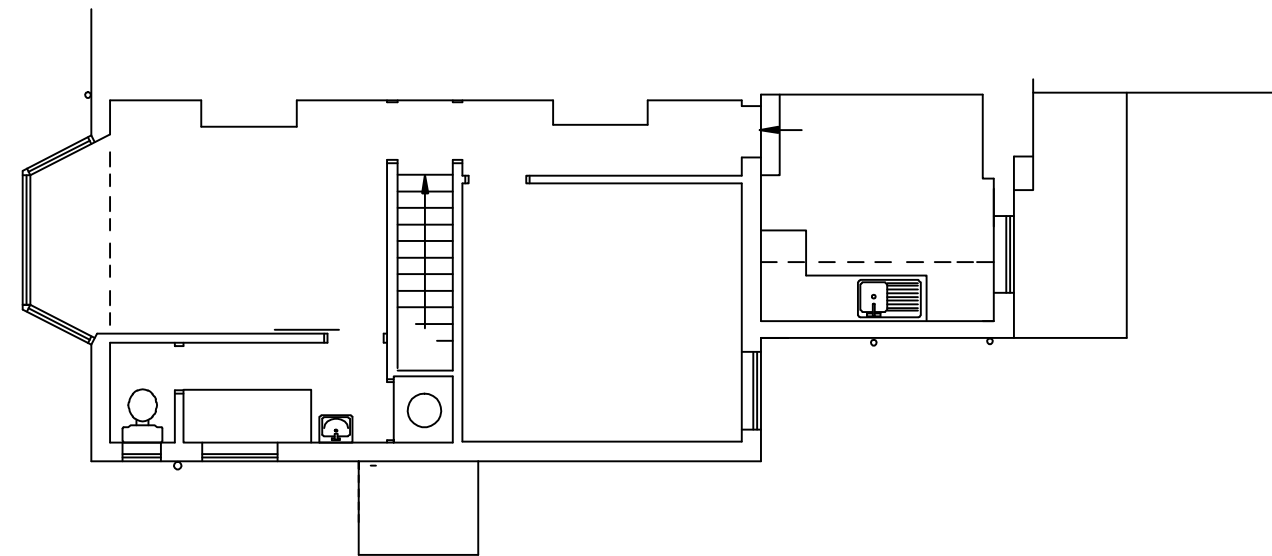

FRONT

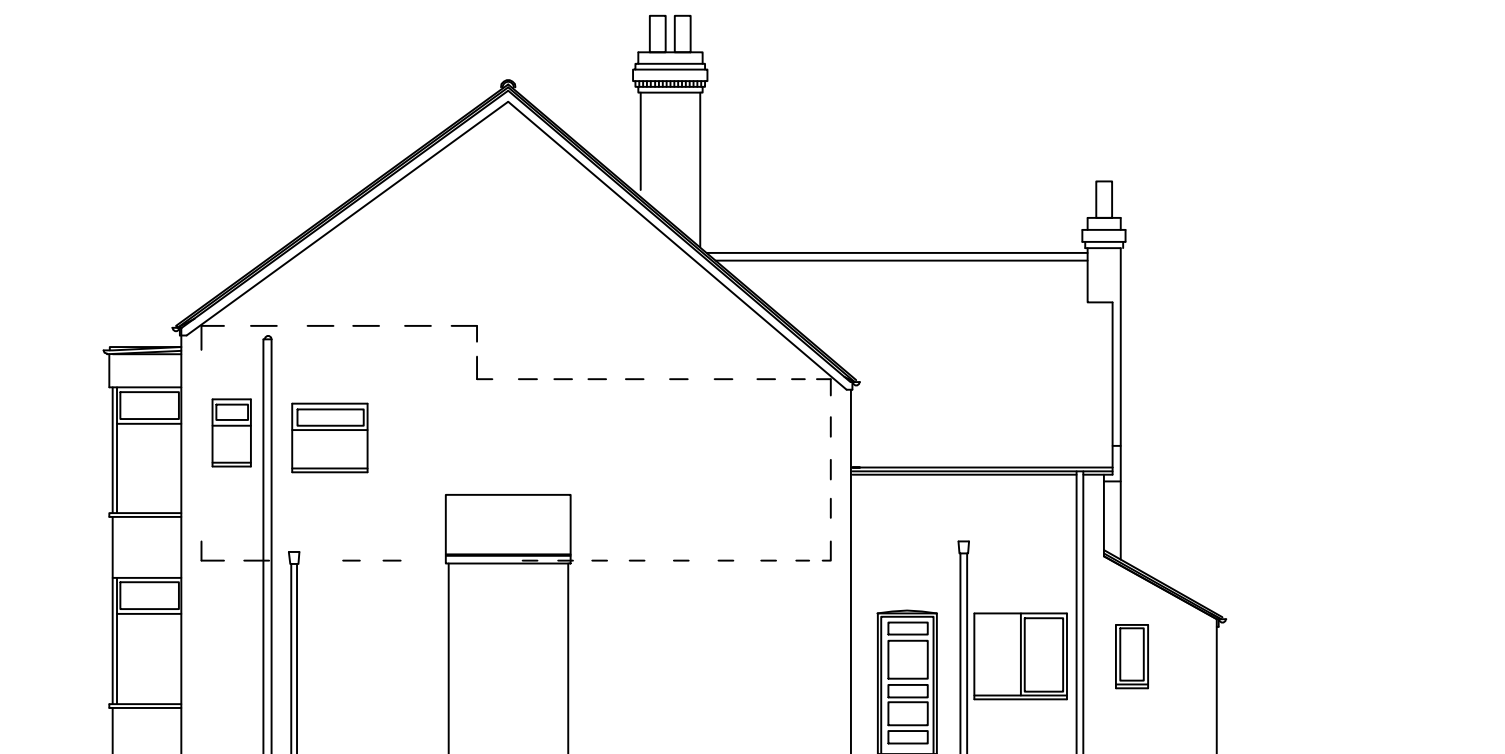

SIDE

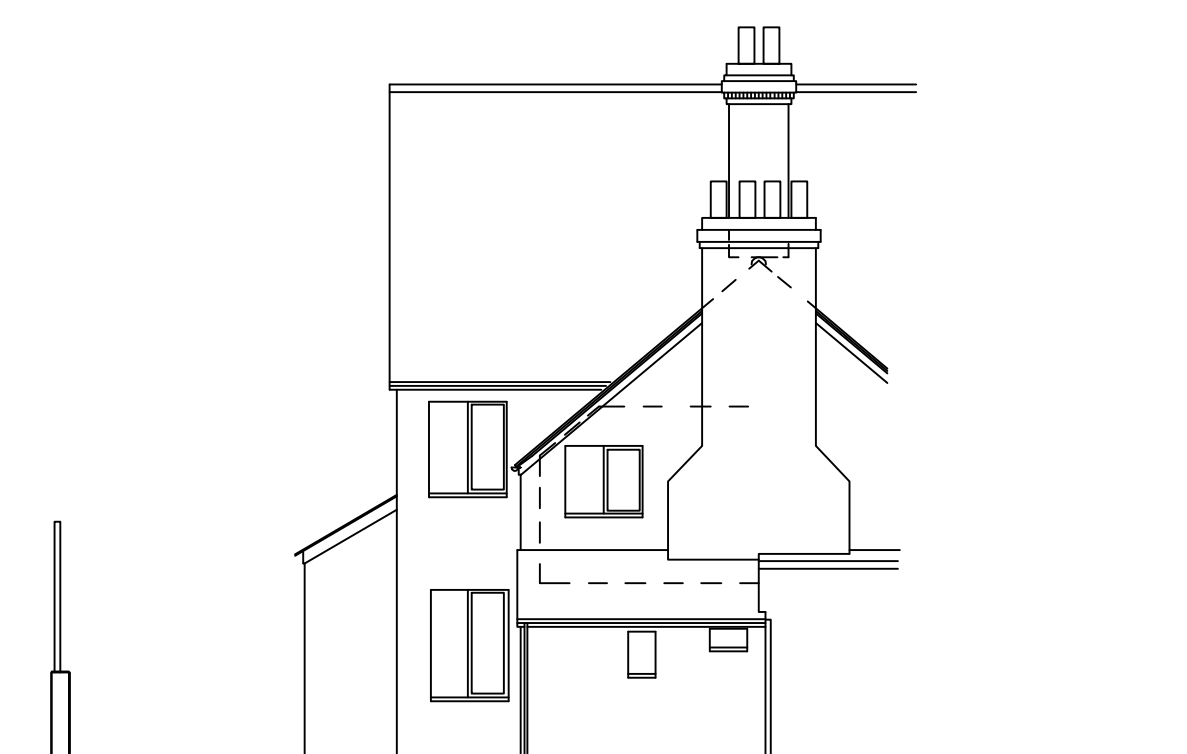

REAR