

project

92 Whitley Street
Reading, Berkshire

for title

Messrs R Hussain & G Iqbal
1:100 Site as Existing

Drawing no:

1285 / 4 / a

M D Howlett
architectural consultant

11 Prospect Street, Caversham, Reading
Berkshire RG4 8JB; Tel/Fax: (0118) 947 7117
Email: pmaarc@globalnet.co.uk




Date: April 2020

0 1 2 metres (1:100 on A2)

Revision a: W. elevation added. Feb 2023.

GROUND FLOOR

FIRST FLOOR

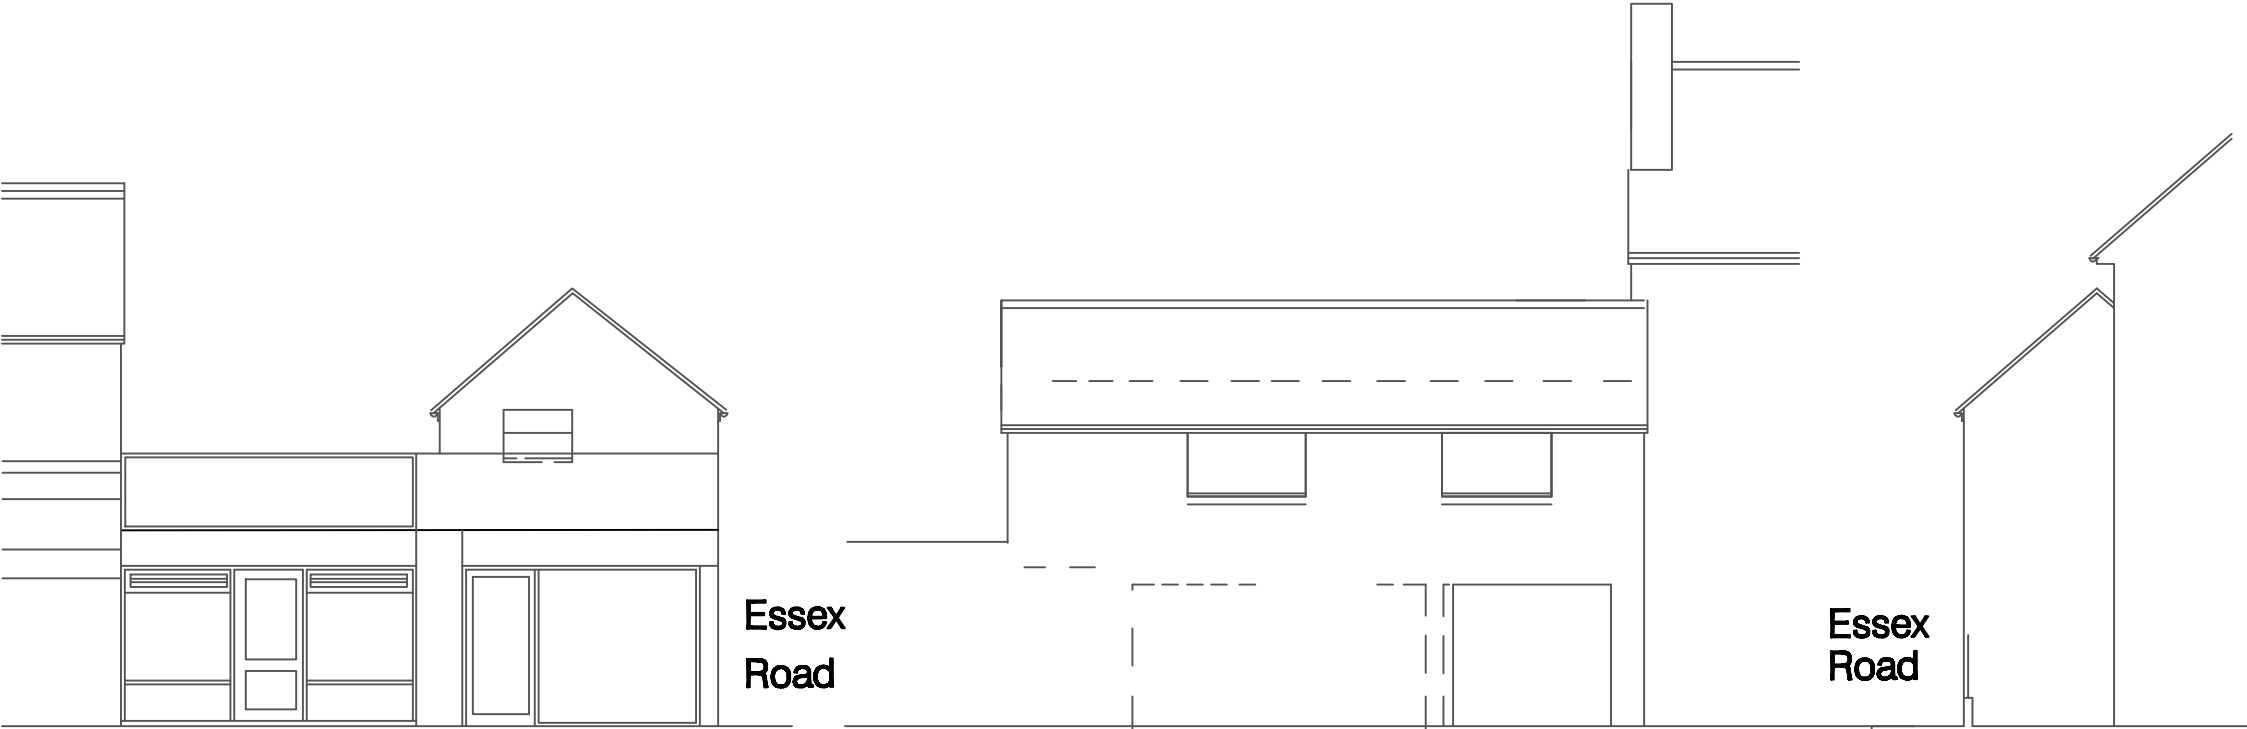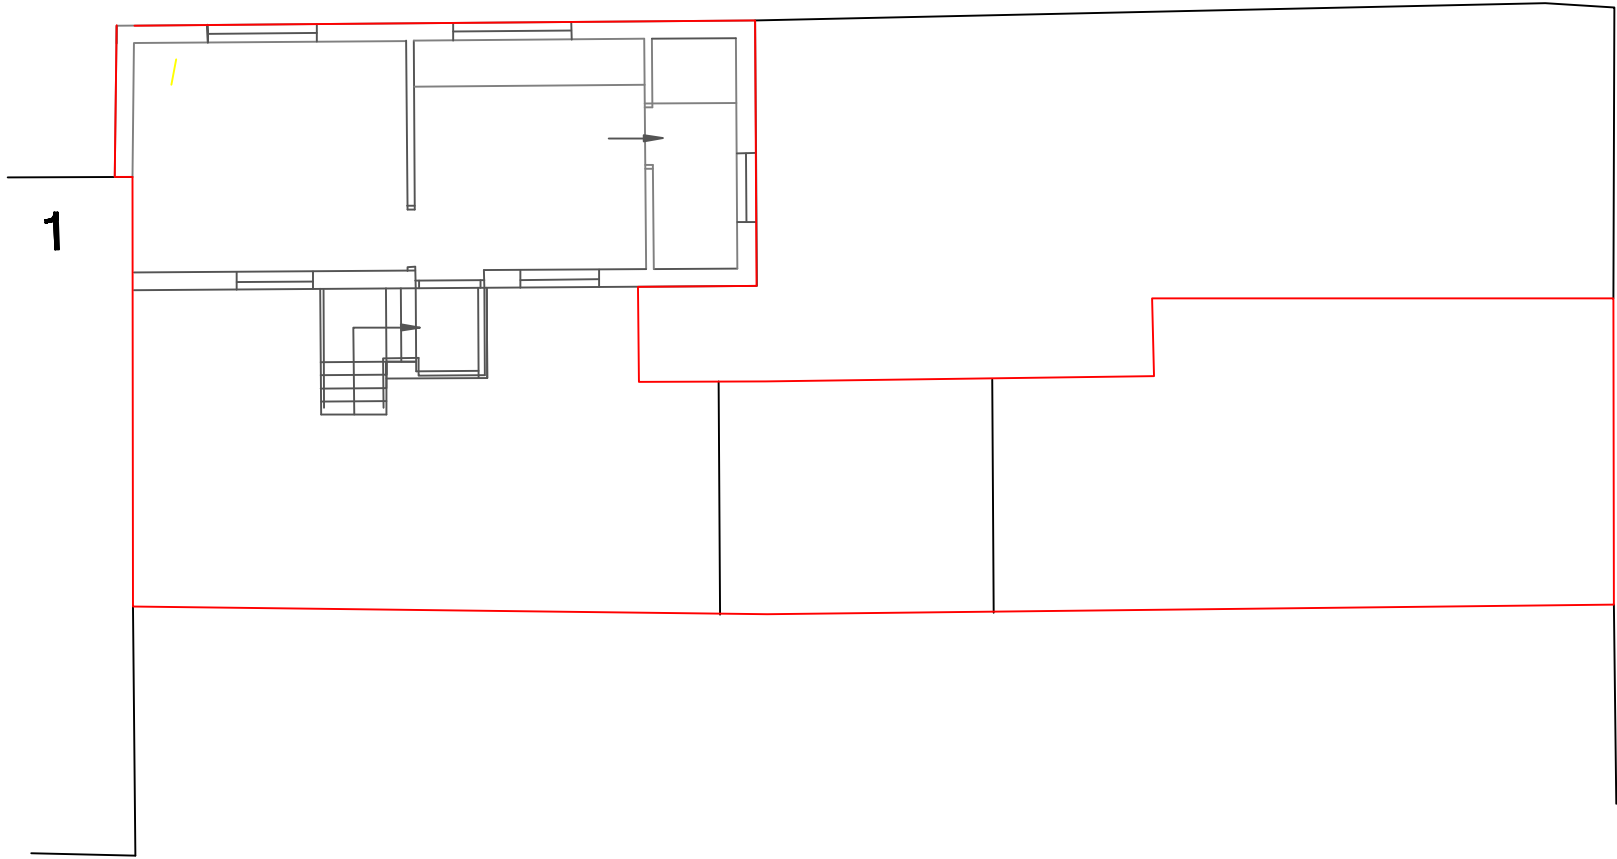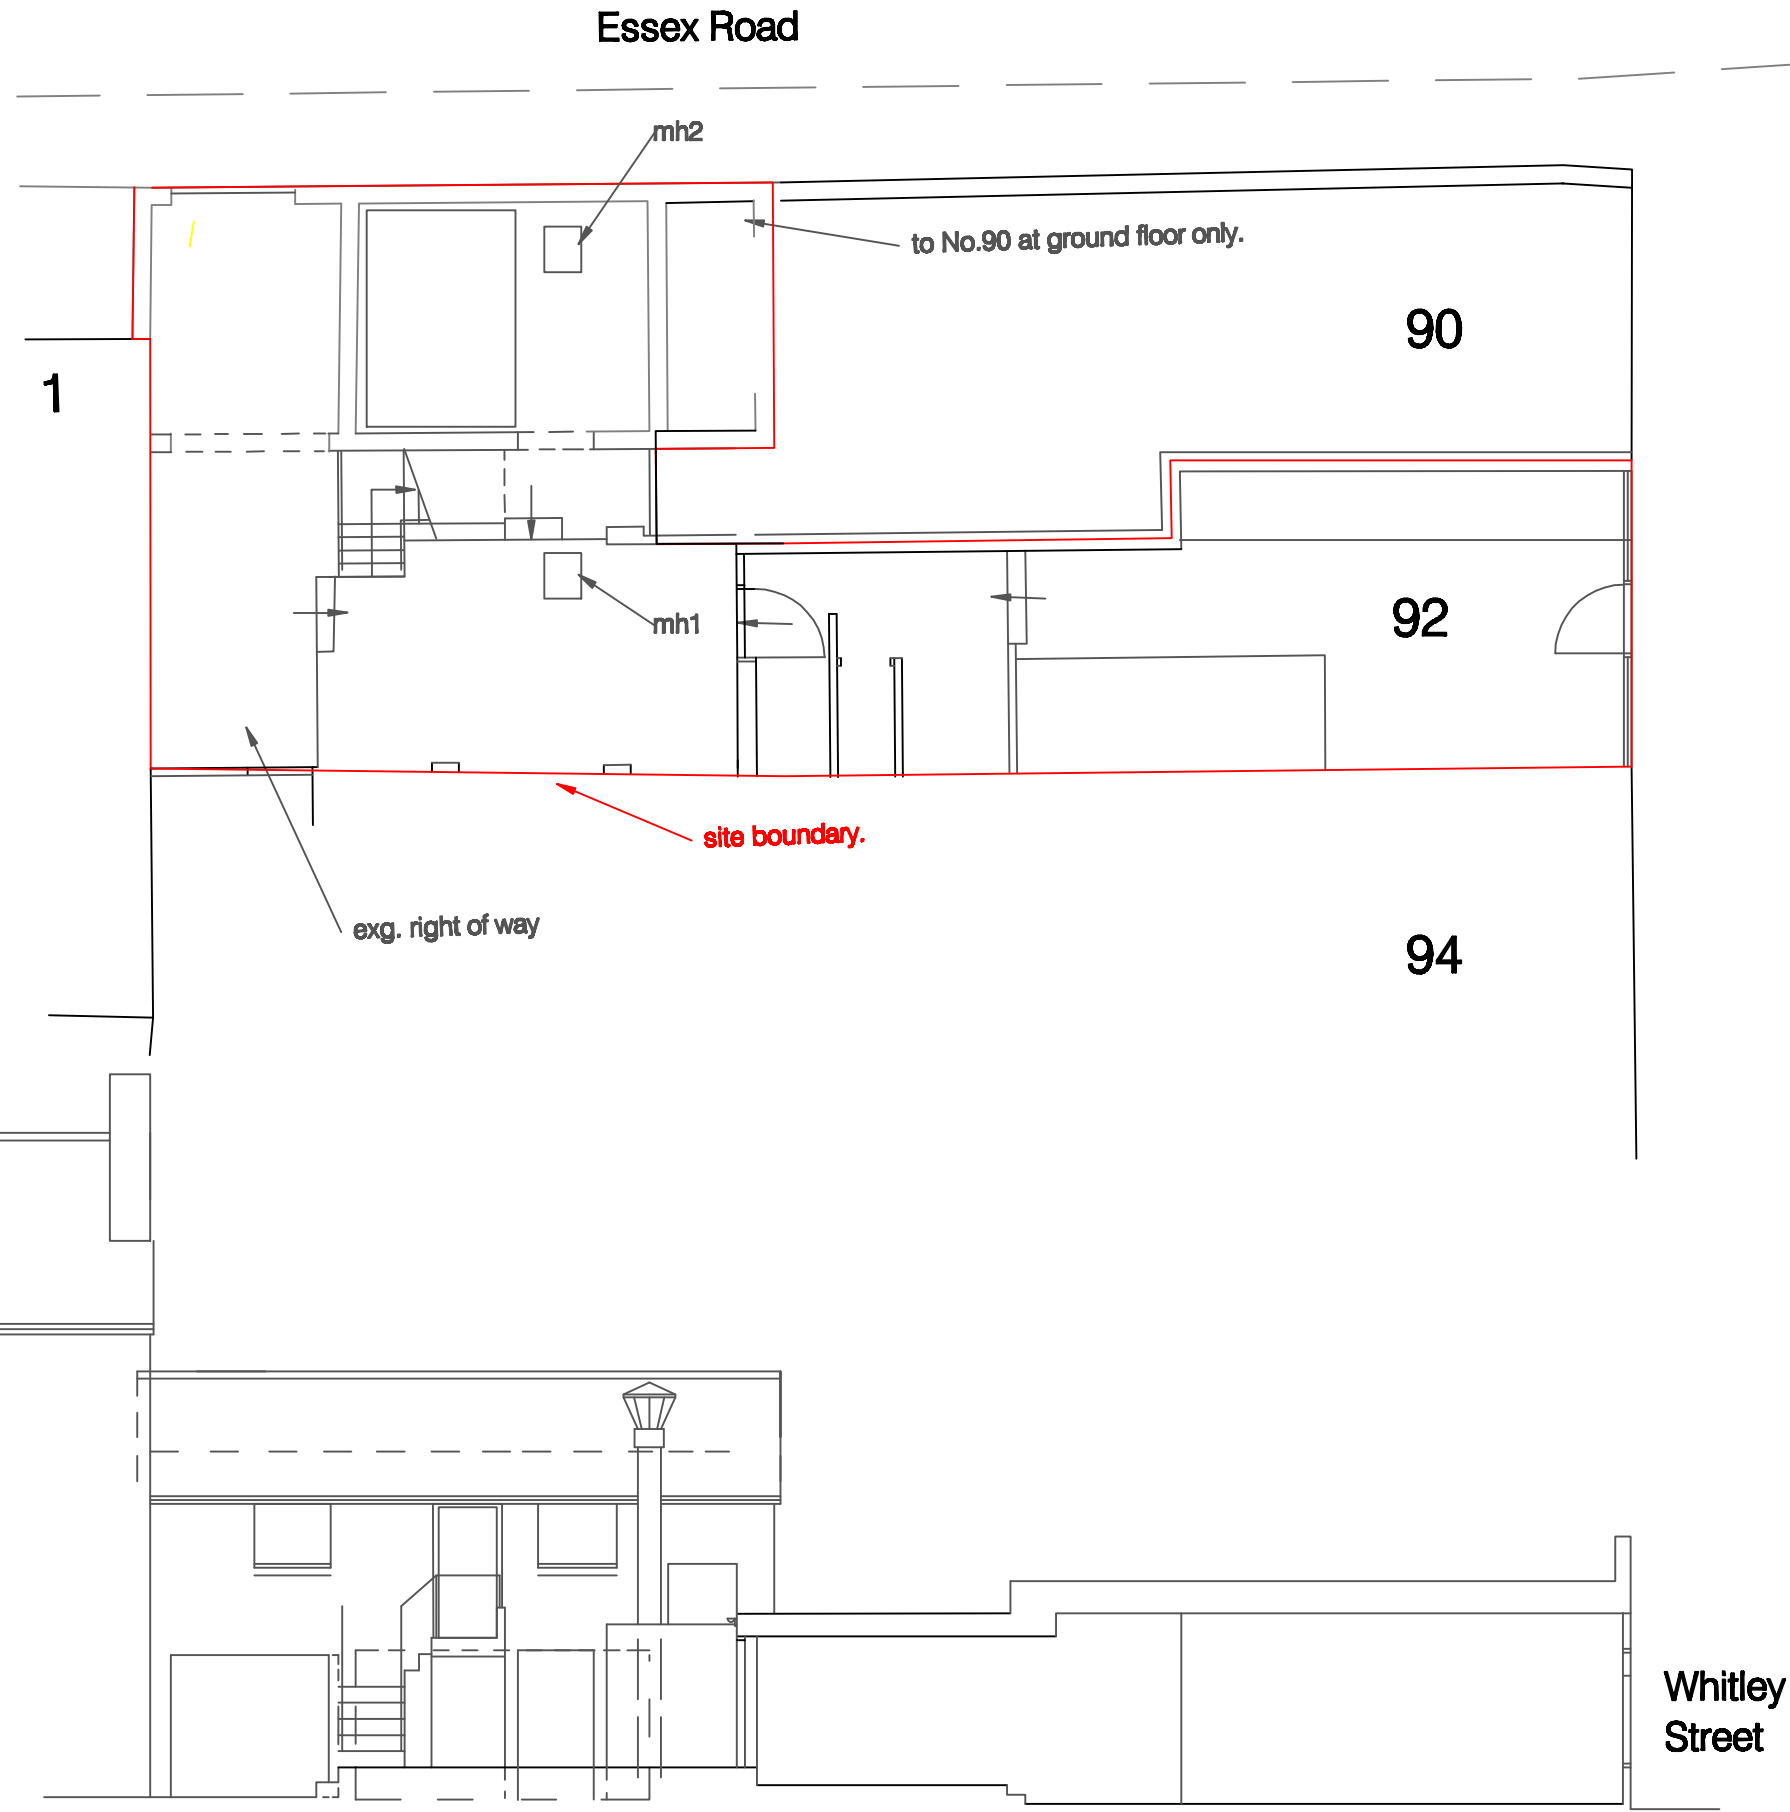

EAST

NORTH

WEST

SOUTH