


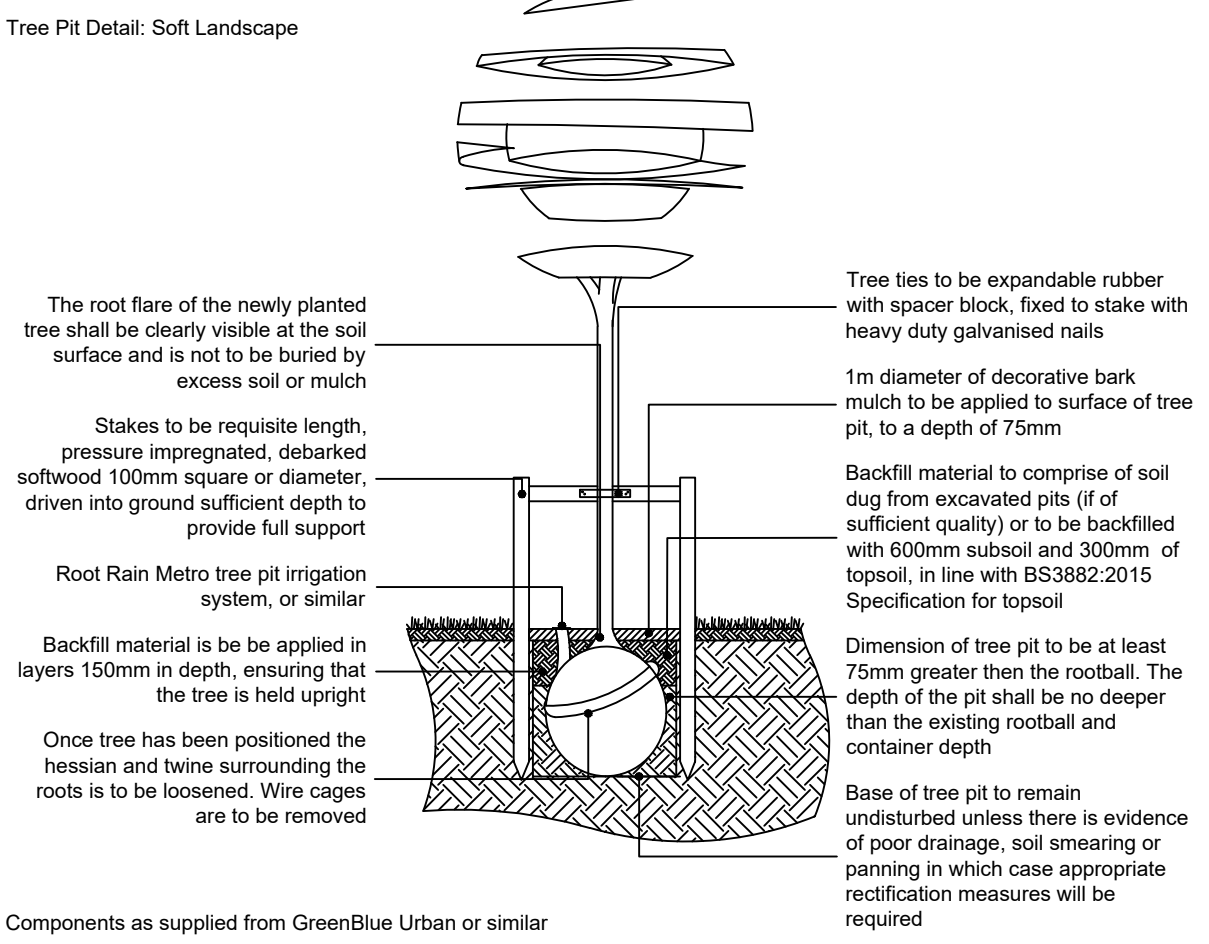

Planting Schedule

Trees					Specification		No.
Species Name	Girth	Height	Density				
Alnus glutinosa	16-18cm	400-450cm	Counted		Extra Heavy Standard	Clear Stem min. 200 :3x RB1	68
Carpinus betulus	16-18cm	400-450cm	Counted		Extra Heavy Standard	Clear Stem min. 200 :3x RB1	68
Cornus sanguinea	60-90cm	0.5C	Double Staggered at 0.3m offset		Branched :BR	Plant and maintain as hedge	68
Corylus avellana	16-18cm	400-450cm	Counted		Extra Heavy Standard	Clear Stem min. 200 :3x RB1	68
Sorbus torminalis	16-18cm	400-450cm	Counted		Extra Heavy Standard	Clear Stem min. 200 :3x RB1	68

Conifers					Specification		No.
Species Name	Height	Pot Size					
Pinus mugo 'Gnom'							

Shrubs					Specification		No.
Species Name	Height	Pot Size					
Acer campestre	60-90cm				Branched :BR	Plant and maintain as hedge	68
Acer palmatum 'Dissectum Viridis'	60-90cm	15L			Branched :5 brks :C	Plant as specimen	Counted
Berberis thunbergii 'Tiny Gold'	20-30cm	3L			Branched :4 brks :C		23
Cornus sanguinea	60-80cm				Branched :BR		68
Corylus avellana	60-90cm				Branched :BR	Plant and maintain as hedge	68
Daphne mezereum	40-60cm				Branched :BR		68
Euonymus europaeus	60-80cm				Branched :BR		68
Euonymus fortunei 'Emerald Gaiety'	60-80cm	3L			Bushy :7 brks :C		23
Hebe 'Caledonia'	20-30cm	3L			Bushy :5 brks :C		23
Hypericum androsaemum	30-40cm	3L			Branched :C		68
Ligustrum ovalifolium	30-40cm	3L			Bushy :C		68
Ligustrum ovalifolium	60-80cm				Branched :BR		68
Ligustrum ovalifolium	100-120cm				0/2 :Branched :5 brks :BR	Plant and maintain as hedge	79
Mahonia 'Soft Caress'	20-30cm	3L			Branched :3 brks :C		23
Photinia fraseri 'Red Robin'	80-100cm	14L			Branched :C	Plant as specimen	Counted
Potentilla fruticosa	30-40cm	3L			Branched :C		68
Prunus padus	60-90cm				Branched :BR	Plant and maintain as hedge	68
Salix lanata	60-80cm				Branched :BR		68
Sambucus nigra	60-80cm				Branched :BR		68
Santolina chamaecyparissus 'Lemon Queen'	30-40cm	3L			Bushy :C		68
Sarcococca hookeriana	20-30cm	3L			Bushy :6 brks :C		23
Viburnum lantana	60-90cm				Branched :BR	Plant and maintain as hedge	68
Viburnum lantana	60-80cm				Branched :BR		68
Viburnum opulus	60-80cm				Branched :BR		68

Herbaceous					Specification		No.
Species Name	Height	Pot Size					
Galium odoratum	2L	Full Pot					29
Primula vulgaris	1-1.5L	Full Pot					35
Salvia argentea	3L	Bushy :C					17
Thymus vulgaris	3L	Bushy :C					19

Grasses					Specification		No.
Species Name	Height	Pot Size					
Miscanthus sinensis	10L	Full Pot					Counted 6

- Legend**
- Existing vegetation to be retained and protected during construction
 - Asphalt surface, dark grey colour
 - Asphalt surface, light grey colour
 - Concrete block paving, herringbone pattern, grey colour
 - Proposed tree planting within soft landscape
 - Anticipated mature canopy spread
 - Proposed specimen shrub planting
 - Proposed single species hedge planting to be planted in a double staggered row 300mm apart and at 500mm centres in each row. To be maintained at 1-1.5m height
 - Proposed species-rich hedgerows to be planted in a double staggered row 300mm apart and at 500mm centres in each row. To be maintained at 1.5-2m height
 - Proposed mix shrub planting to be planted in groups of 3-5no. of each species and to receive 75mm bark mulch after planting operations
 - Existing grass to be retained and protected during construction, bare ground to be seeded with Heritage Woodland and Shaded Areas 80% Grass Seed Wildflower Mix, Product Code: 130CJ4110-PRO, sown at 5g/m², as supplied by John Chambers Wildflower Seed
 - Proposed free standing planter - Shrubtubs Square, CorTen Steel, 100x100x75cm, as supplied by Streetlife or similar
 - Proposed free standing planter - Shrubtubs Square, CorTen Steel, 200x200x90cm, as supplied by Streetlife or similar
 - Proposed 1m deep root barrier. Use ReRoot 1000, as supplied by GreenBlue Urban, or similar.

SPECIFICATION
All works generally, to comply with the written Soft Landscape Specification.

In case of quantity discrepancies, the quantities on the plan(s) take precedent over the quantities shown in the planting schedule.

NOTES:
DO NOT SCALE FROM DRAWING
NOT FOR CONSTRUCTION, FOR PLANNING PURPOSES ONLY

TO BE REVIEWED IN COLOUR

E	24/11/22	Tree relocated inside boundary	IS
F	15/11/22	Layout changes	IS
D	31/10/22	Water and Electric routes added	IS
C	30/08/22	Root barrier added	IS
B	16/08/22	Comments	IS
A	11/05/22	Client comments	IS
Rev	Date	Details	Drawn

ACD ENVIRONMENTAL

HEAD OFFICE
Rodbourn Rail Business Centre, Grange Lane,
Malmesbury, SN16 0ES
Tel: 01666 825646

4 & 5 The Old Mill, Fry's Yard, Bridge Street,
Codrington, GU7 1HP
Tel: 01483 425714

Suite 6, Crescent House, Yonge Close,
Eastleigh, SO50 9SX
Tel: 02382 026300

email: mail@acdenv.co.uk
www.acdenvironmental.co.uk

SORBON ESTATES

scheme: Reading Link Retail Park,
Rose Kiln Lane, Reading

client: Sorbon Estates

drawing: Landscape Proposals

date: April 2022

scale: 1:200@A1

drawing no: SOR23737-11F

drawn: IS checked: JS

Copyright of ACD Environmental Ltd. All rights described in Chapter IV of the Copyright, Designs and Patents Act 1988 have been generally asserted. 2011. Copyright of this plan remains with ACD until all fees have been paid in full.