


REV	COMMENTS	DATE

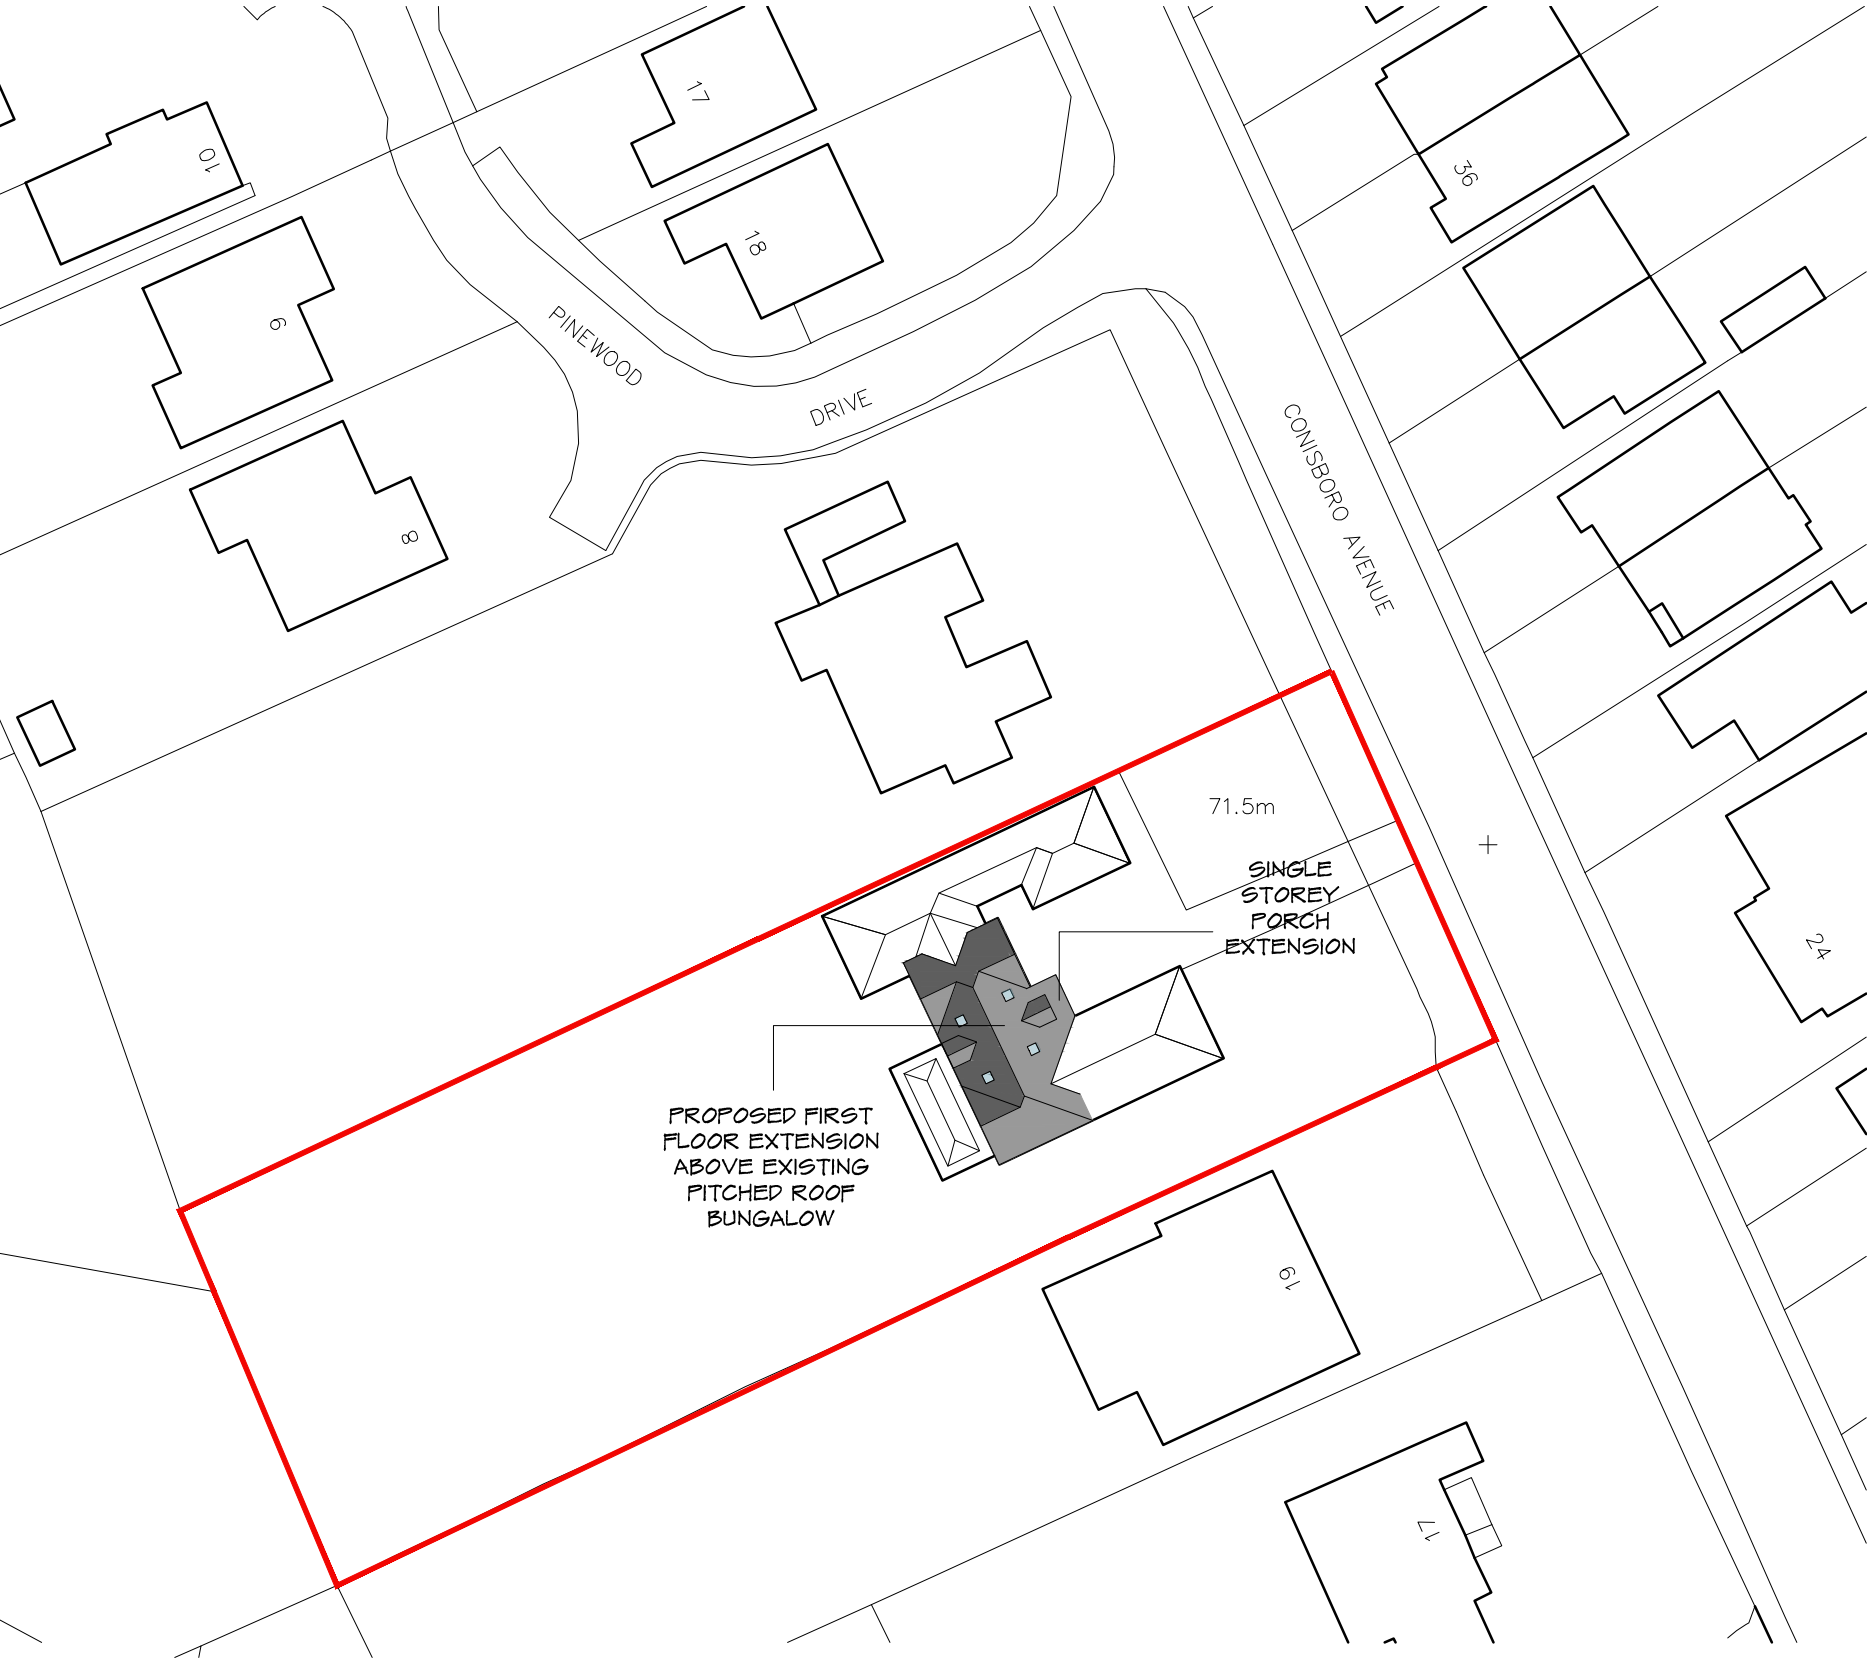

Block Plan 1:500

1:500 scale Bar
This Drawing has been produced for printing onto A3 size paper,
If printing on any other size please use the scale bar below.


0m 5m 20m 40m
2.5m 10m



Location Plan 1:1250

1:1250 scale Bar
This Drawing has been produced for printing onto A3 size paper,
If printing on any other size please use the scale bar below.

0m 12.5m 50m 100m
6.2m 25m

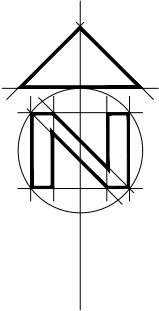



SHAUN•TANNER

ARCHITECTURE & PLANNING

www.stlarchitecture.co.uk studio@stlarchitecture.co.uk 0118 989 0808

CLIENT	Mr & Mrs A. McDowell				
PROJECT	23 Conisboro Avenue, Caversham, Reading, RG4 7JB				
DRAWING	BLOCK AND LOCATION PLAN				
STATUS	Draft				DATE Dec 2021
SCALE	1:500/1250 @ A3	DRAWN DN	CHECKED	NO 3824/200	REV

THIS DRAWING MUST NOT BE SCALED UNLESS ISSUED FOR PLANNING PURPOSES. ALL DIMENSIONS ARE TO BE VERIFIED PRIOR TO SETTING OUT, COMMENCING WORK, OR PRODUCTION OF FABRICATION DRAWINGS. REPORT ANY DISCREPANCIES TO THE SUPERVISING OFFICER IMMEDIATELY. ©