




NATIONAL
MAP CENTRE

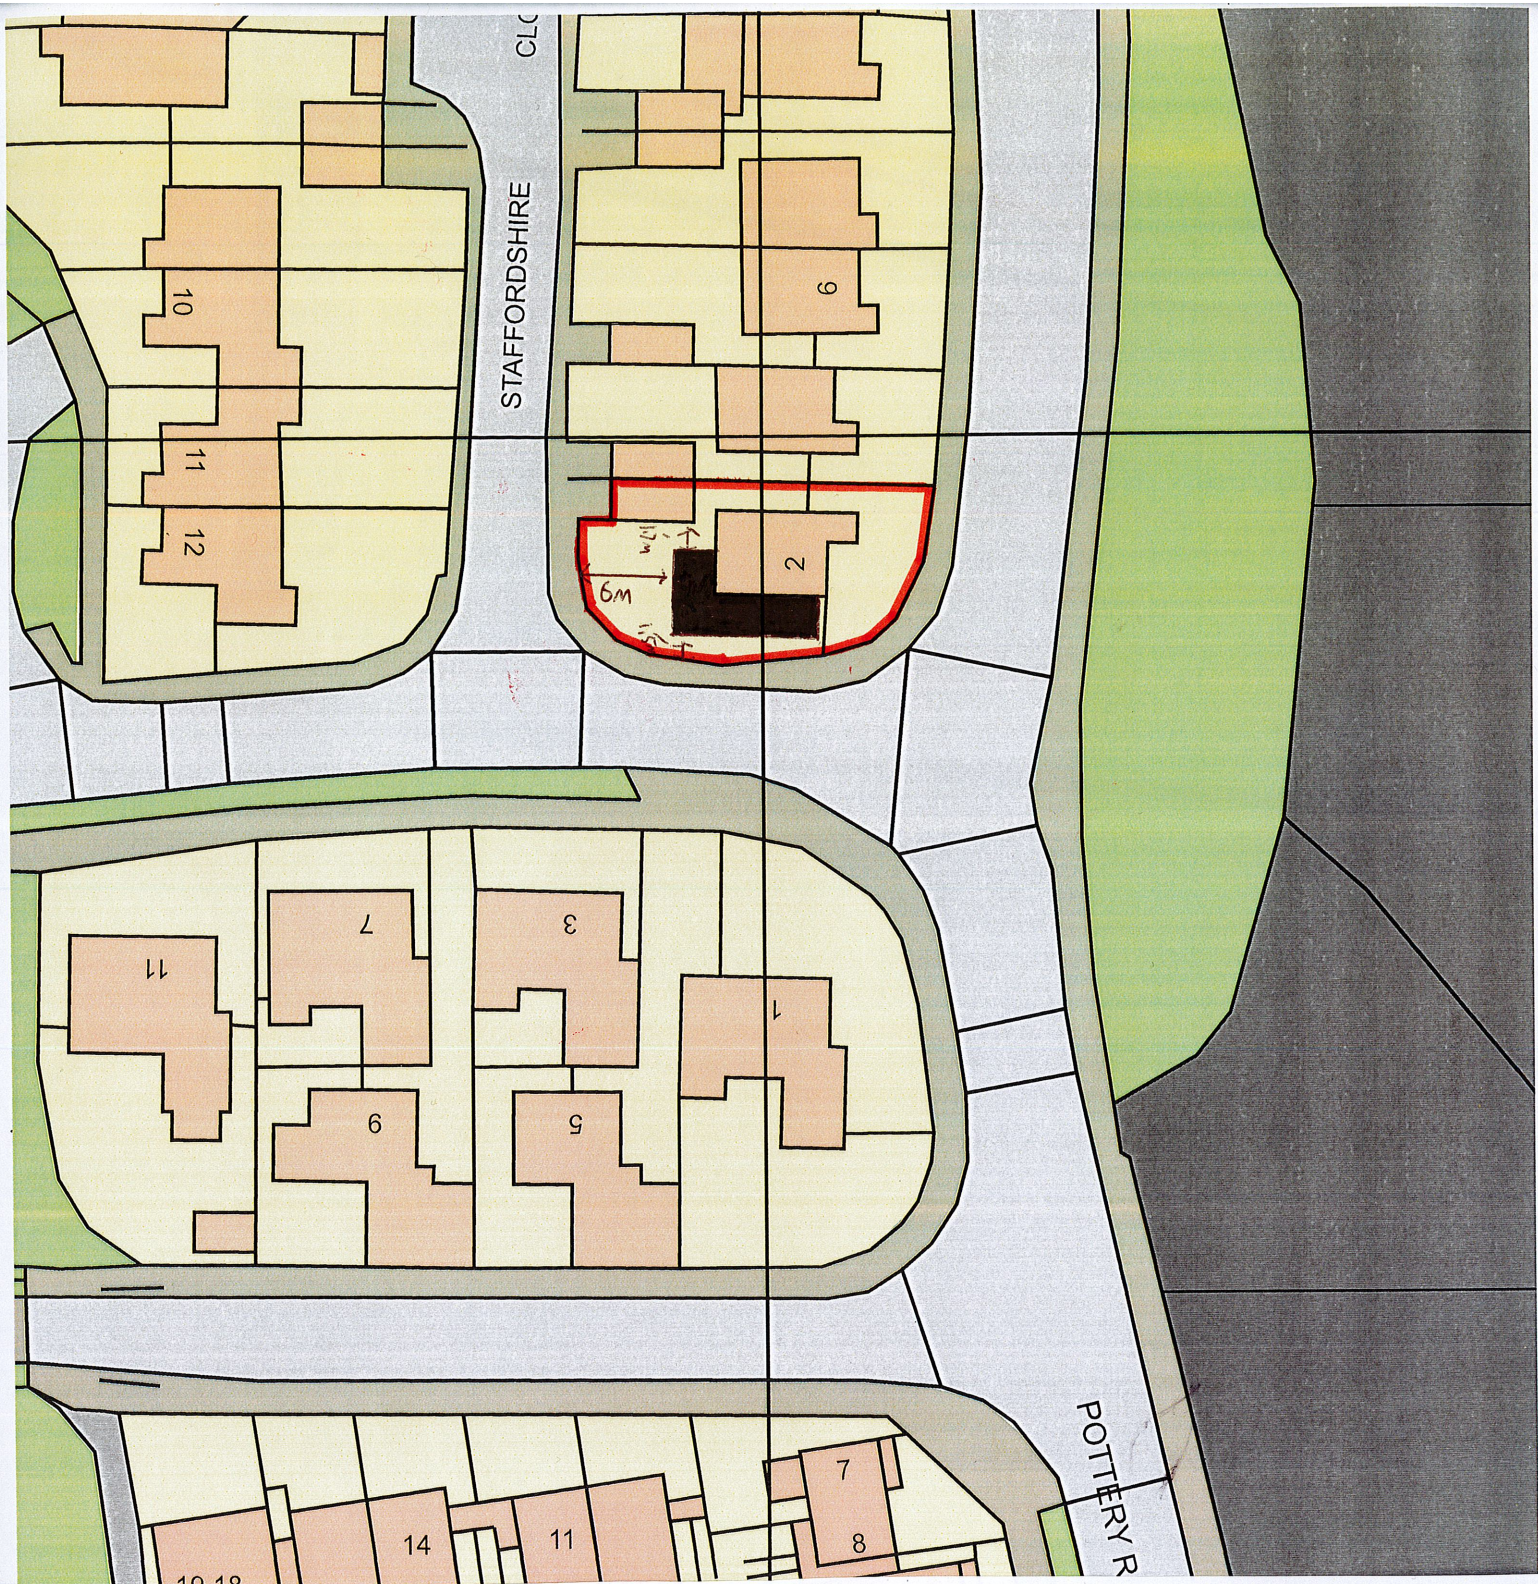

Os Licence number 100046950
Our Reference 900-12172

BLOCK PLAN

SCALE 1:500

0 20
METRES



Site Address
2 Pottery Road
Tilehurst
Reading
RG30 6BQ