


Notes:

1. THE COPYRIGHT OF THIS DRAWING IS VESTED IN ACN Structures

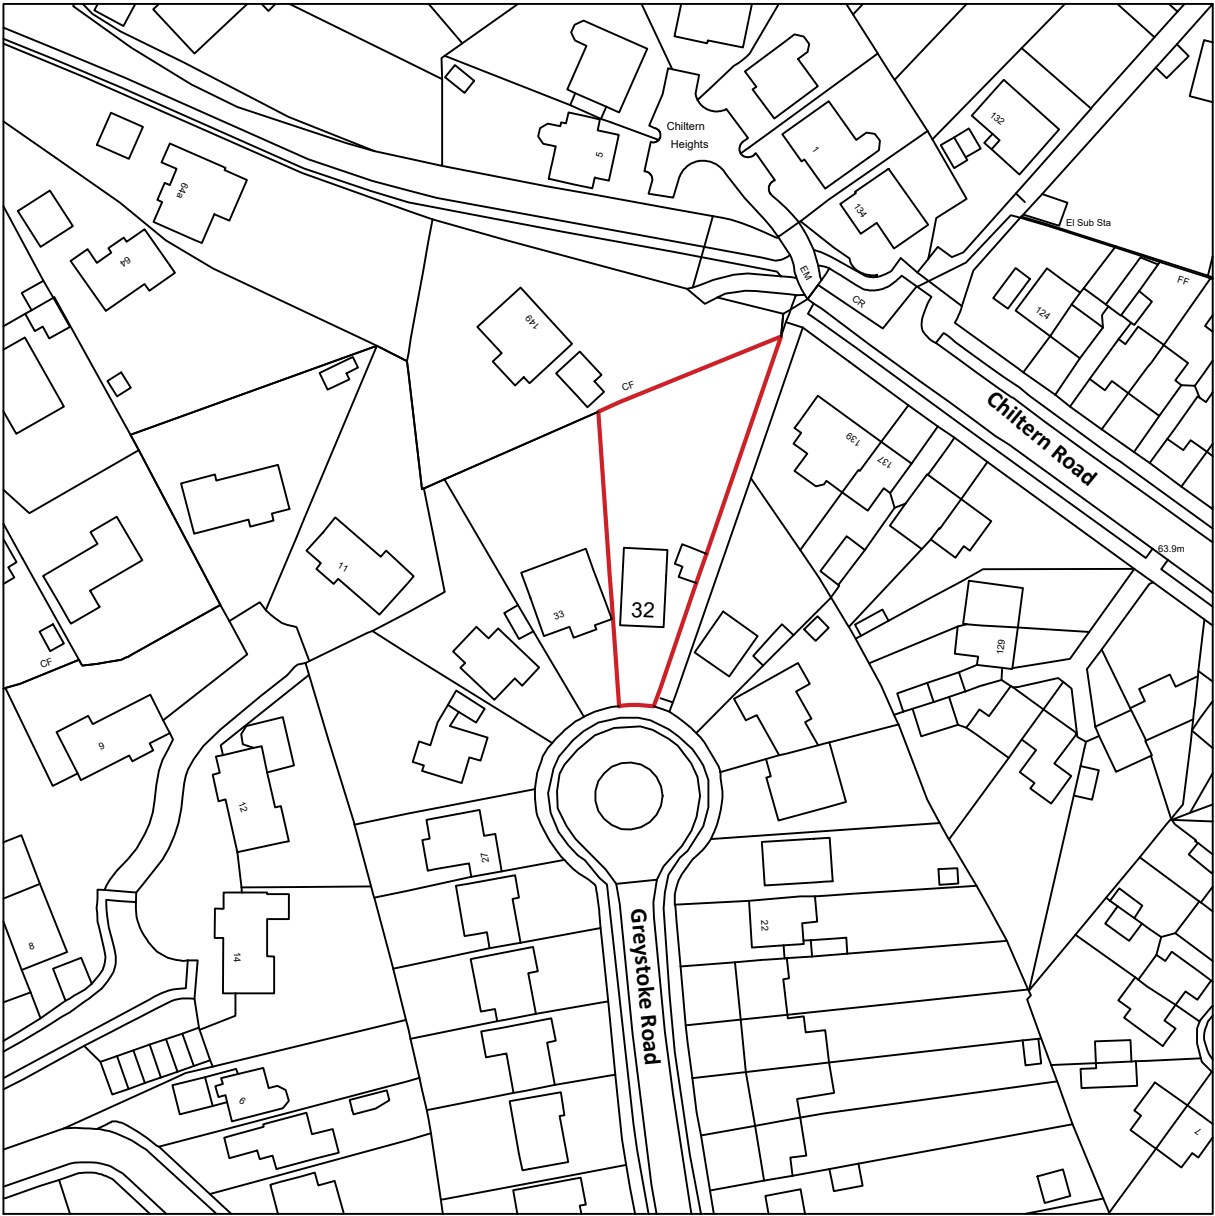

0 10 20 40m

1 Location Plan
Scale 1:1250



ACN Structures
3 Argyle Road
West Ealing
London
07835 148 268
acnstructures@gmail.com

SITE: 32 Greystoke Road
RG4 5EL

TITLE: Location Plan

SCALE AT A3: 1:1250	DATE: Feb 2023	DRAWN: AC	CHECKED: -
------------------------	-------------------	--------------	---------------

PROJECT NO: 419	DRAWING NO: P90	REVISION: A
--------------------	--------------------	----------------