


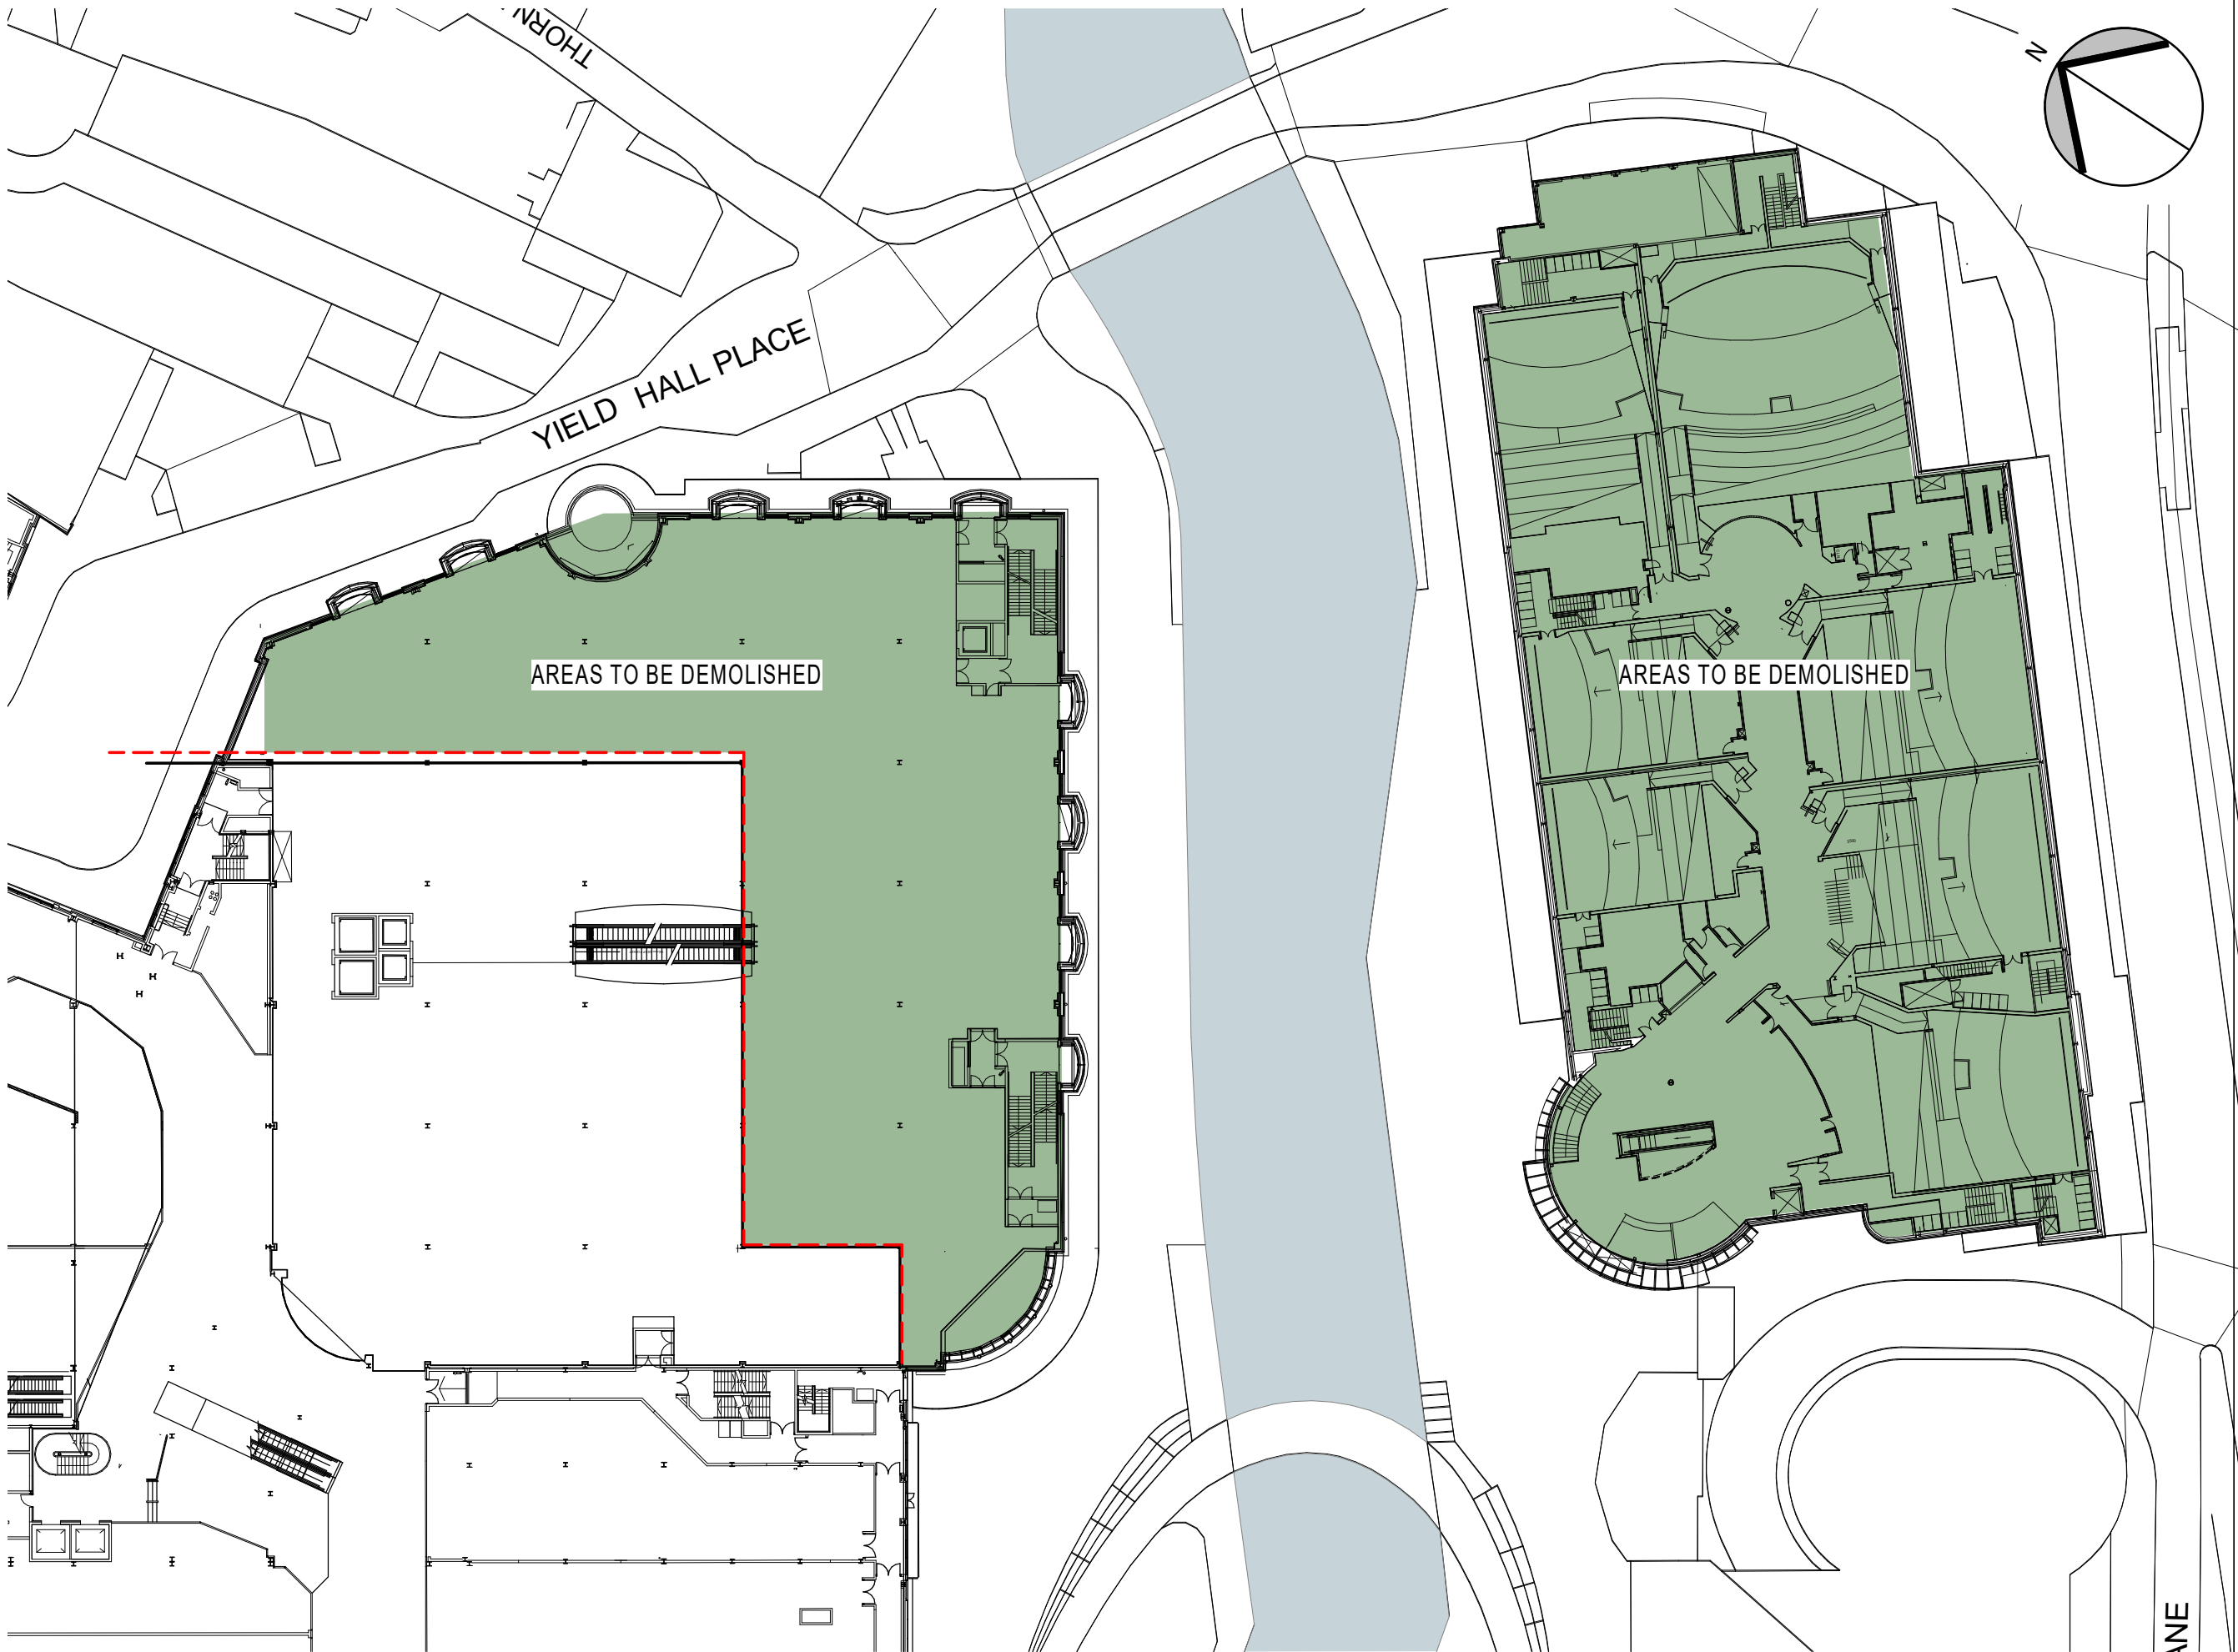

1 YIELD HALL PLACE DEMOLITION & RETENTION - GROUND FLOOR
SCALE: 1:500



2 YIELD HALL PLACE DEMOLITION & RETENTION - LOWER MALL
SCALE: 1:500



3 YIELD HALL PLACE DEMOLITION & RETENTION - UPPER MALL
SCALE: 1:500

GENERAL NOTES

ALL RIGHTS RESERVED.

ALL DRAWINGS AND WRITTEN MATERIAL APPEARING HERE, CONSTITUTE ORIGINAL AND UNPUBLISHED WORK OF THE ARCHITECT AND MAY NOT BE DUPLICATED, USED OR DISCLOSED WITHOUT CONSENT OF THE ARCHITECT.

NOTES AND MATERIAL DESIGNATIONS ARE TYPICAL FOR SIMILAR CONDITIONS UNLESS OTHERWISE INDICATED.

DISCLAIMER

THIS DRAWING SHOULD NOT BE USED FOR ANY PURPOSE OTHER THAN THE PURPOSE FOR WHICH THIS DRAWING HAS BEEN PREPARED.

SAVE AS PROVIDED IN CRTKL'S APPOINTMENT WITH ITS CLIENT CRTKL OWES NO CONTRACTUAL DUTY NOR SHALL CRTKL BE LIABLE TO ANY PARTY IN CONNECTION WITH THIS DRAWING.

CRTKL SHALL NOT BE LIABLE TO YOU FOR ANY AMENDMENT, MODIFICATION OR ALTERATION OF THIS DRAWING.

THIS DRAWING DOES NOT NECESSARILY REPRESENT THE MOST CURRENT DELIVERABLES, DESIGN INFORMATION, EXISTING CONDITIONS INFORMATION, AS-BUILT CONDITIONS, OR ANY OTHER INFORMATION IT PURPORTS TO REPRESENT.

INDICATIVE INTERNAL RESIDENTIAL ARRANGEMENT SHOWN FOR ILLUSTRATIVE PURPOSES ONLY.

THIS DISCLAIMER MUST BE CLEARLY SET OUT SHOULD THIS DRAWING BE PROVIDED OR TRANSFERRED TO ANY THIRD PARTY.

APPLICATION BOUNDARY

P10	22-12-13	PLANNING SUBMISSION	US	MD
REV	DATE	DESCRIPTION	DRN	CHK

KEY PLAN



PROJECT

The Oracle

The Oracle
Minster Street,
Reading RG1 2AG

CLIENT

Hammerson
Kings Place,
90 York Way,
London N1 9GE

ARCHITECT

CALLISONRTKL™

CallisonRTKL Ltd.
Blackbull Yard,
18 - 22 Hatton Wall, London, EC1N 8JH
CONTACT - Michael Dillon
PHONE - 020 7304 3520

SHEET IDENTIFICATION

TITLE

**EXISTING - YIELD HALL PLACE -
DEMOLITION & RETENTION PLANS**

STATUS

PLANNING SUBMISSION

PROJECT NUMBER
050-210025

SCALE @ A1:
1:500

DATE DRAWN:
13/12/2022

SUITABILITY CODE
US

REVISION
P10

CHECKED BY:
MD

PROJECT ORIGIN ZONE LEVEL TYPE ROLE NUMBER
TOR - CRL - ZZ - ZZ - DR - AR - 1005000