

Sheet Notes

- a. the drawing is copyright protected and may not be used, reproduced or relied upon by any third party except as explicitly agreed by MAPL
- b. all dimensions are in millimetres unless noted otherwise
- c. all measurements must be obtained from stated dimensions only and not be scaled off except for Local Authority Planning application purposes
- d. all drawings must be read in conjunction with all other project drawings and any discrepancies reported immediately for clarification
- e. full schedules, specification notes and legends are located on drawings numbered '900' to '999' (900 series)

B	15.05.2023	FM	Third issue
A	27.04.2023	FM	Second issue
0	08.12.2022	FM	First issue

Rev	Date	By	Description
-----	------	----	-------------

m

a

michael aubrey

partnership

• 0118 962 9666 • www.mapl.co.uk

Client

Mrs. C. Stanca

Project Address

100 Oak Tree Road, Tilehurst,
Reading, Berkshire. RG31 6JY


Project Description

Part Single & Part Two-Storey
Rear Extension

Sheet Title

Plans - Location & Proposed Site


Sheet Ref.	MAP-C4273-001	Rev.	B
Project Ref.	C4273	Date	15.05.2023
Drawn by	FM	Checked by	CB
Scale	As indicated	Sheet Size	A3

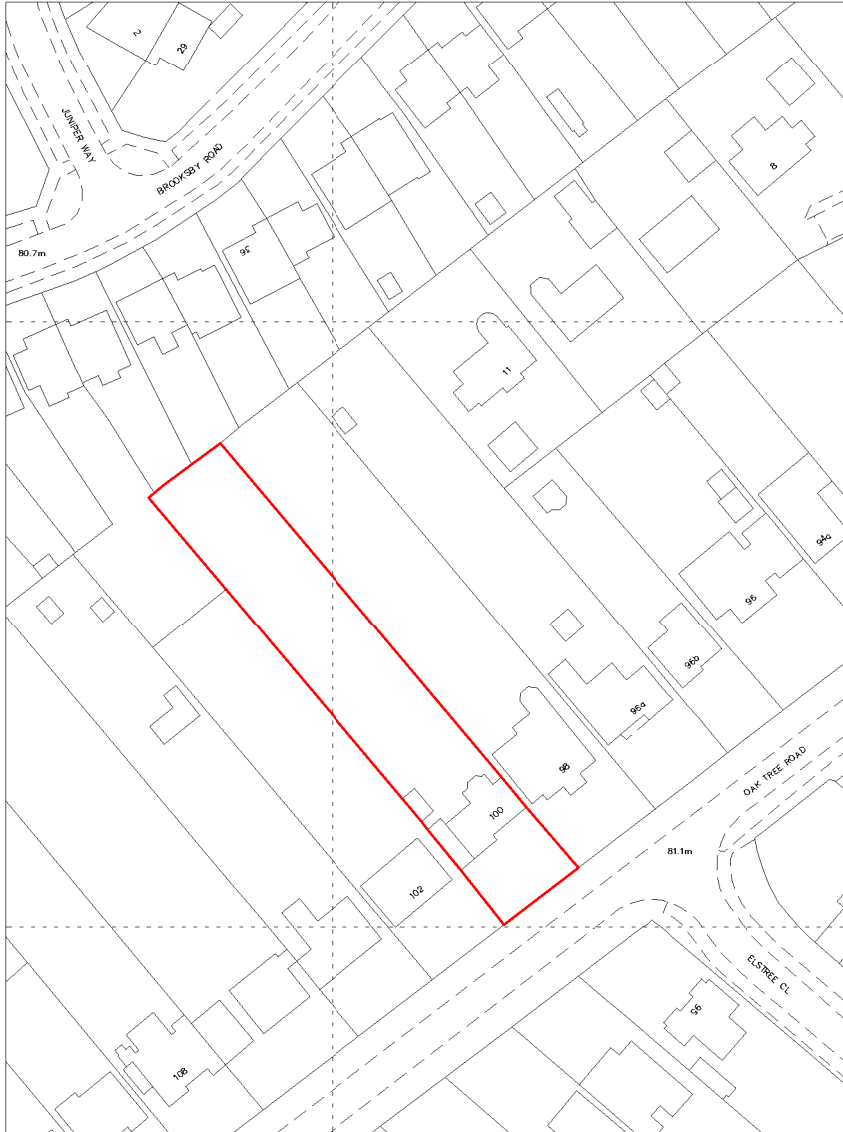

Ordnance Survey (c) Crown Copyright 2022. All rights reserved. Licence number 100022432

Existing Location Plan

Location | RF-RDG | Scale 1 : 1250

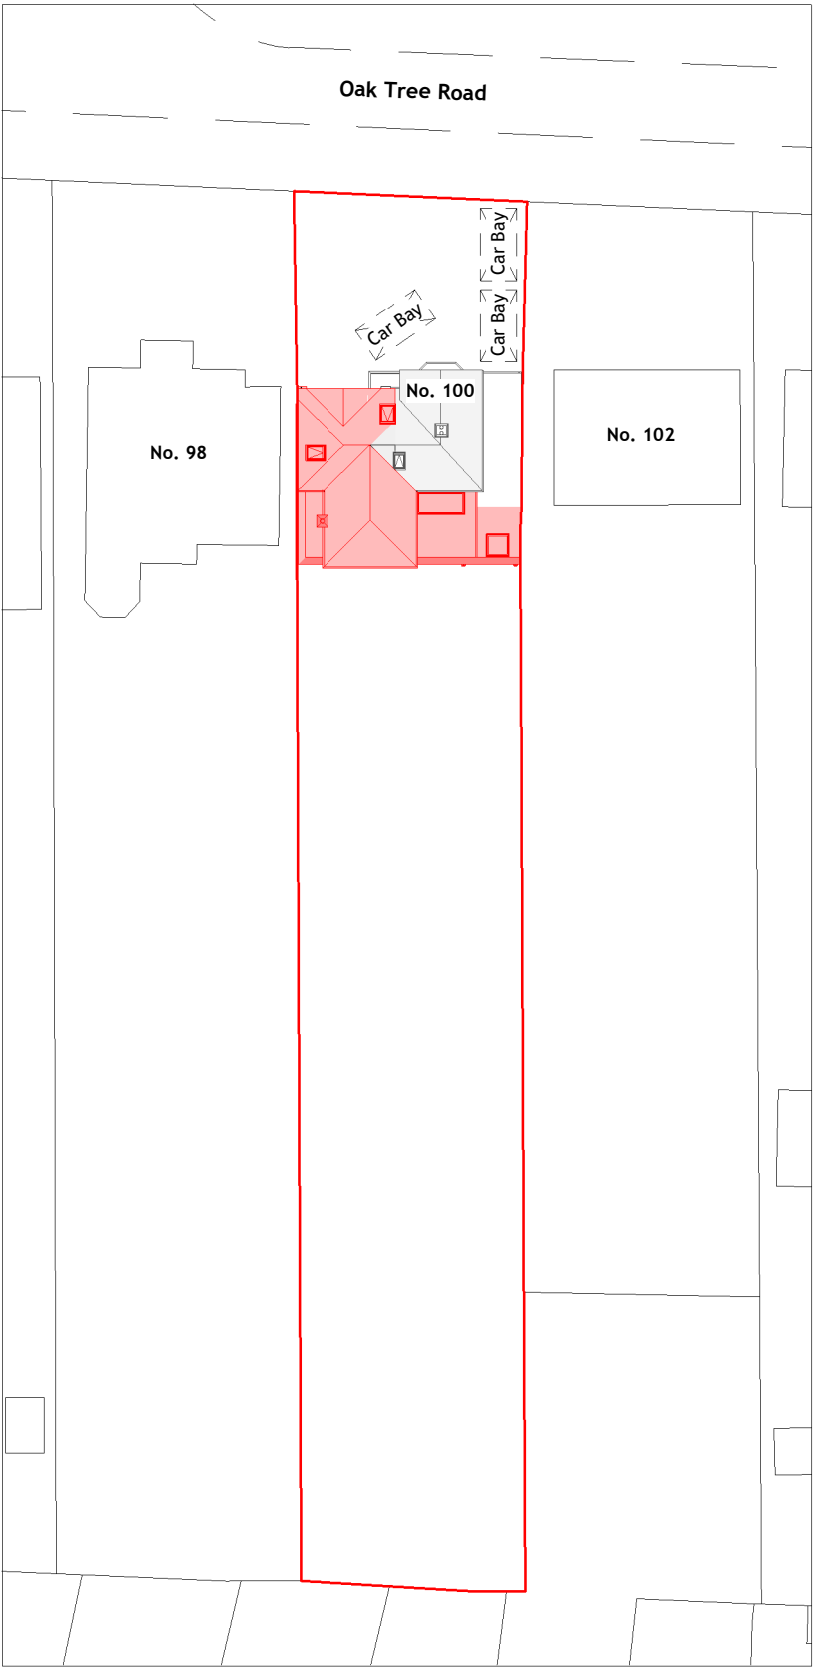

Proposed Site Level Plan

General Arrangement | RF-RDG | Scale 1 : 500

