


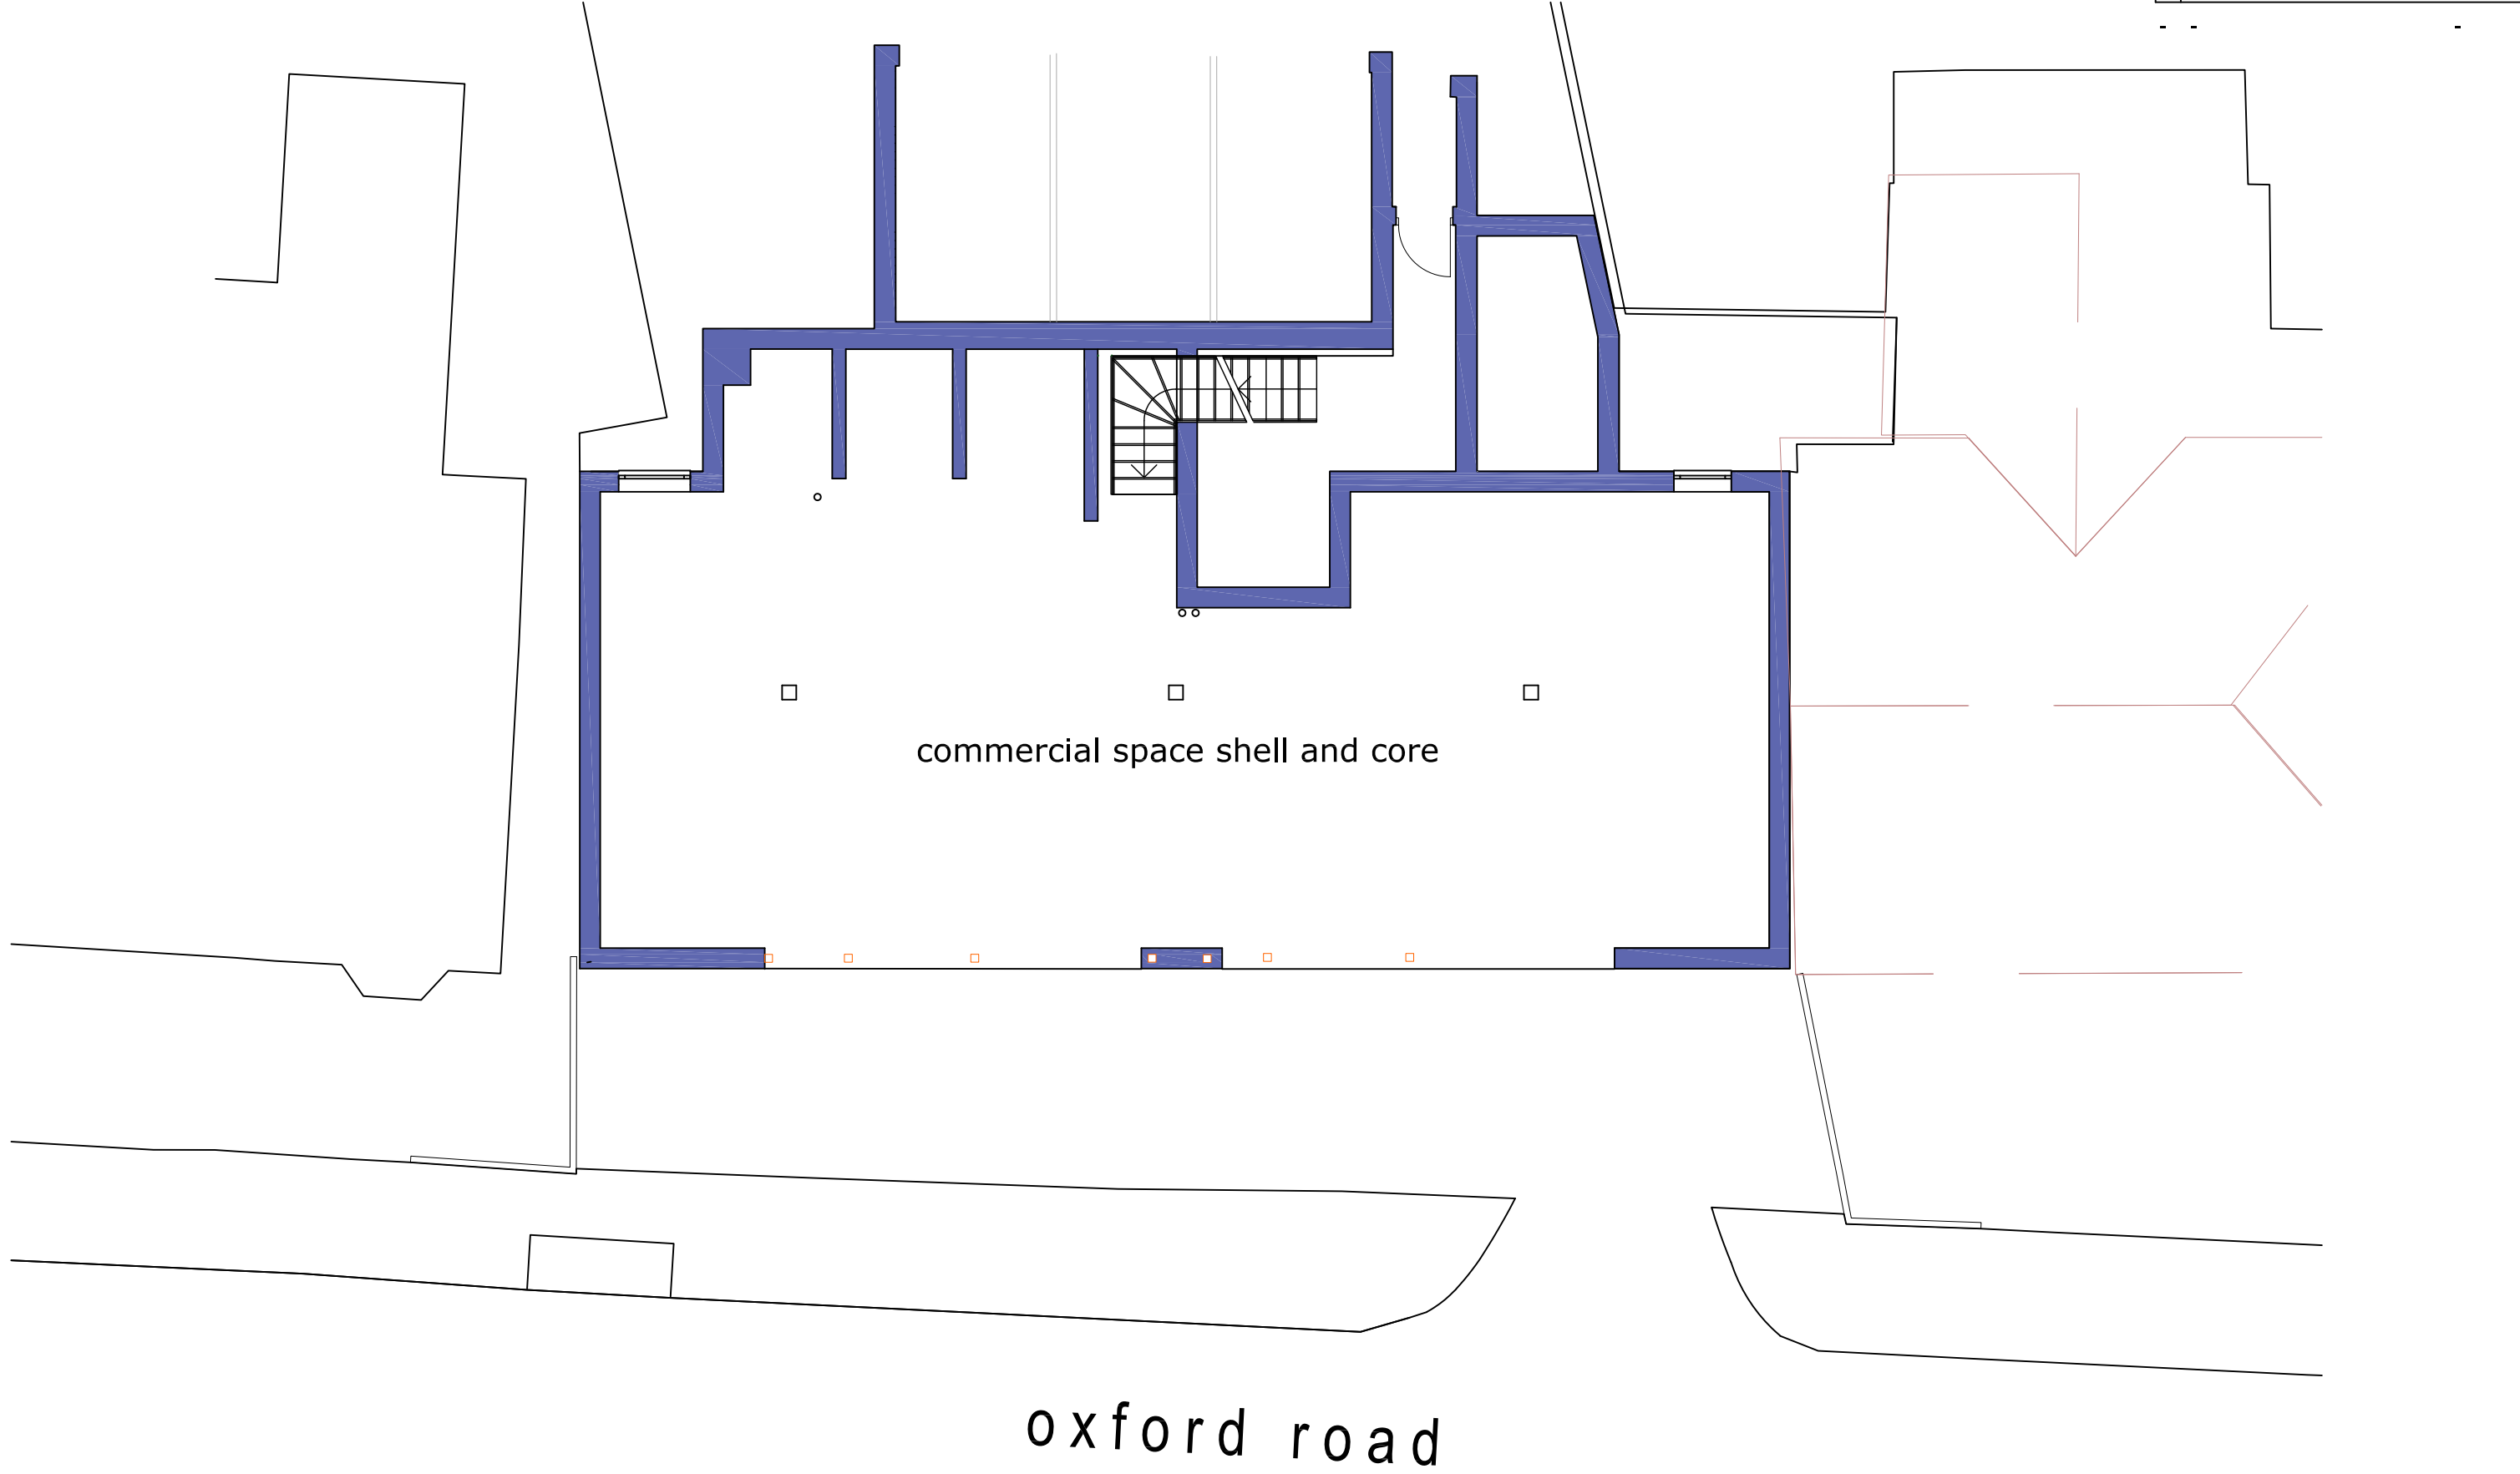

GROUND FLOOR PLAN - existing