



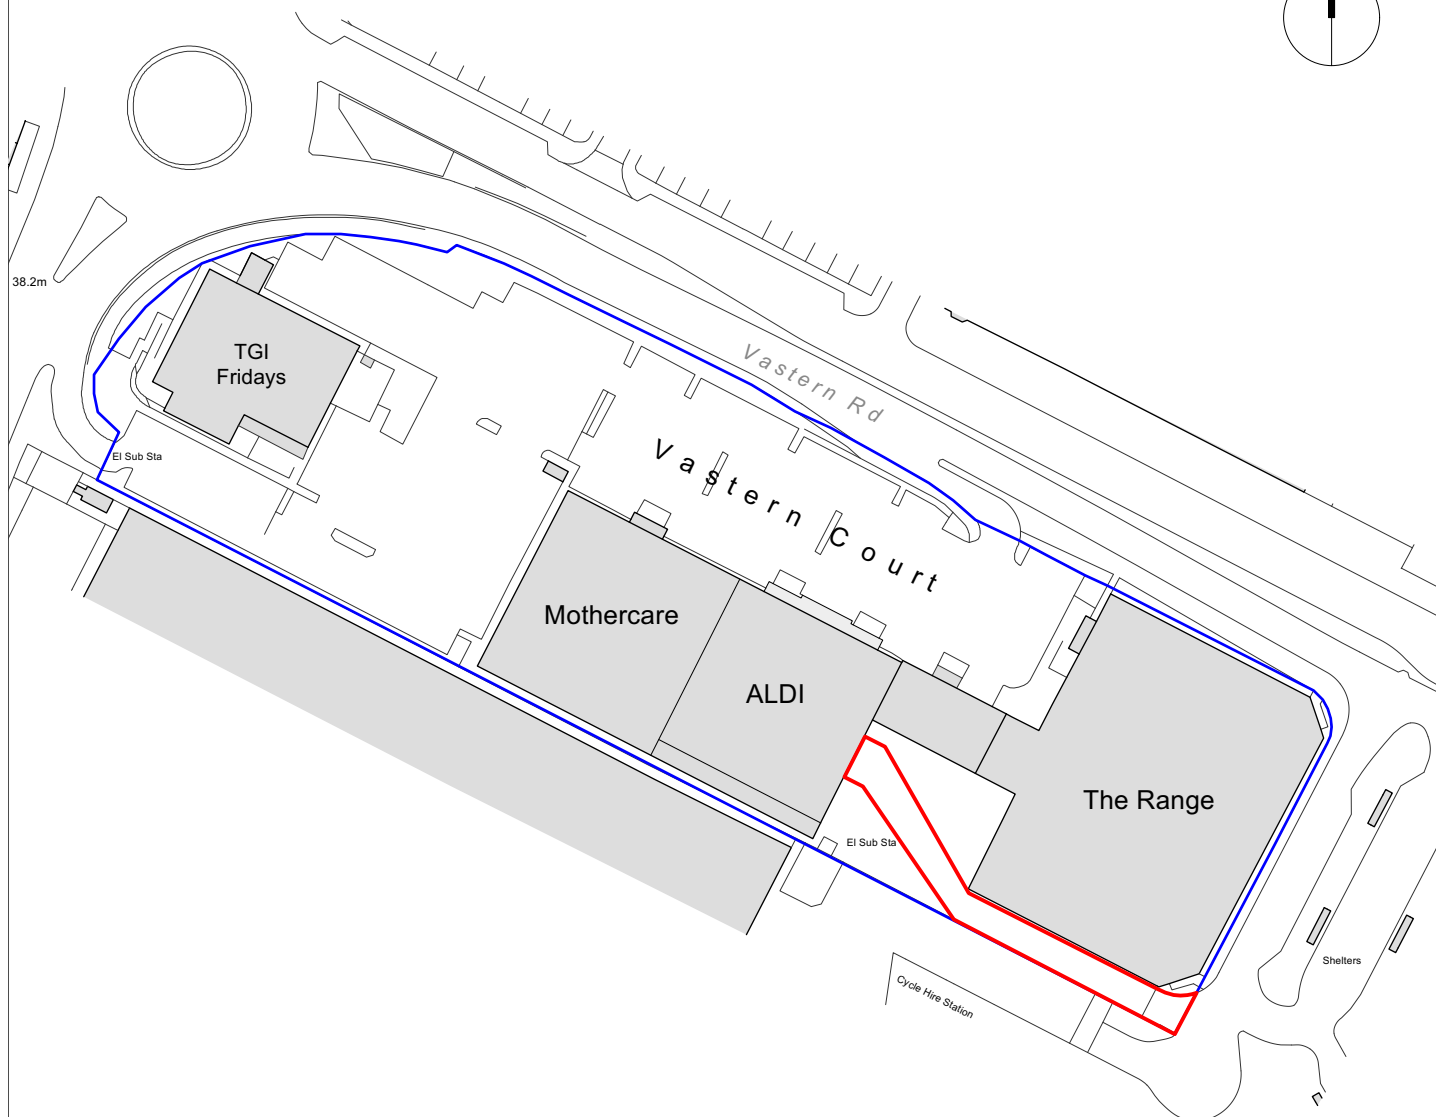


## KEY

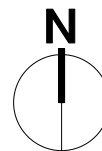

Site Area



Application Area: 566 m<sup>2</sup> / 0.14 Acres

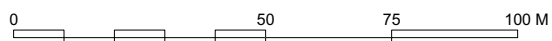

SCALE BAR - 1:1500 @A4

**Site Address**  
Vastern Court  
Reading  
RG1 8AL



**Kendall Kingscott**

Chartered Architects  
Chartered Building Surveyors  
Interior Designers  
CDM Services

Glentworth Court, Lime Kiln Close  
Stoke Gifford, Bristol BS34 8SR  
+44 (0)117 931 2062  
[www.kendallkingscott.co.uk](http://www.kendallkingscott.co.uk)



Project  
**ALDI Vastern Court  
Project Fresh #71**

Client  
**Aldi Stores Ltd**

Scale Paper Size Filename  
**1:1500 ISO A4 170666 Plant Compound Proposals.vwx**

© Copyright Do not scale this drawing

P01 08/04/22 KH MW First Issue  
Rev Date By Ap Note

Drawing Title  
**Site Location Plan**

Project Number Drawing Number  
**170666-1000**

Date  
**09/03/2022**

Drawn  
**KH**

Checked  
**MW**

Check all dimensions and levels on site

Revision  
**P01**

Purpose/Status  
**PLANNING**

Only to be used on the site for which designed. The electronic transmission of designs/information contained in this drawing is carried out entirely at the User's risk and Kendall Kingscott Ltd. will have no liability for any errors or inaccuracies arising therefrom. The production of amended or updated information from the said designs/information by the User is entirely the responsibility of the User and Kendall Kingscott Ltd. shall have no responsibility in respect thereof whatsoever.