


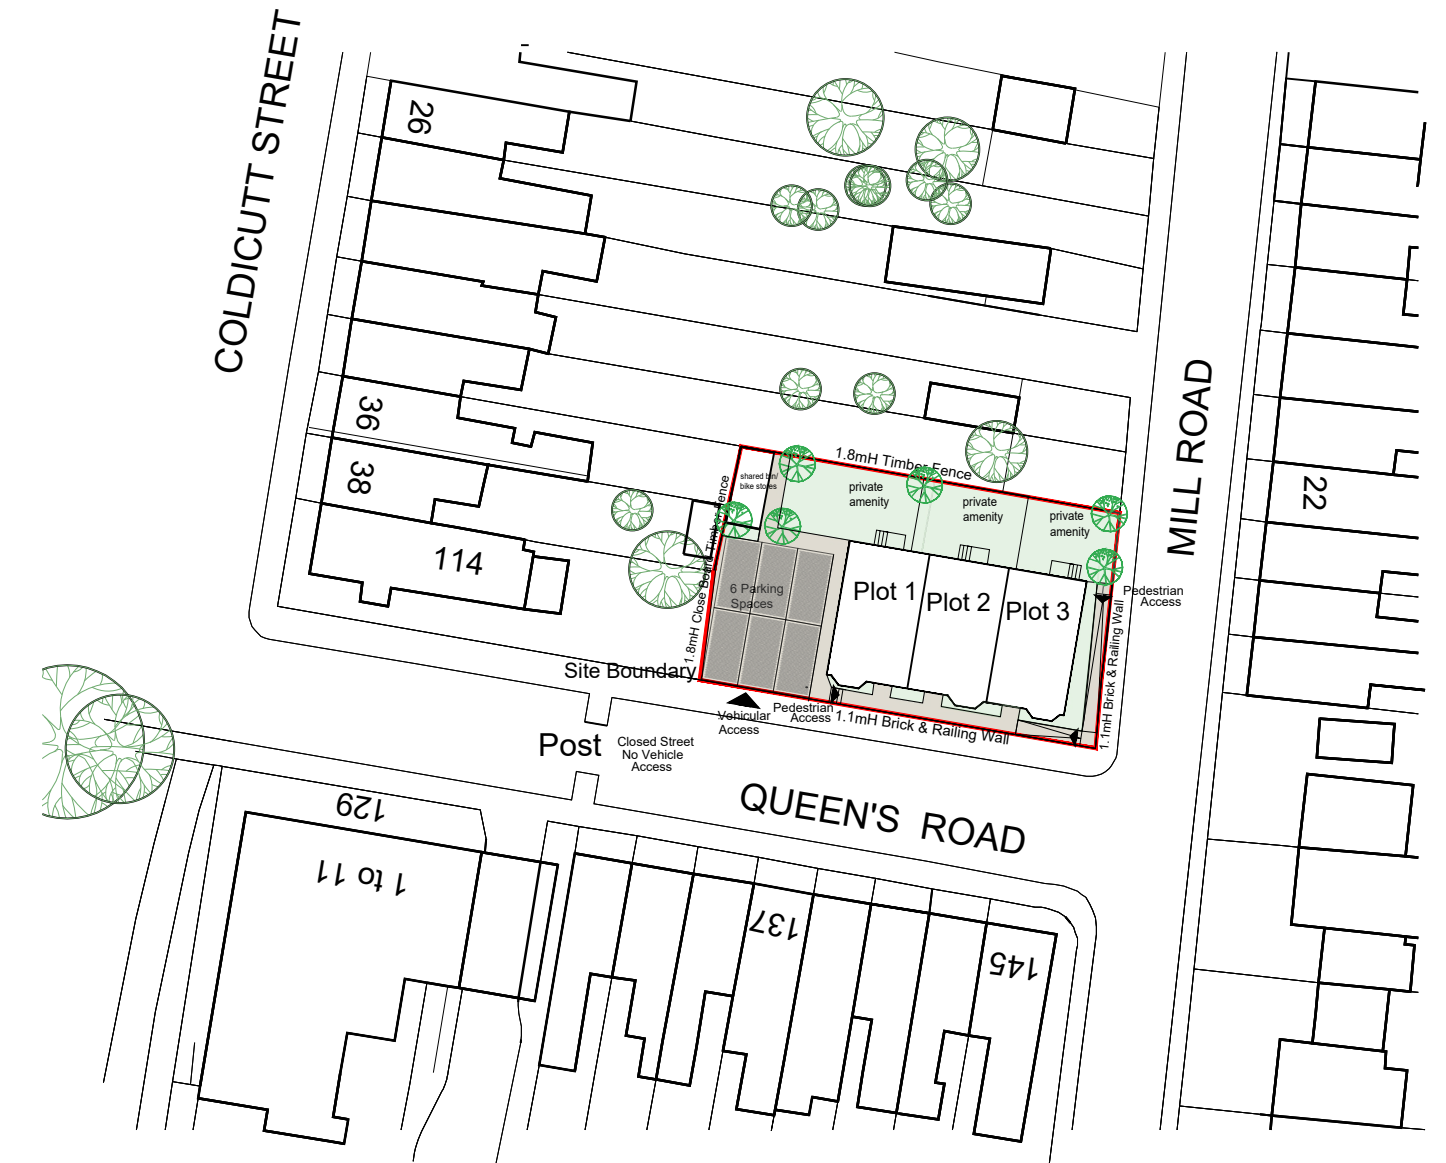
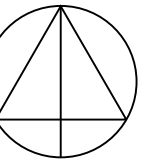


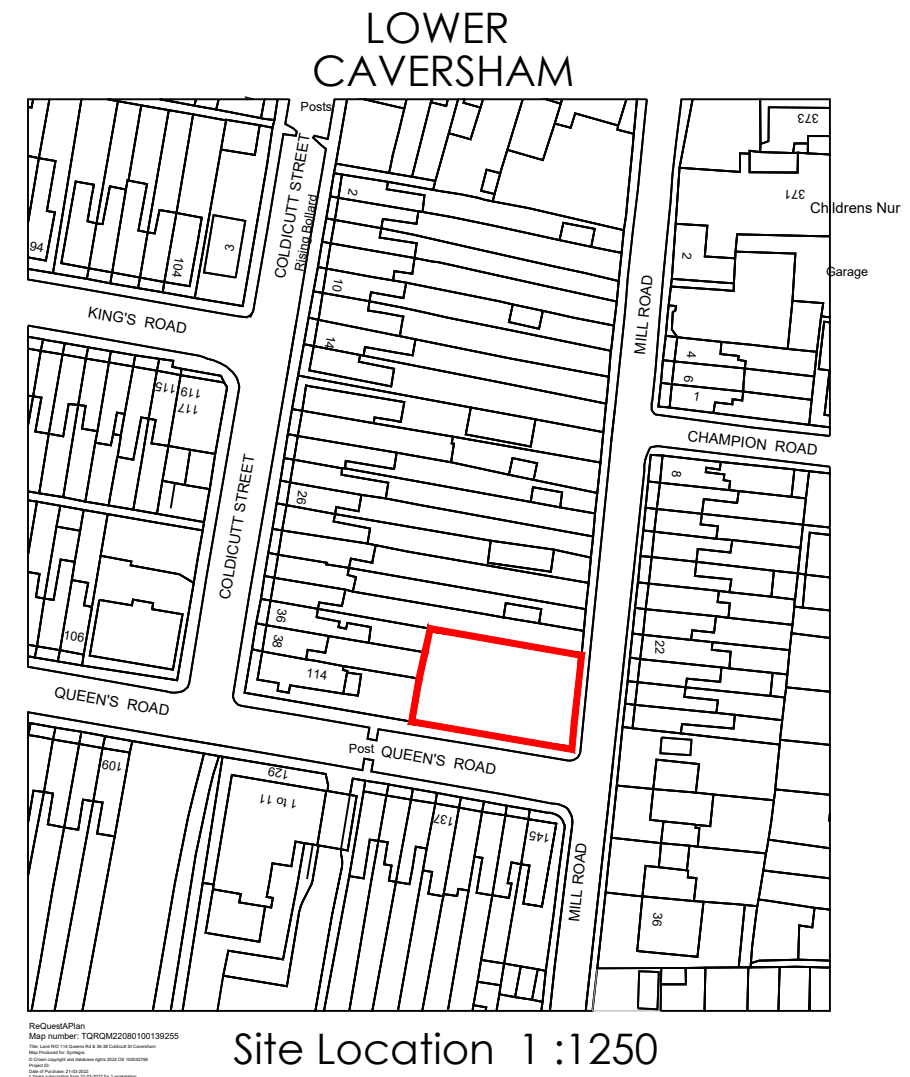

Proposed Block Plan 1:500

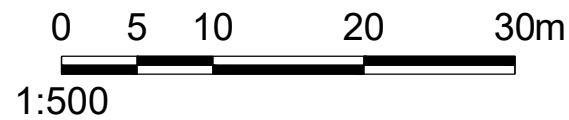

Site Location 1:1250

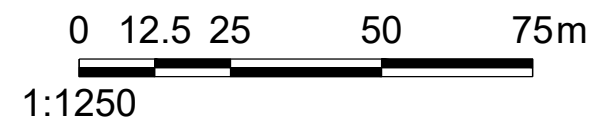

Do not Scale. Use figured dimensions only. Subject to site survey and all necessary consents. All dimensions to be checked by user and any discrepancies, errors or omissions to be reported to the Architect before work commences. This drawing is to be read in conjunction with all other relevant materials.

Cookham Design Partnership Ltd.
DESIGN + BUILD
Tavistock House, Waltham Road, White Waltham
Maidenhead SL6 3NH
info@cookhamdesign.com
www.cookhamdesign.com
01628 882140

PROJECT
Land at Queens Road, Lower Caversham

REV
Date
04-2023

CLIENT
Gravitas Property Group Ltd

Job Code:
2142-AQC
Scale (@ A3)
1:500/1:1250

Drawing
Proposed Block & Site Location

PL-01

CDP