


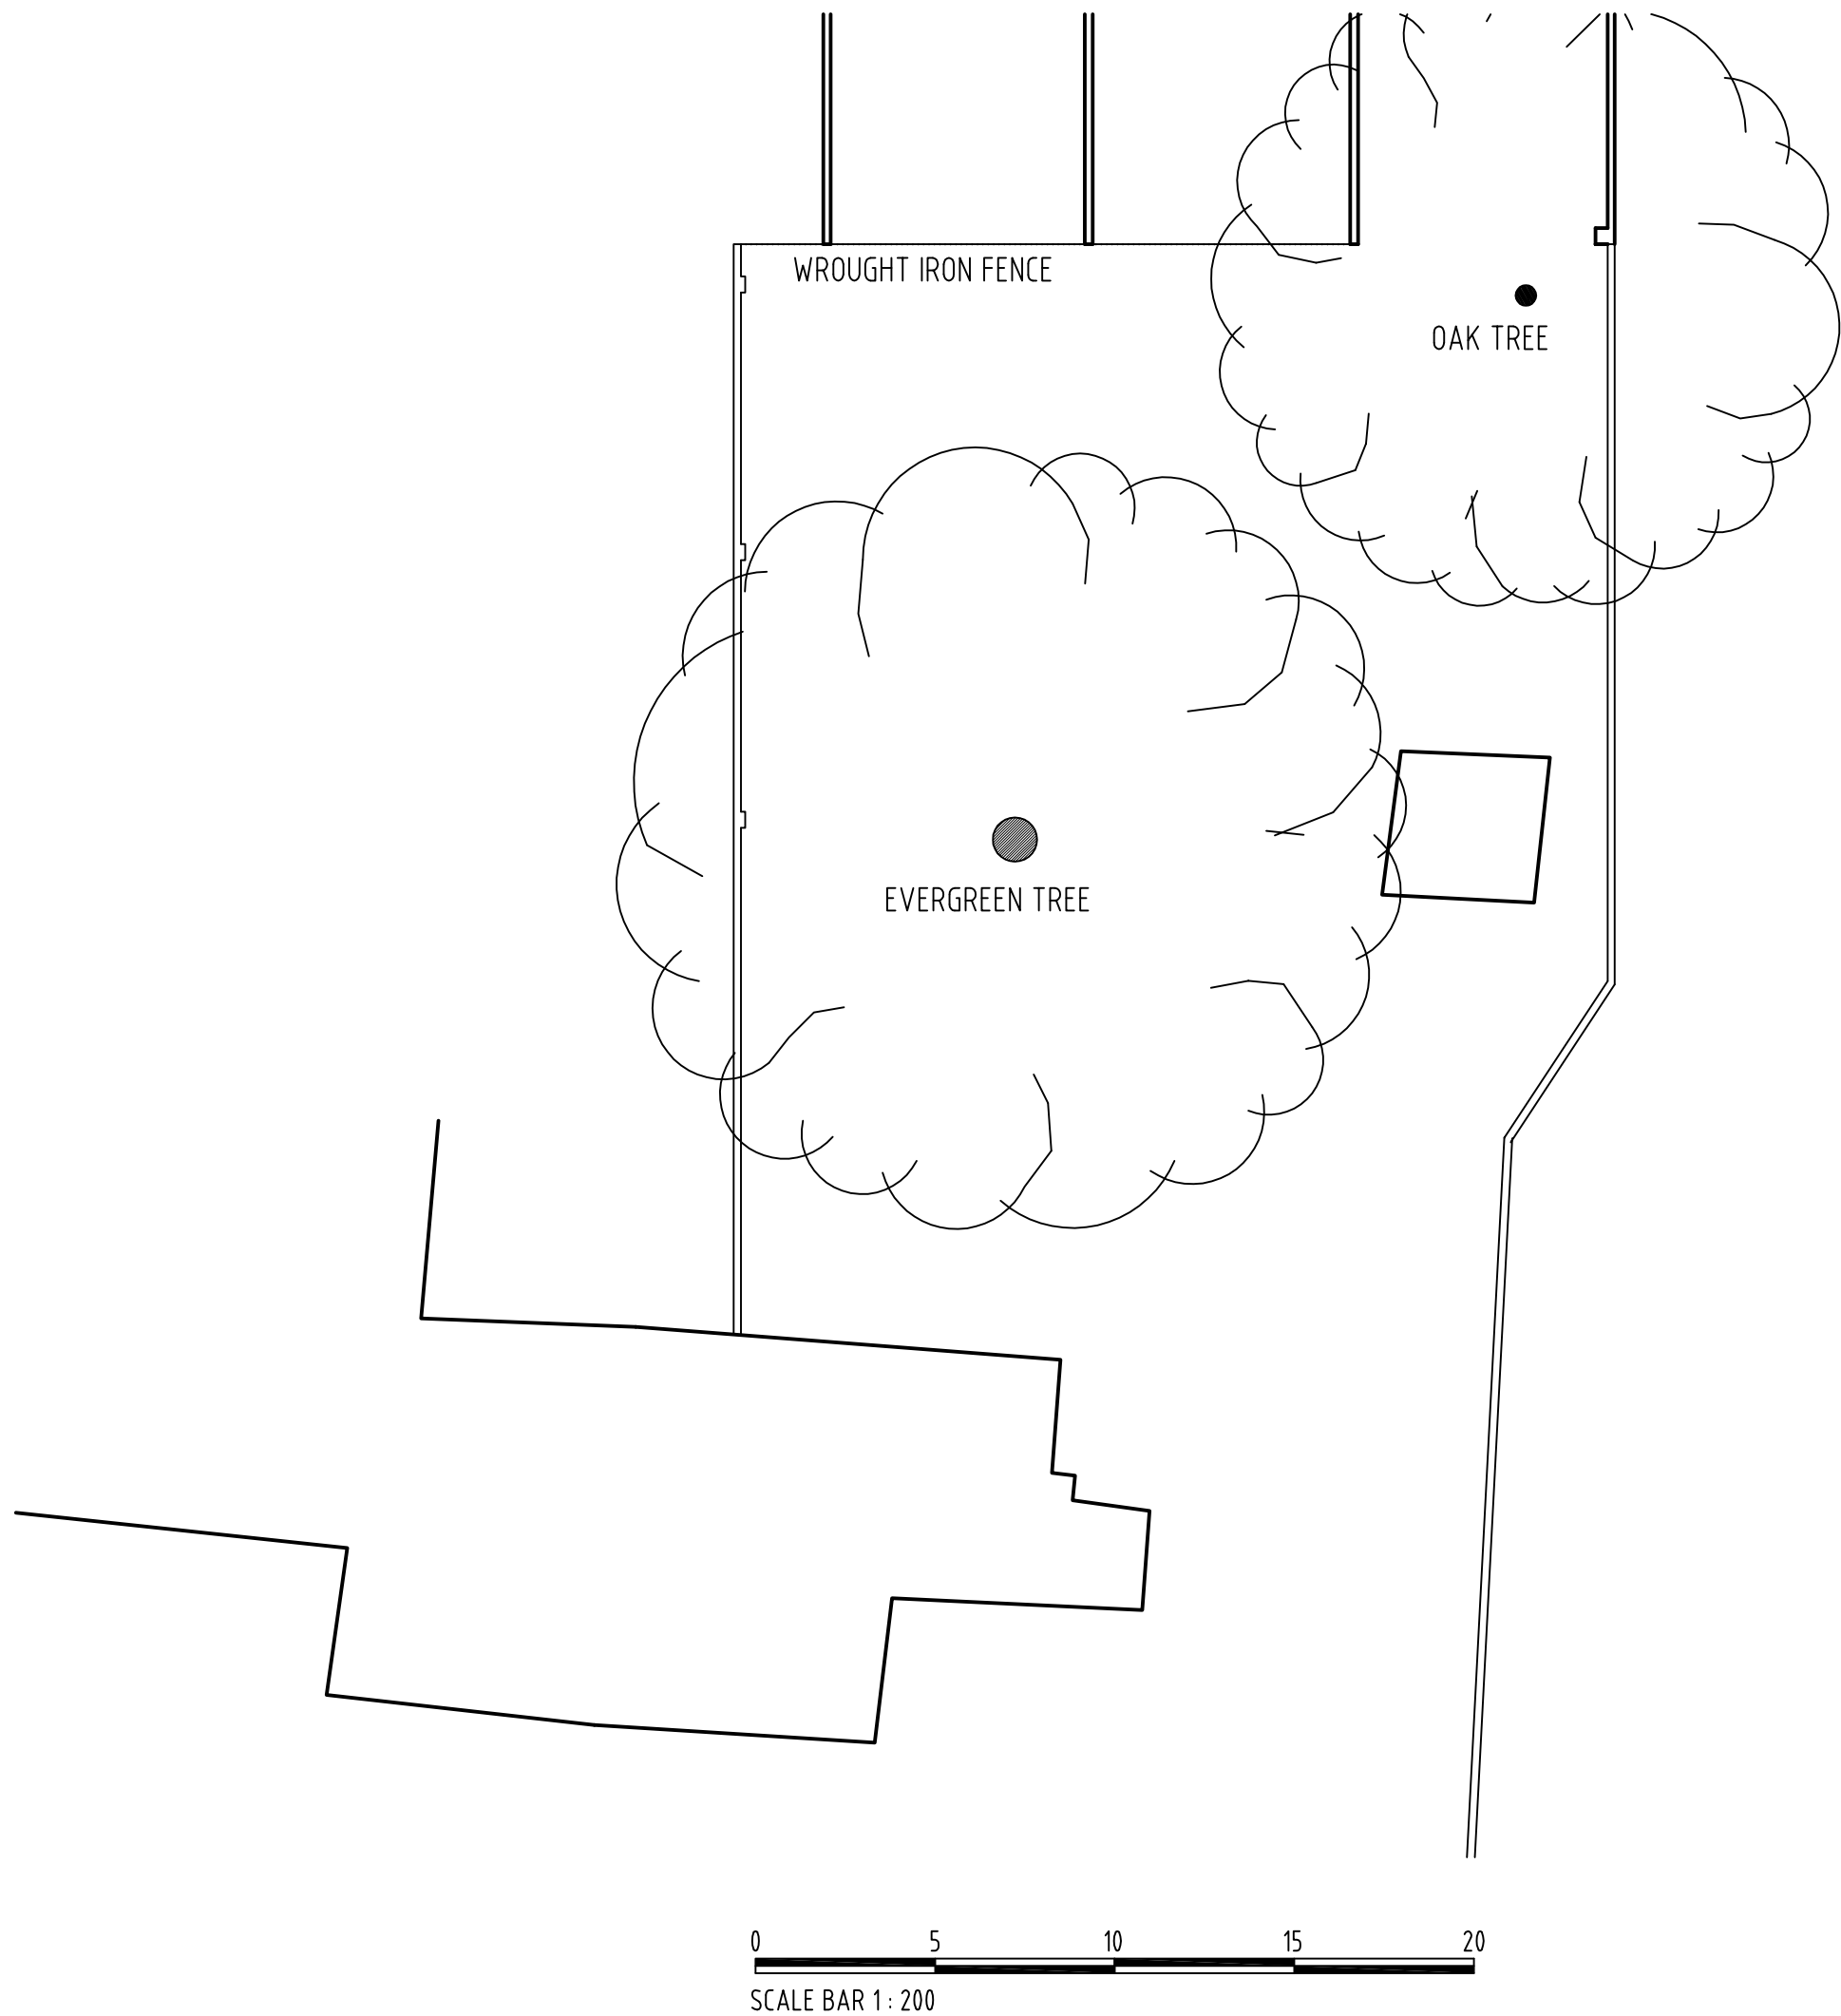

0 5 10 15 20
SCALE BAR 1 : 200

NOTE
ALL MATERIALS INTENDED TO BE USED ON
NEW EXTENSION ARE TO MATCH EXISTING.
THIS DRAWING HAS BEEN PREPARED WITHOUT
THE BENEFIT OF AN ACCURATE SITE SURVEY



RICHARD FENN DESIGNS LIMITED
11 HARRIER CLOSE, WOODLEY,
READING, BERKSHIRE. RG5 4PE.
Telephone READING (0118) 9691684
E-Mail : architect@ntlworld.com

PROPOSED NEW BOUNDARY WALL TO
THE REAR OF "THE WHITE HOUSE"
41 EASTERN AVENUE, READING, BERKSHIRE
for MR ALI AKBAR

EXISTING SITE LAYOUT

DATE	SCALE
JANUARY 25th 2023	1 : 200
DRAWING No.	REVISION

AA.11