




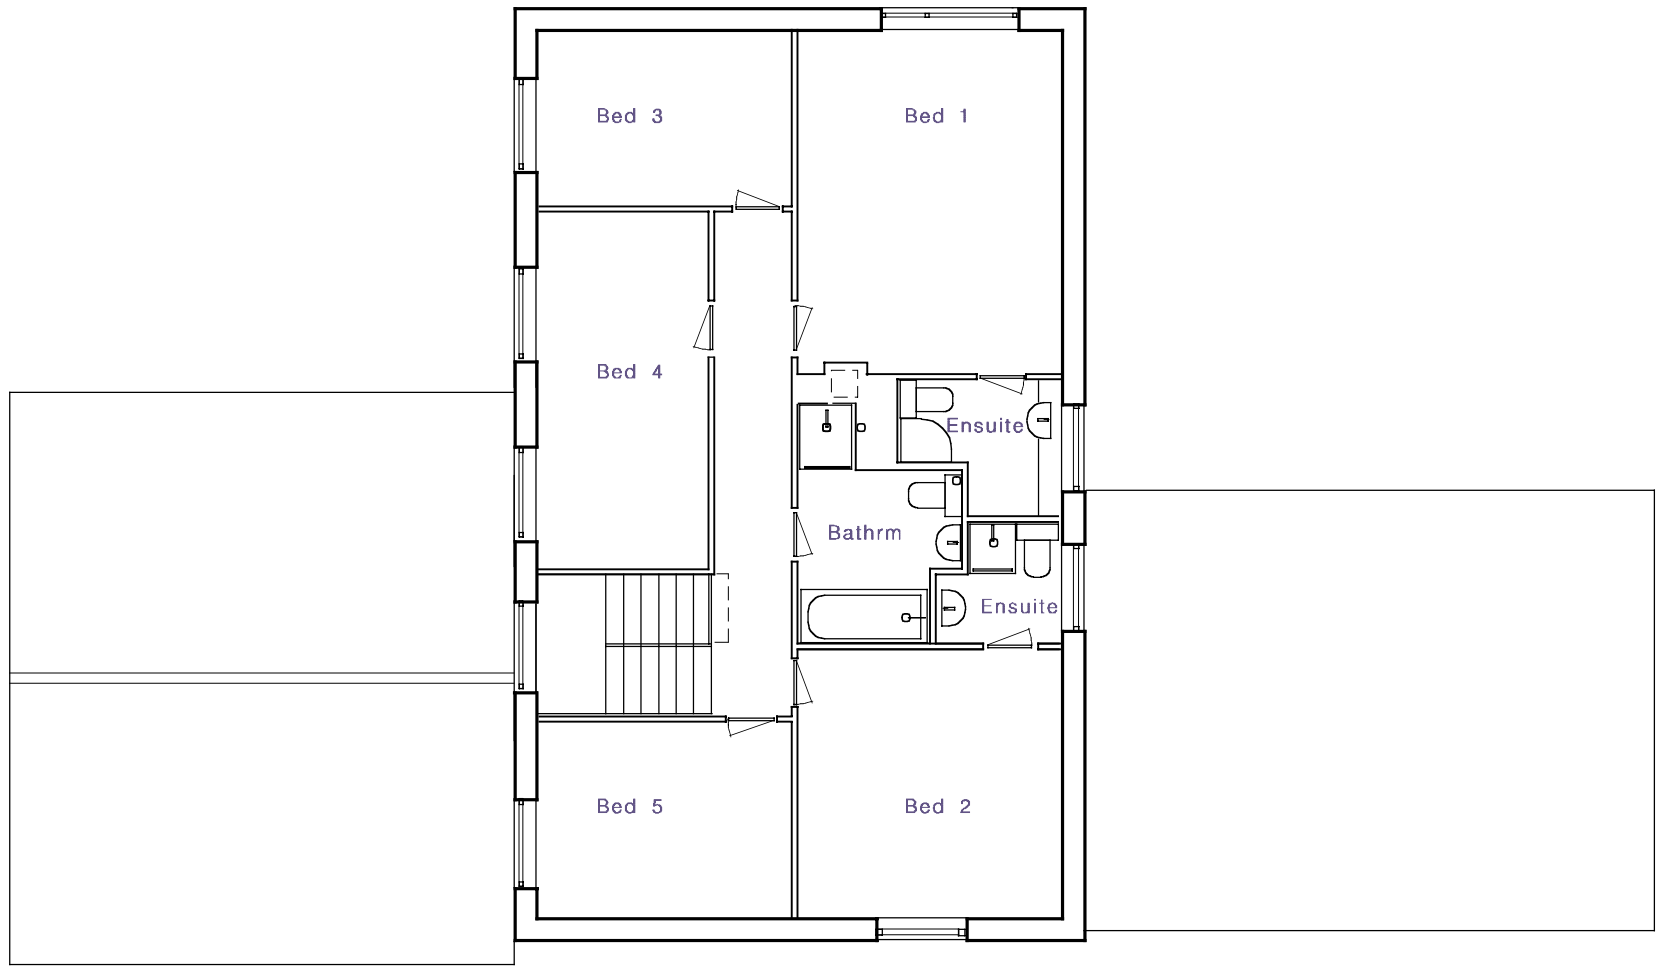

FIRST FLOOR

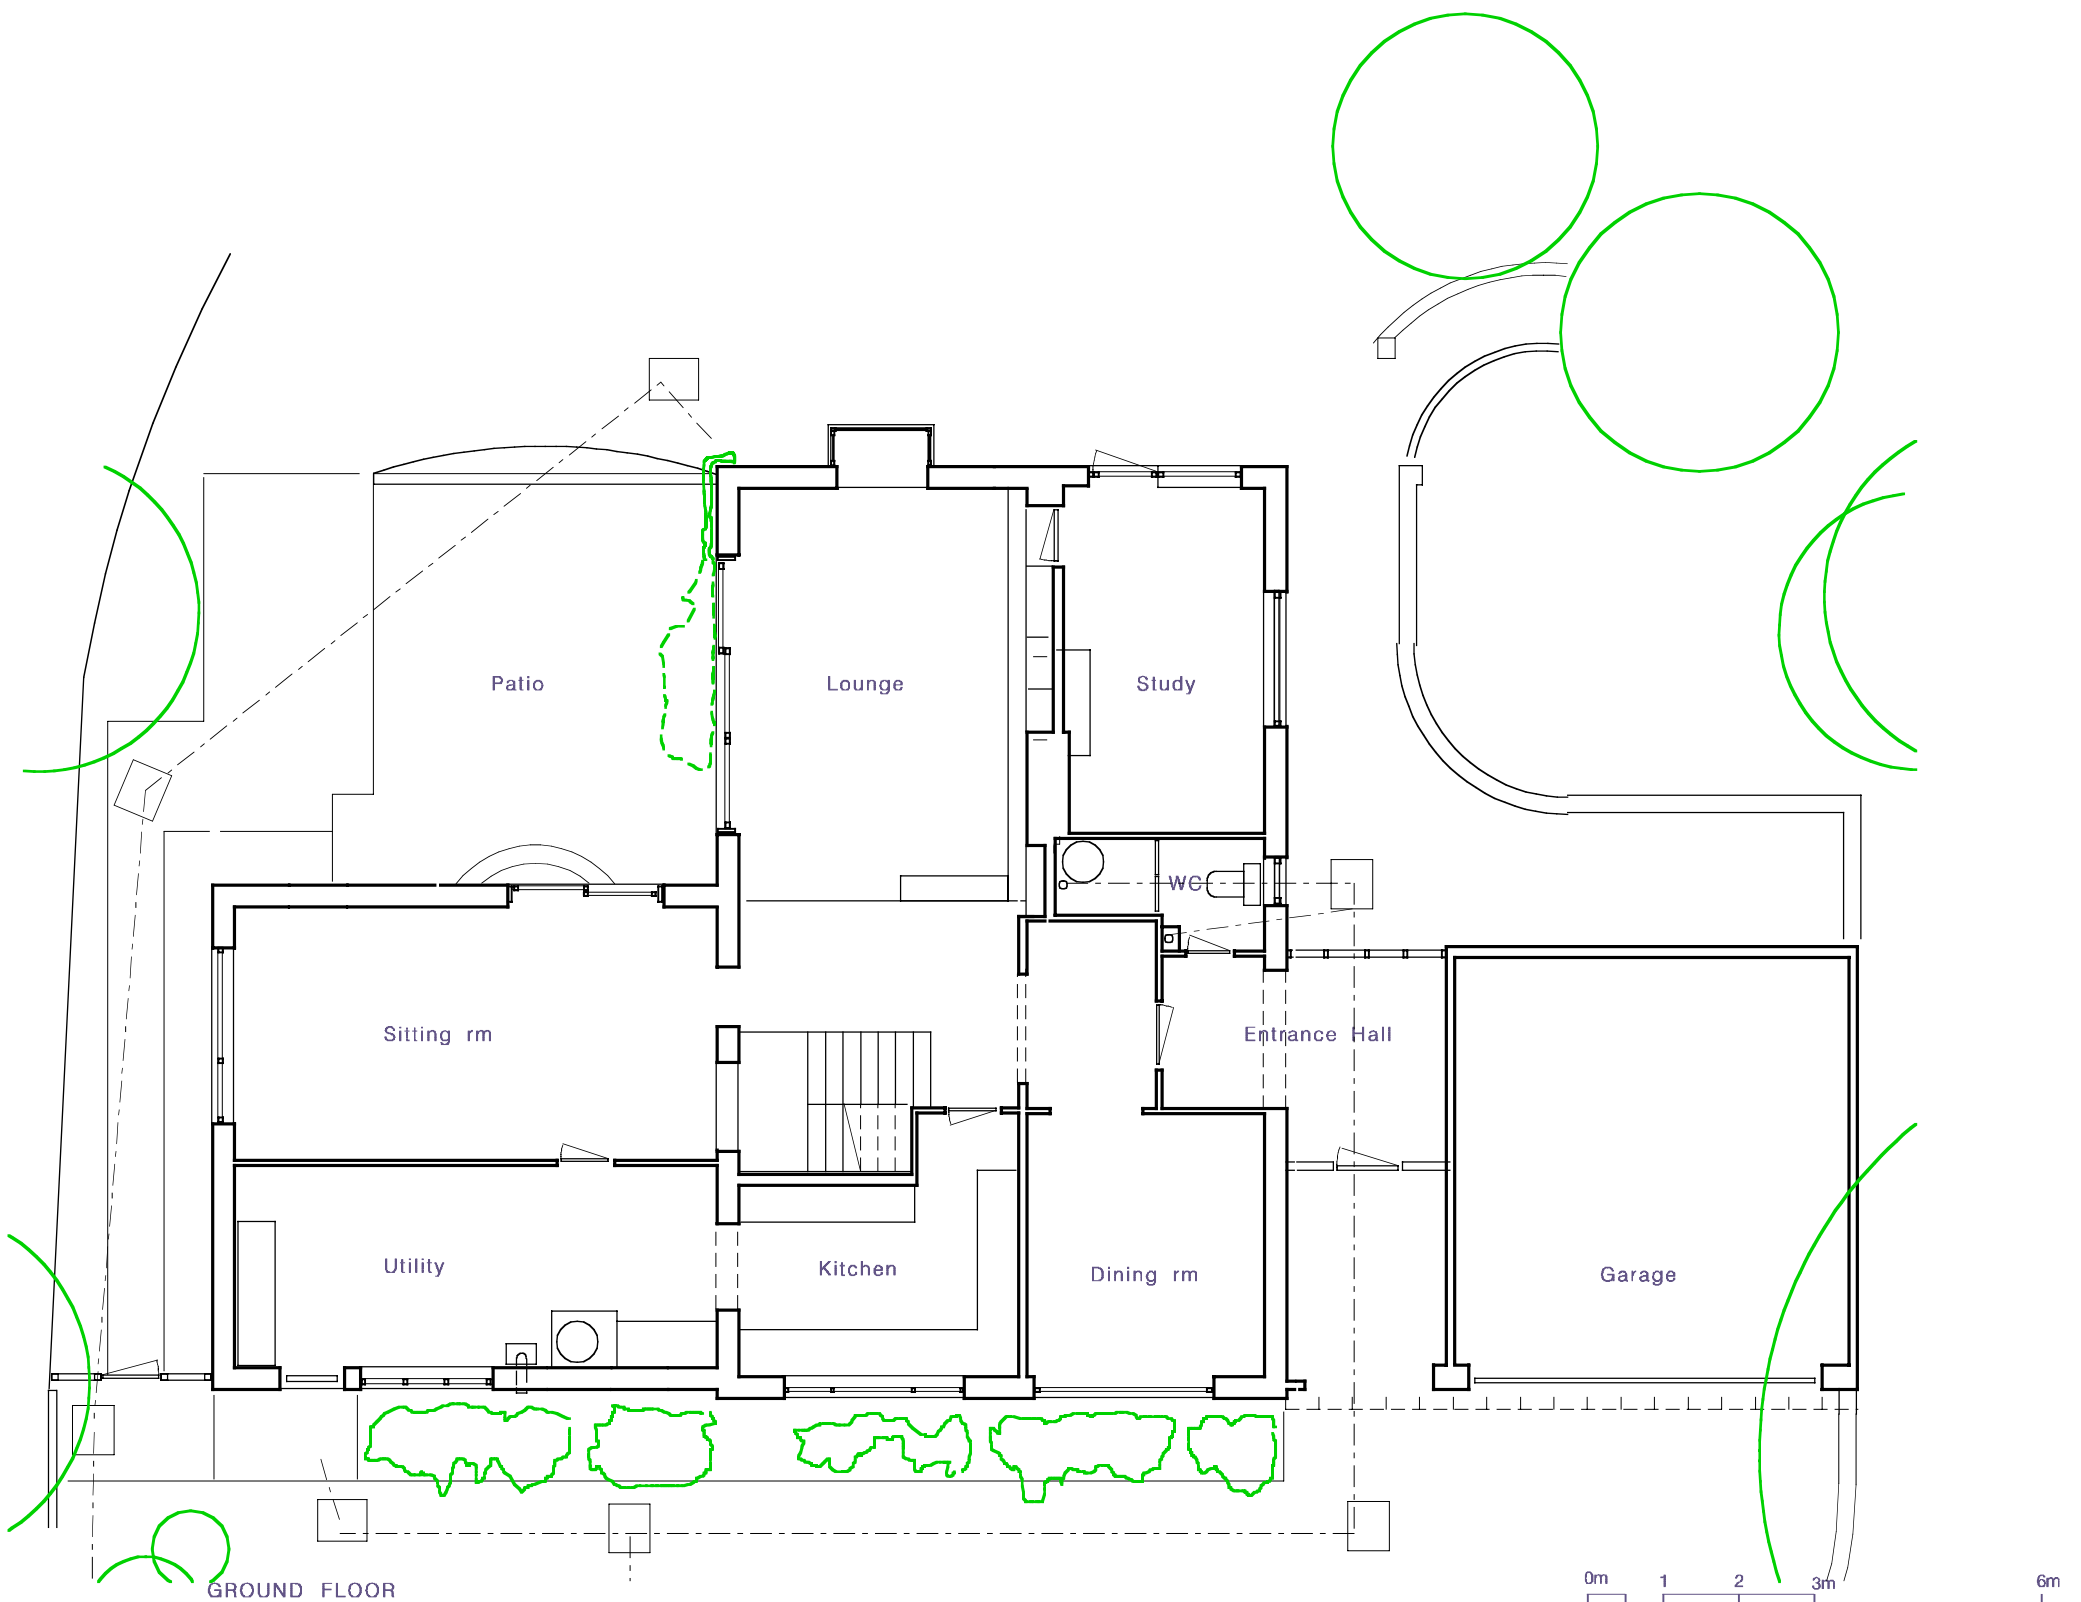

GROUND FLOOR

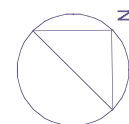

0m 1 2 3m 6m

ALEX FERGUSON ARCHITECTS LTD
 3 ELFIN GROVE TEDDINGTON TW11 8RD E:alex@afarchitects.co.uk
 Project 16 Russet Glade Date: Feb 2023
 Title Existing Plans Scale: 1:100 @ A3
 Dwg no: 16RG_PLN_E01 Issue: PLANNING