



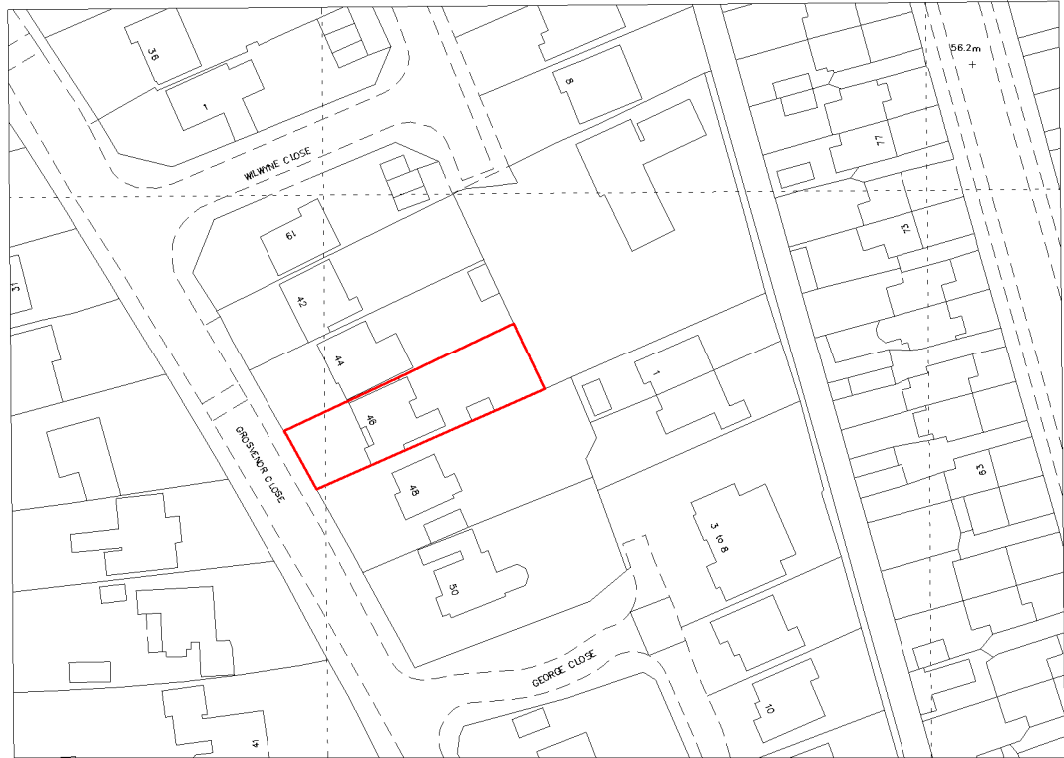

Ordnance Survey (c) Crown Copyright 2023. All rights reserved. Licence number 100022432


Existing Location Plan

Location | RF-RDG | Scale 1 : 1250

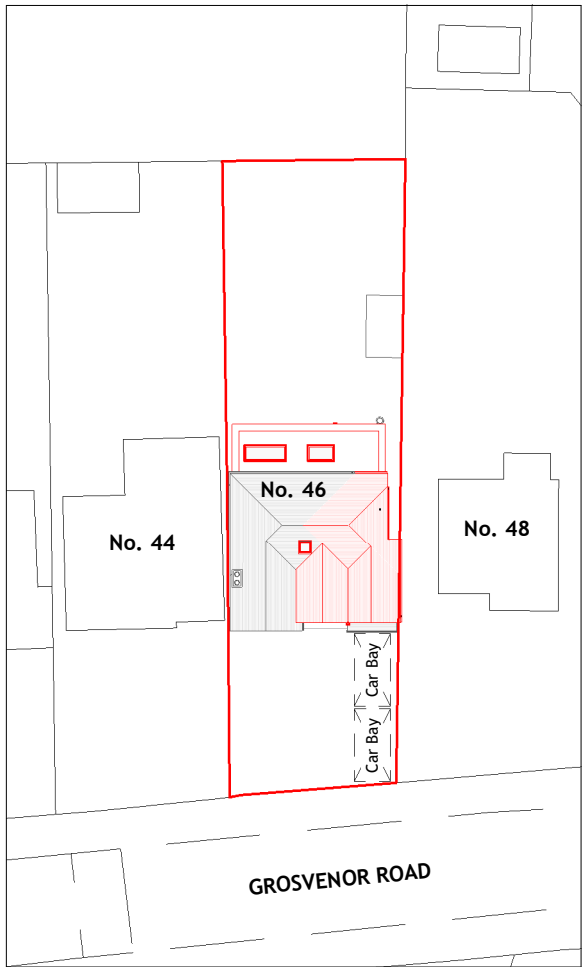

Proposed Site Level Plan

General Arrangement | RF-RDG | Scale 1 : 500

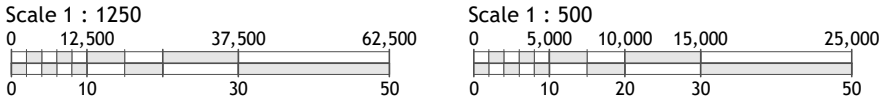

- Copyright © 2022 Michael Aubrey Partnership Ltd. (MAPL)
- Sheet Notes
- a. the drawing is copyright protected and may not be used, reproduced or relied upon by any third party except as explicitly agreed by MAPL
 - b. all dimensions are in millimetres unless noted otherwise
 - c. all measurements must be obtained from stated dimensions only and not be scaled off except for Local Authority Planning application purposes
 - d. all drawings must be read in conjunction with all other project drawings and any discrepancies reported immediately for clarification
 - e. full schedules, specification notes and legends are located on drawings numbered '900' to '999' (900 series)

0	21.03.2023	JMR	First issue
Rev	Date	By	Description
m a Michael Aubrey Partnership • 0118 962 9666 • www.mapl.co.uk			

Client

Mr. & Mrs. Jupp

Project Address

46 Grosvenor Road, Caversham, Reading. RG4 5EN

Project Description

Two-Storey Side & Front & Single Storey Rear Extensions

Sheet Title			
Plans - Location & Proposed Site			
Sheet Ref.	MAP-C4585-001	Rev.	0
Project Ref.	C4585	Date	21.03.2023
Drawn by	FM	Checked by	CB
Scale	As indicated	Sheet Size	A3