

Native Shrub & Hedge Planting

- Acer campestre
- Corylus avellana
- Crataegus monogyna
- Ligustrum vulgare
- Prunus spinosa
- Viburnum lantana
- Viburnum opulus



Native Boundary Trees

- Gleditsia triacanthos 'Sunburst'
- Liquidambar styraciflua
- Malus sylvestris
- Magnolia kobus
- Sorbus aria




Internal Ornamental & Street Trees

- Acer campestre 'Streetwise'
- Betula pendula 'Dalecarlica'
- Carpinus betulus 'Lucas'
- Magnolia stellata
- Malus trilobata




NOTES:
Based upon the Ordnance Survey map with permission of The Controller of Her Majesty's Stationery Office. © Crown Copyright.
Aspect Landscape Planning Ltd, West Court, Handwick Business Park, Norol Way, Banbury OX16 2AF.
Licence 100045345

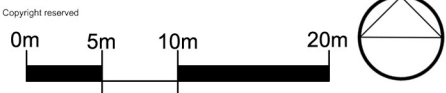

- Key:
- Application Site Boundary
 - Existing / Retained Vegetation
 - Proposed Native Tree Planting
 - Proposed Street Tree Planting
 - Proposed Feature Tree Planting
 - Proposed Multi Stem Tree Planting
 - Proposed Ornamental Shrub Planting
 - Proposed Ornamental Hedge Planting
 - Proposed Native Hedge Planting
 - Proposed Feature Shrub Planting
 - Proposed Bulb Planting
 - Proposed Timber Seating
 - Proposed Black Estate Railing
 - Proposed Block Paving
 - Proposed POS Lighting
 - Proposed Bollards
 - Proposed Raised Beds
 - Potential Public Arts Feature
 - Proposed Green Roof

Ornamental Hedge Planting

- Carpinus betulus
- Euonymus japonicus 'Microphyllus'
- Prunus lusitanica 'Myrtifolia'
- Sarcococca confusa

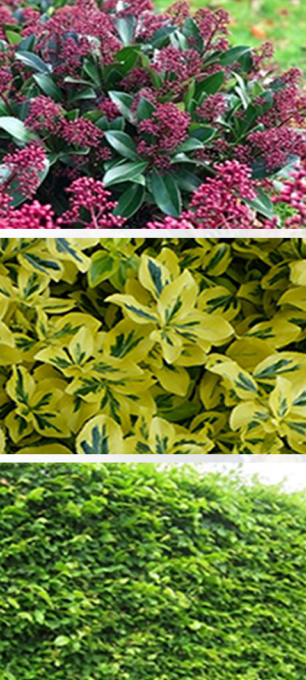

Ornamental Shrubs

- Amelanchier lamarckii
- Buxus sempervirens 'Rotundifolia'
- Buxus sempervirens 'Rotundifolia'
- Choisya 'Aztec Pearl'
- Cornus sanguinea 'Midwinter Fire'
- Euonymus fortunei 'Emerald 'n' Gold'
- Fatsia japonica 'Variegata'



Western boundary to include native hedge and tree planting to reinforce the development edge and create a green infrastructure links along the site boundary. The use of native planting will provide biodiversity enhancements within the localised setting and assist with filtering views of the proposed dwellings.

Internal ornamental trees, hedges and shrub planting is included to create a high quality landscape setting for the new properties, this will offer wildlife interest to the area.

Open Space seating area surrounded by ornamental shrub planting to provide residents and the local community a natural social space within the surrounding residential properties.

G	27.02.23	Updated to latest comments	AS	PC
F	24.02.23	Updated to latest layout	AS	PC
E	06.01.23	Updated to latest layout	BS	PC
D	05.01.23	Updated to latest layout	BS	PC
C	22.12.22	Updated to latest layout	AS	PC
B	14.12.22	Updated to latest layout	AS	PC
A	28.7.22	Updated to latest layout	SB	CW
REV	DATE	NOTE	DRAWN	CHK'D

aspect landscape planning

TITLE
Dee Road Fire Station, Reading
Landscape Masterplan

CLIENT
Bellway Homes Thames Valley

SCALE 1:500 @ A3	DATE JUL 2022	DRAWN BS	CHK'D PC
DRAWING NUMBER 7881.LSP.4.0	REVISION G		